


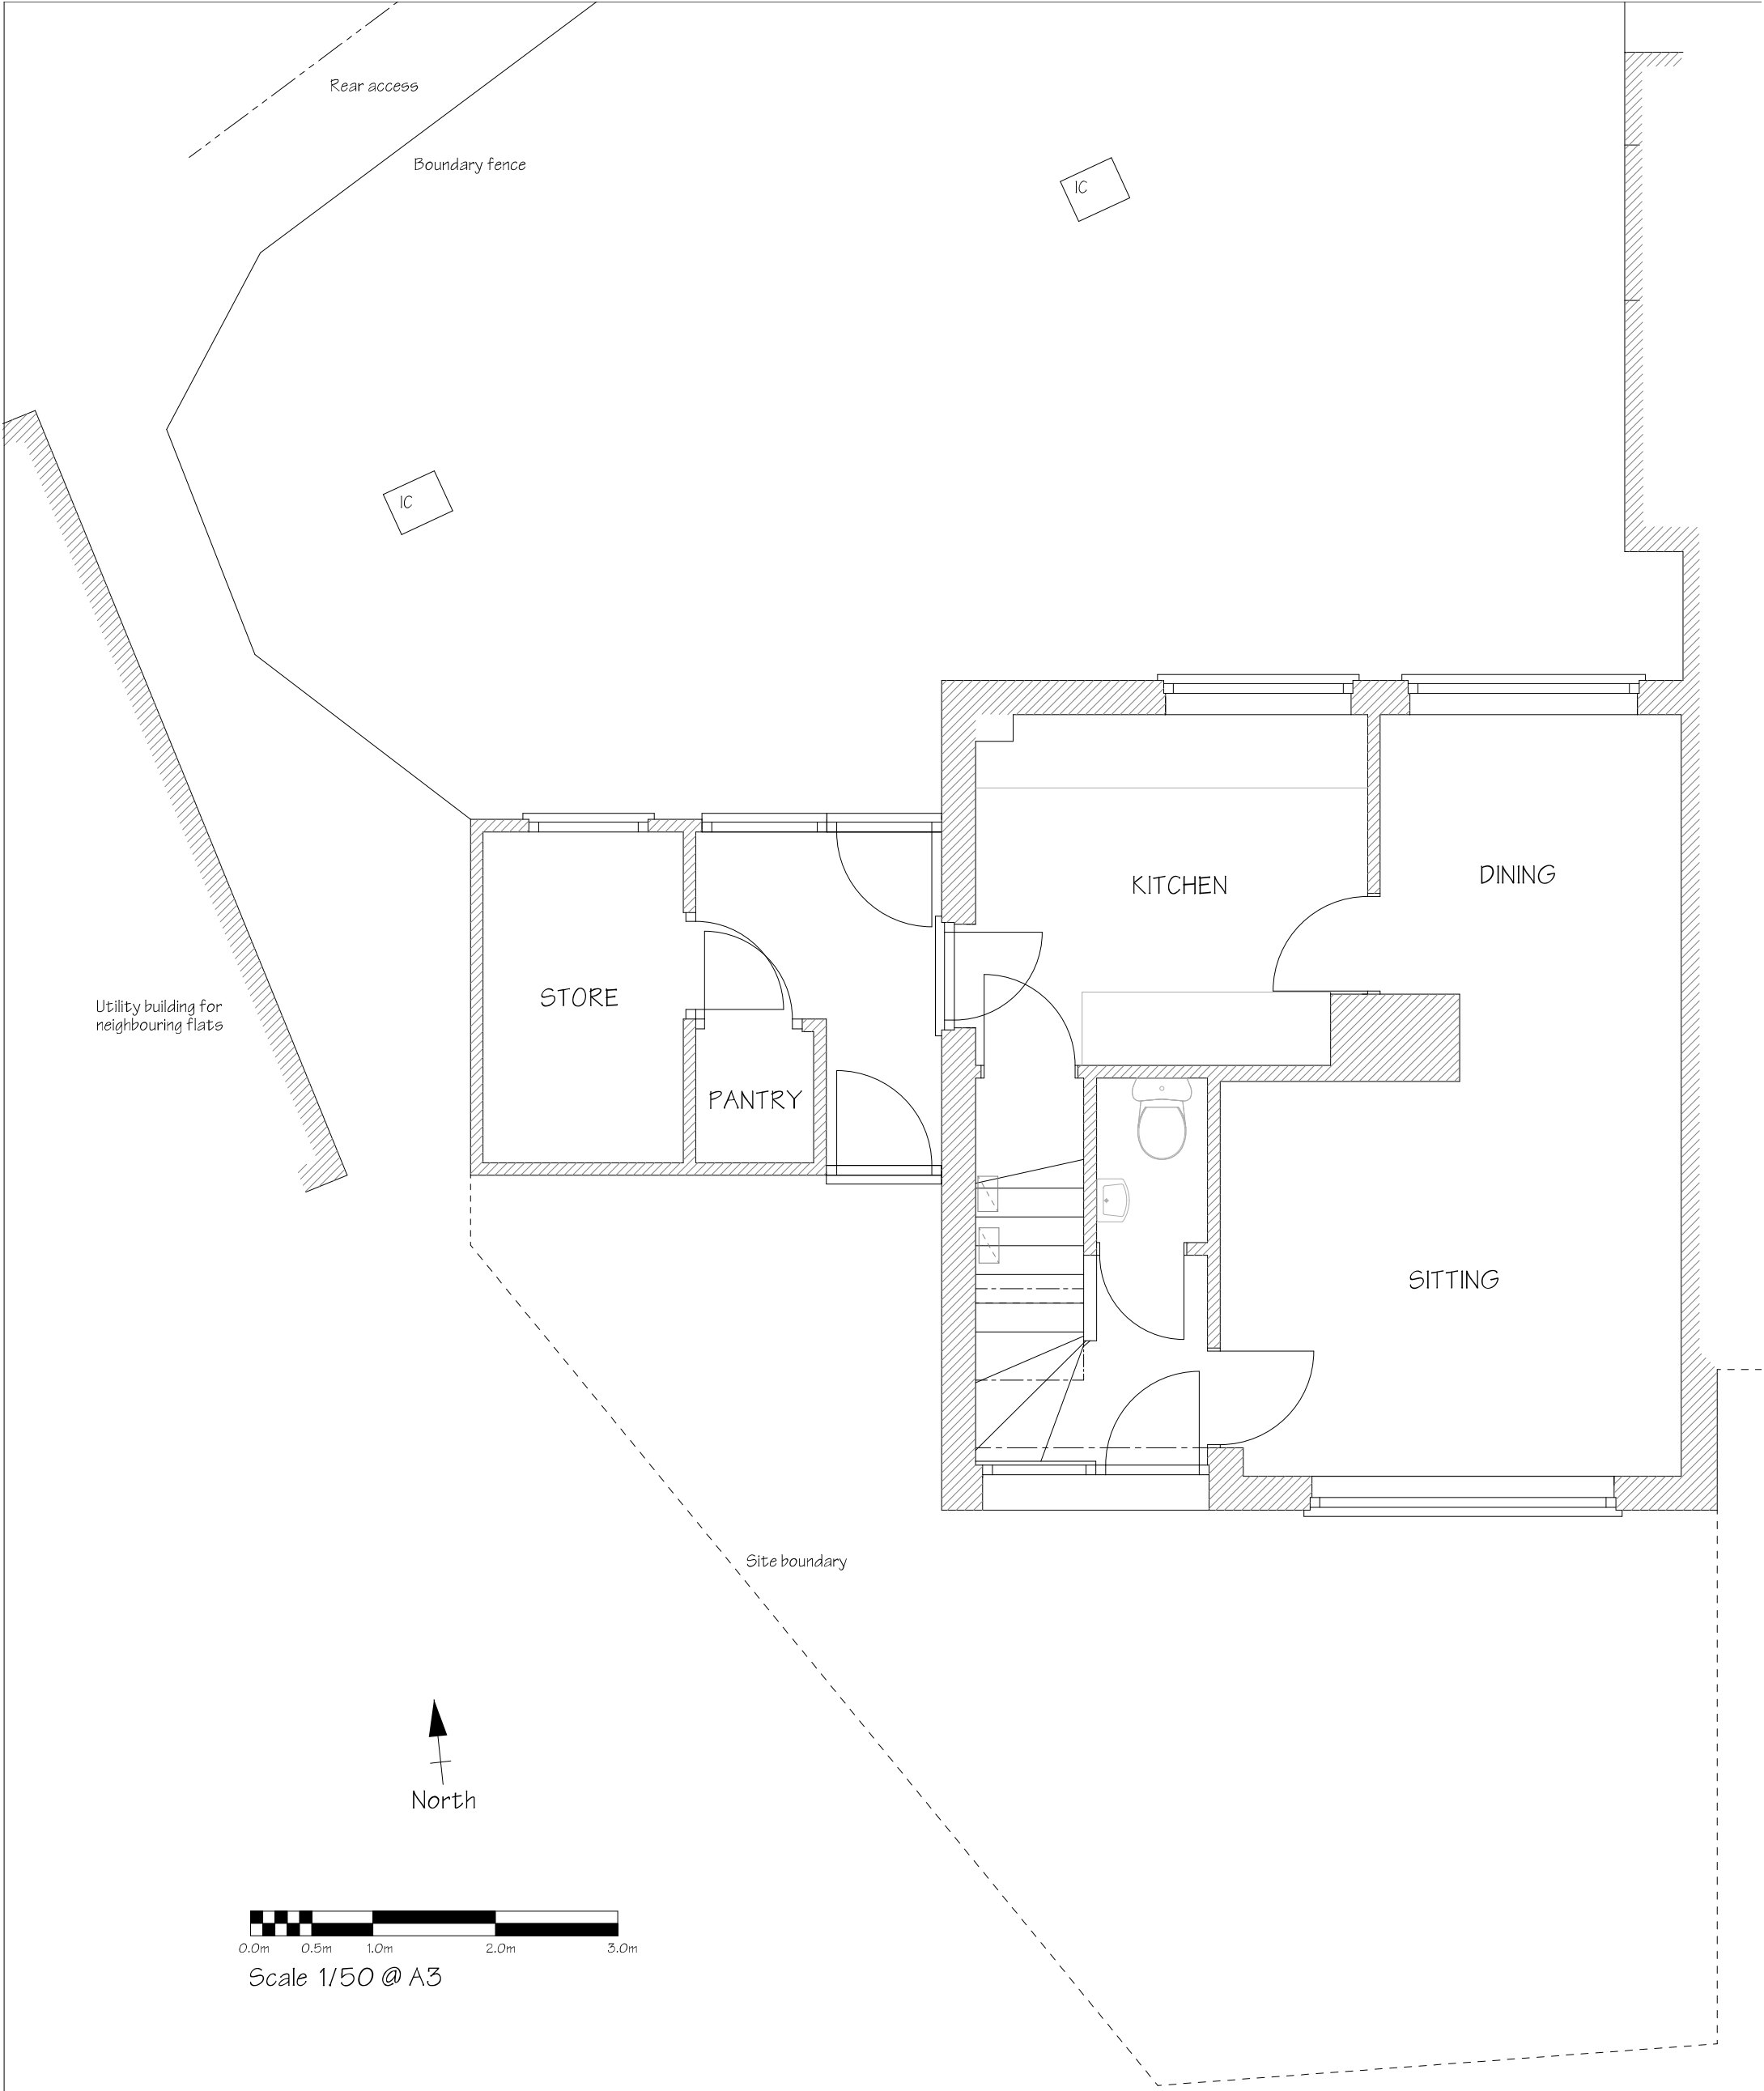

© Copyright ALL DIMENSIONS TO BE CHECKED ON SITE Scale 1/50 Date April 21 Drg. No. G0/21/001 Rev.	Drawing Title Existing Ground Floor Plan	ARCHITECTURAL DESIGN 01730 268719 07878 068787 saxon-end@tiscali.co.uk Saxon End Bordean Petersfield Hampshire GU32 1EP
	Client Mr S Goring	
	31 Barnett Close, Eastergate	