


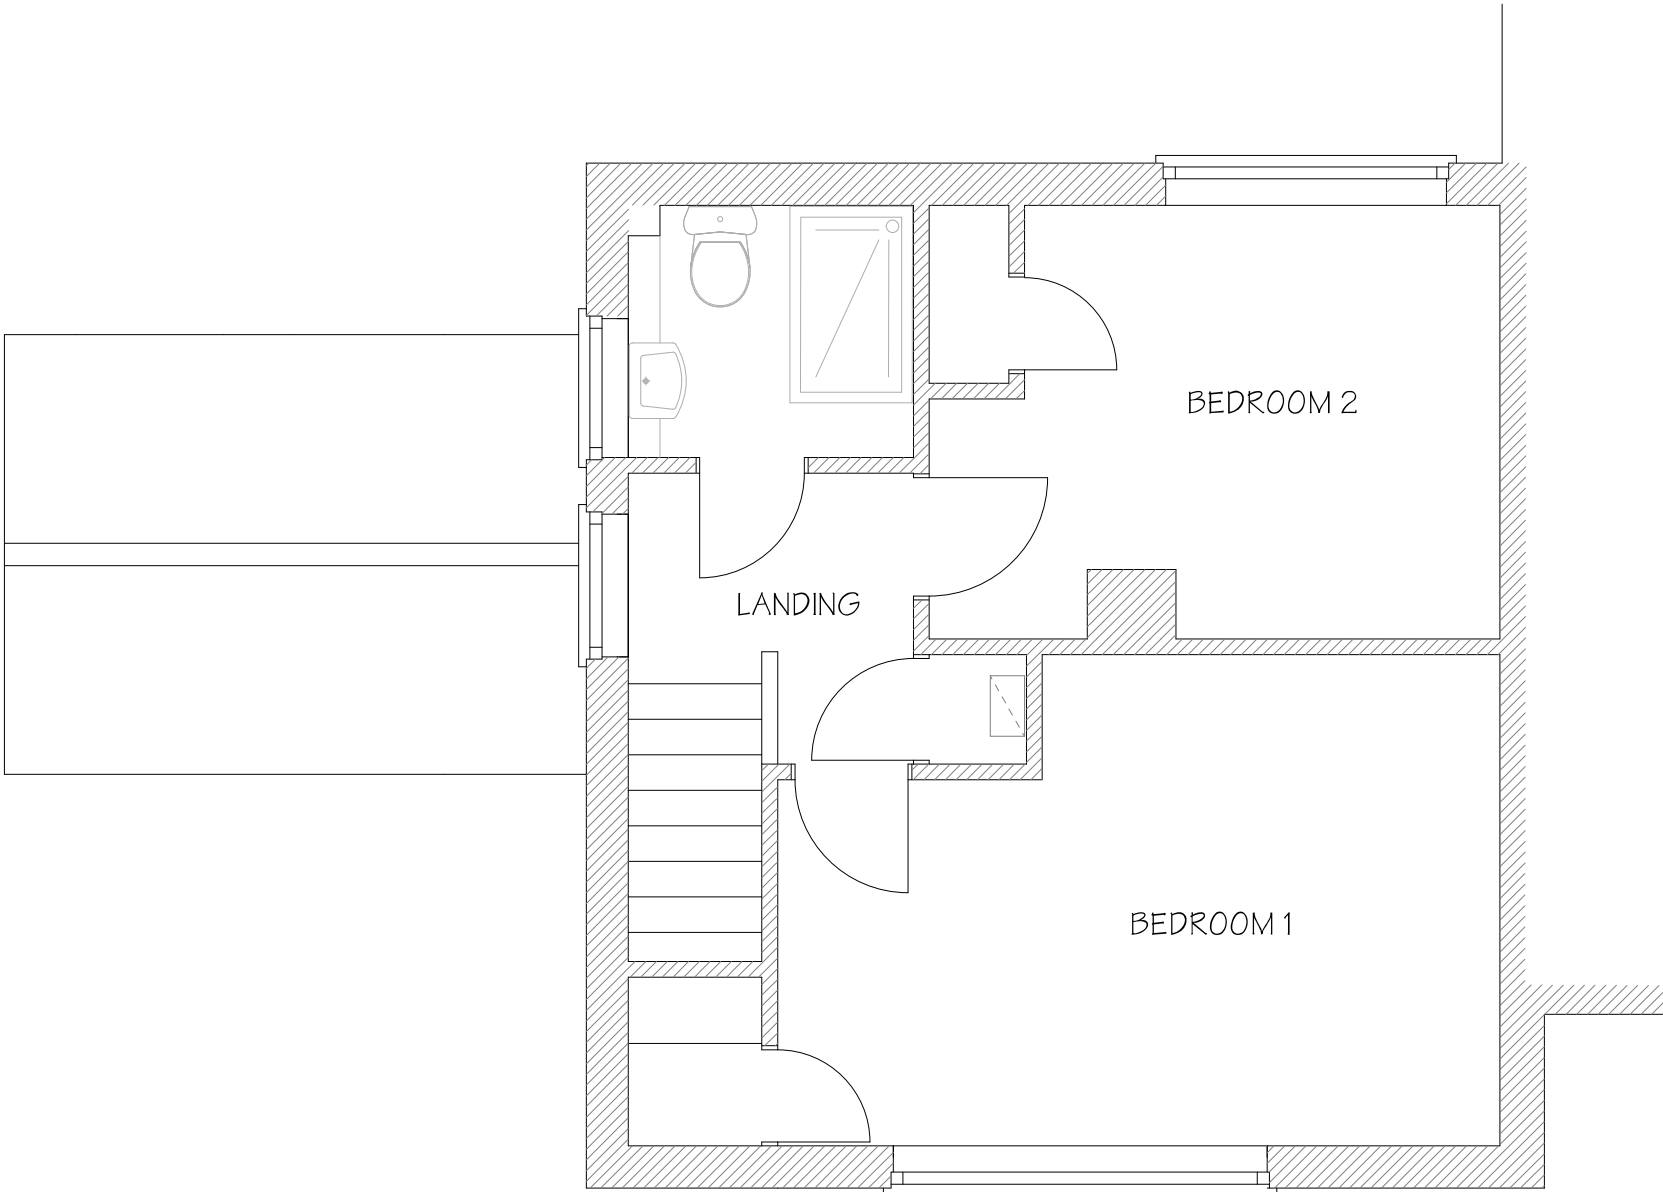

Scale 1/50 @ A3

© Copyright ALL DIMENSIONS TO BE CHECKED ON SITE Scale 1/50 Date April 21 Drg. No. G0/21/002 Rev.	Drawing Title Existing First Floor Plan	ARCHITECTURAL DESIGN Saxon End Bordean Petersfield Hampshire GU32 1EP
	Client Mr S Goring 31 Barnett Close, Eastergate	
	01730 268719 07878 068787 saxon-end@tiscali.co.uk	