


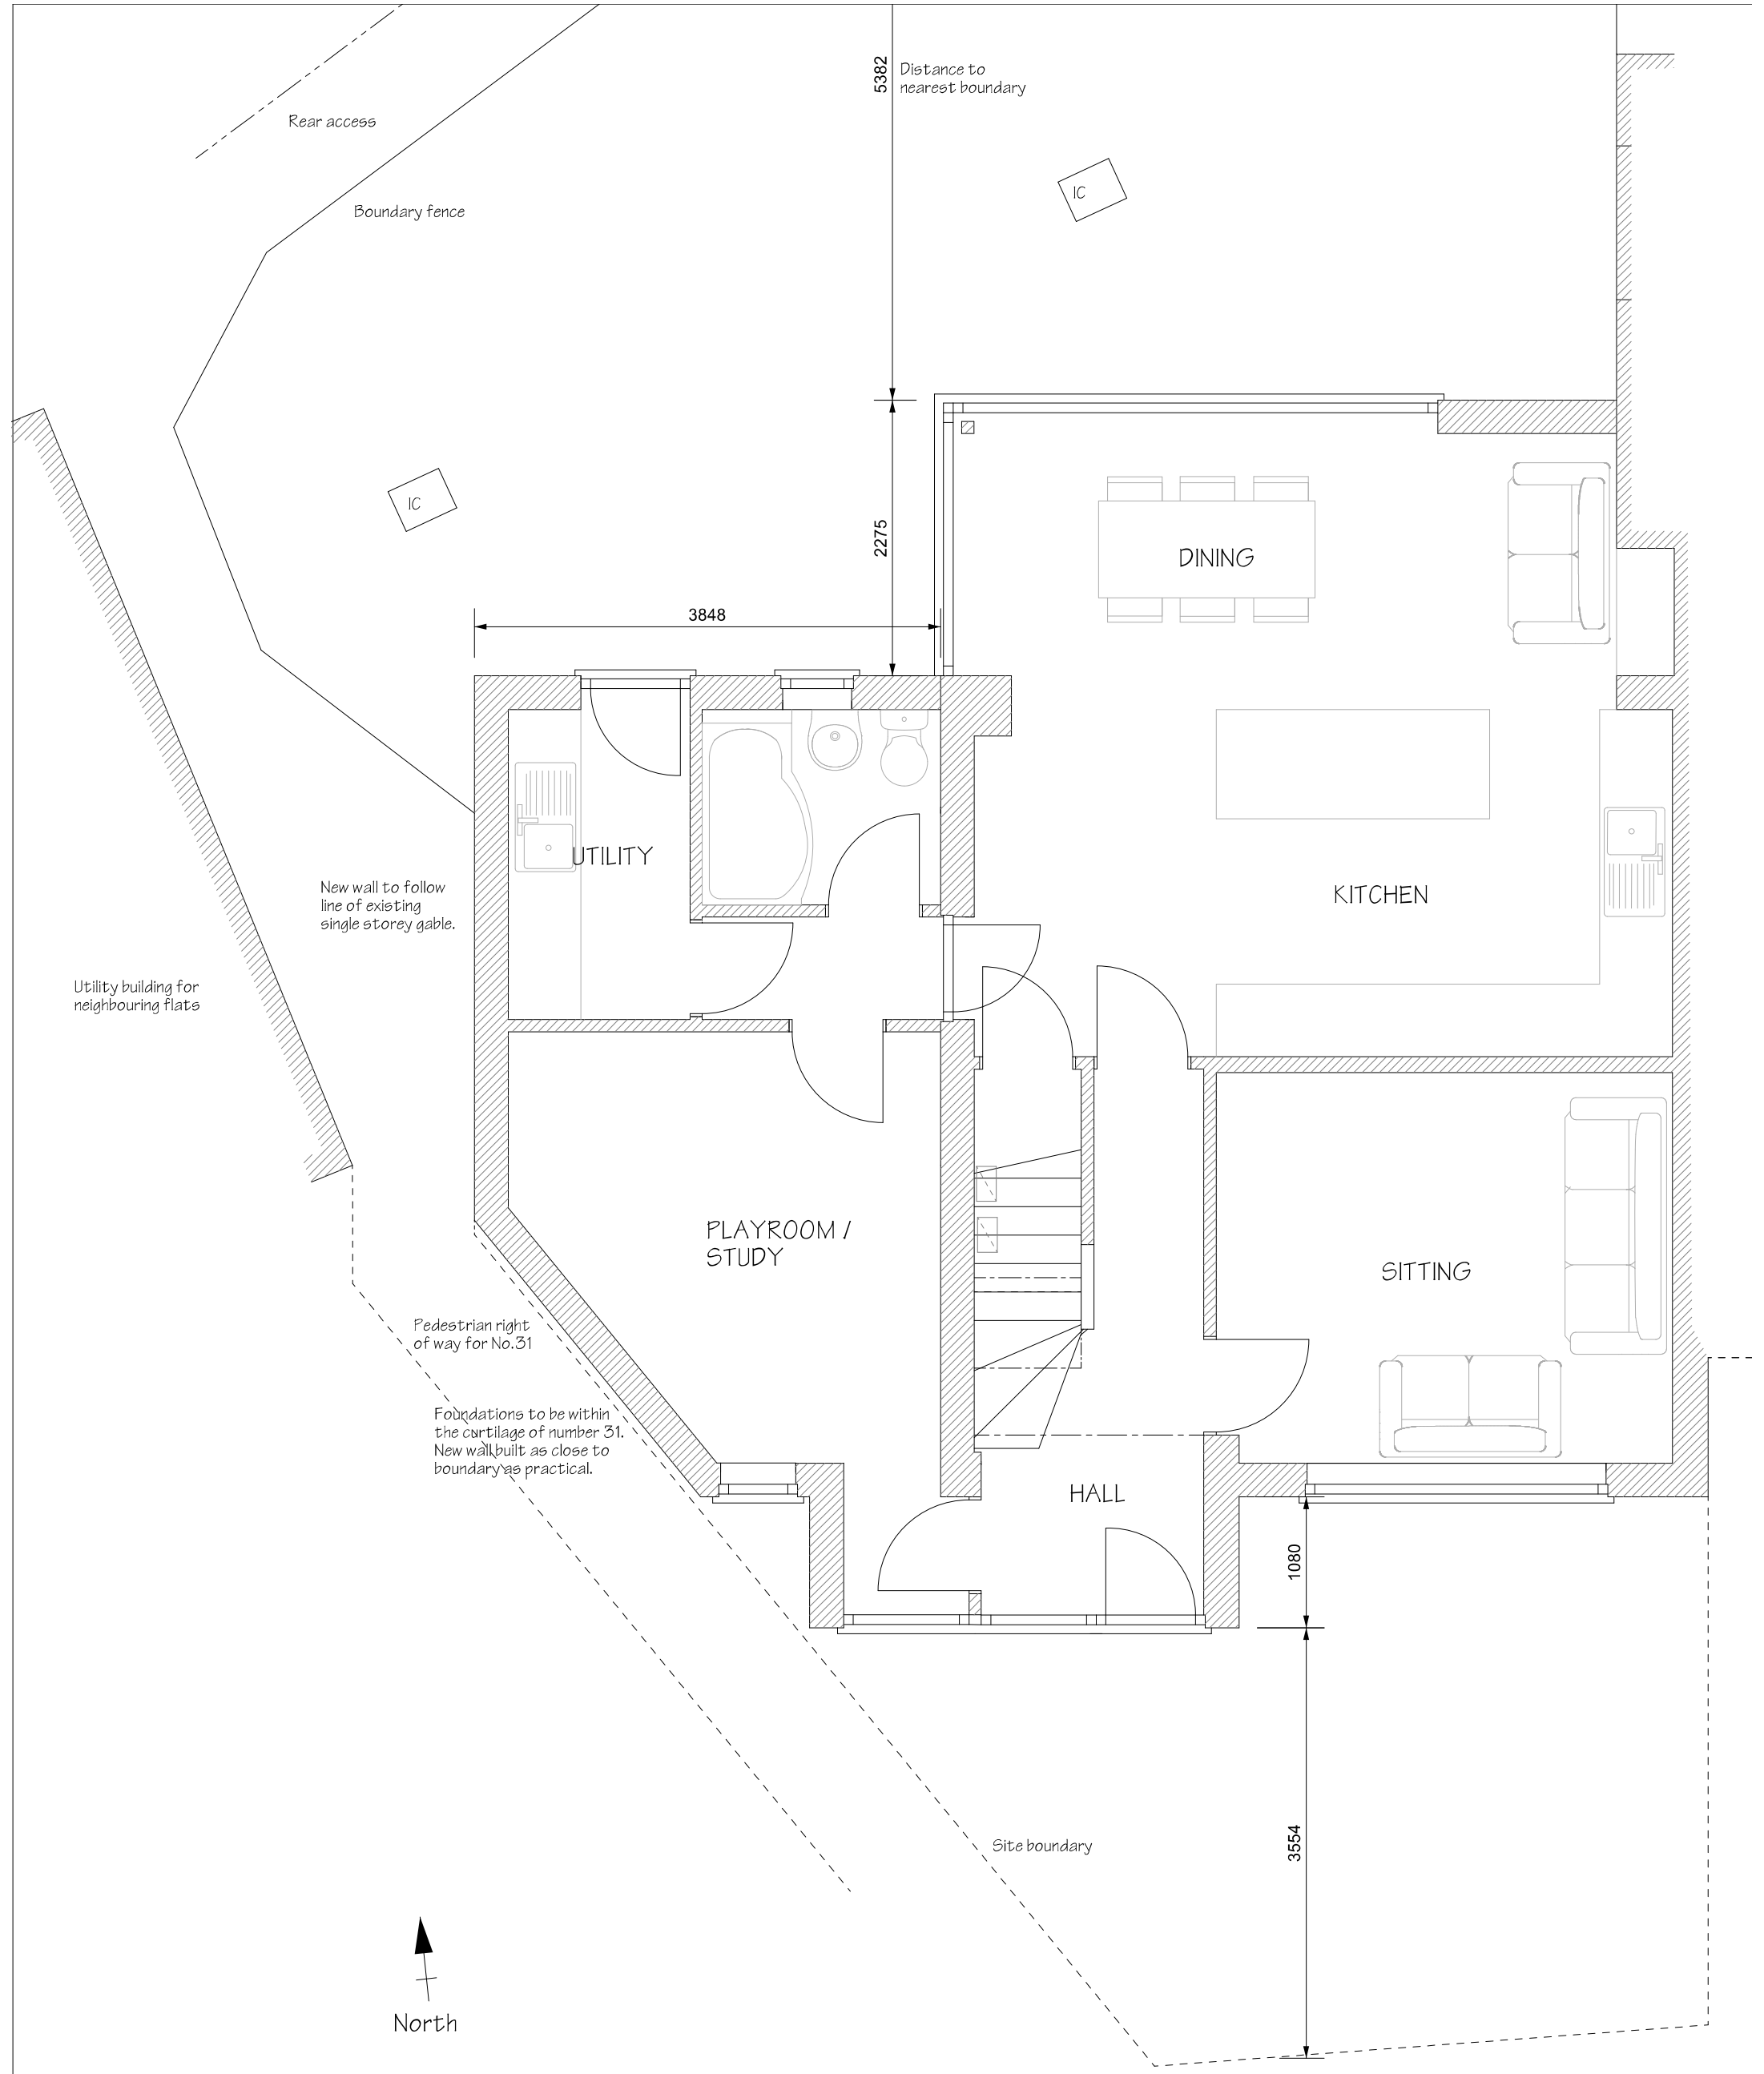

Scale 1/50 @ A3

© Copyright ALL DIMENSIONS TO BE CHECKED ON SITE Scale 1/50 Date April 21 Drg. No. G0/21/004 Rev.	Drawing Title Proposed Ground Floor Plan	ARCHITECTURAL DESIGN Saxon End Bordean Petersfield Hampshire GU32 1EP
	Client Mr S Goring	
	31 Barnett Close, Eastergate	