
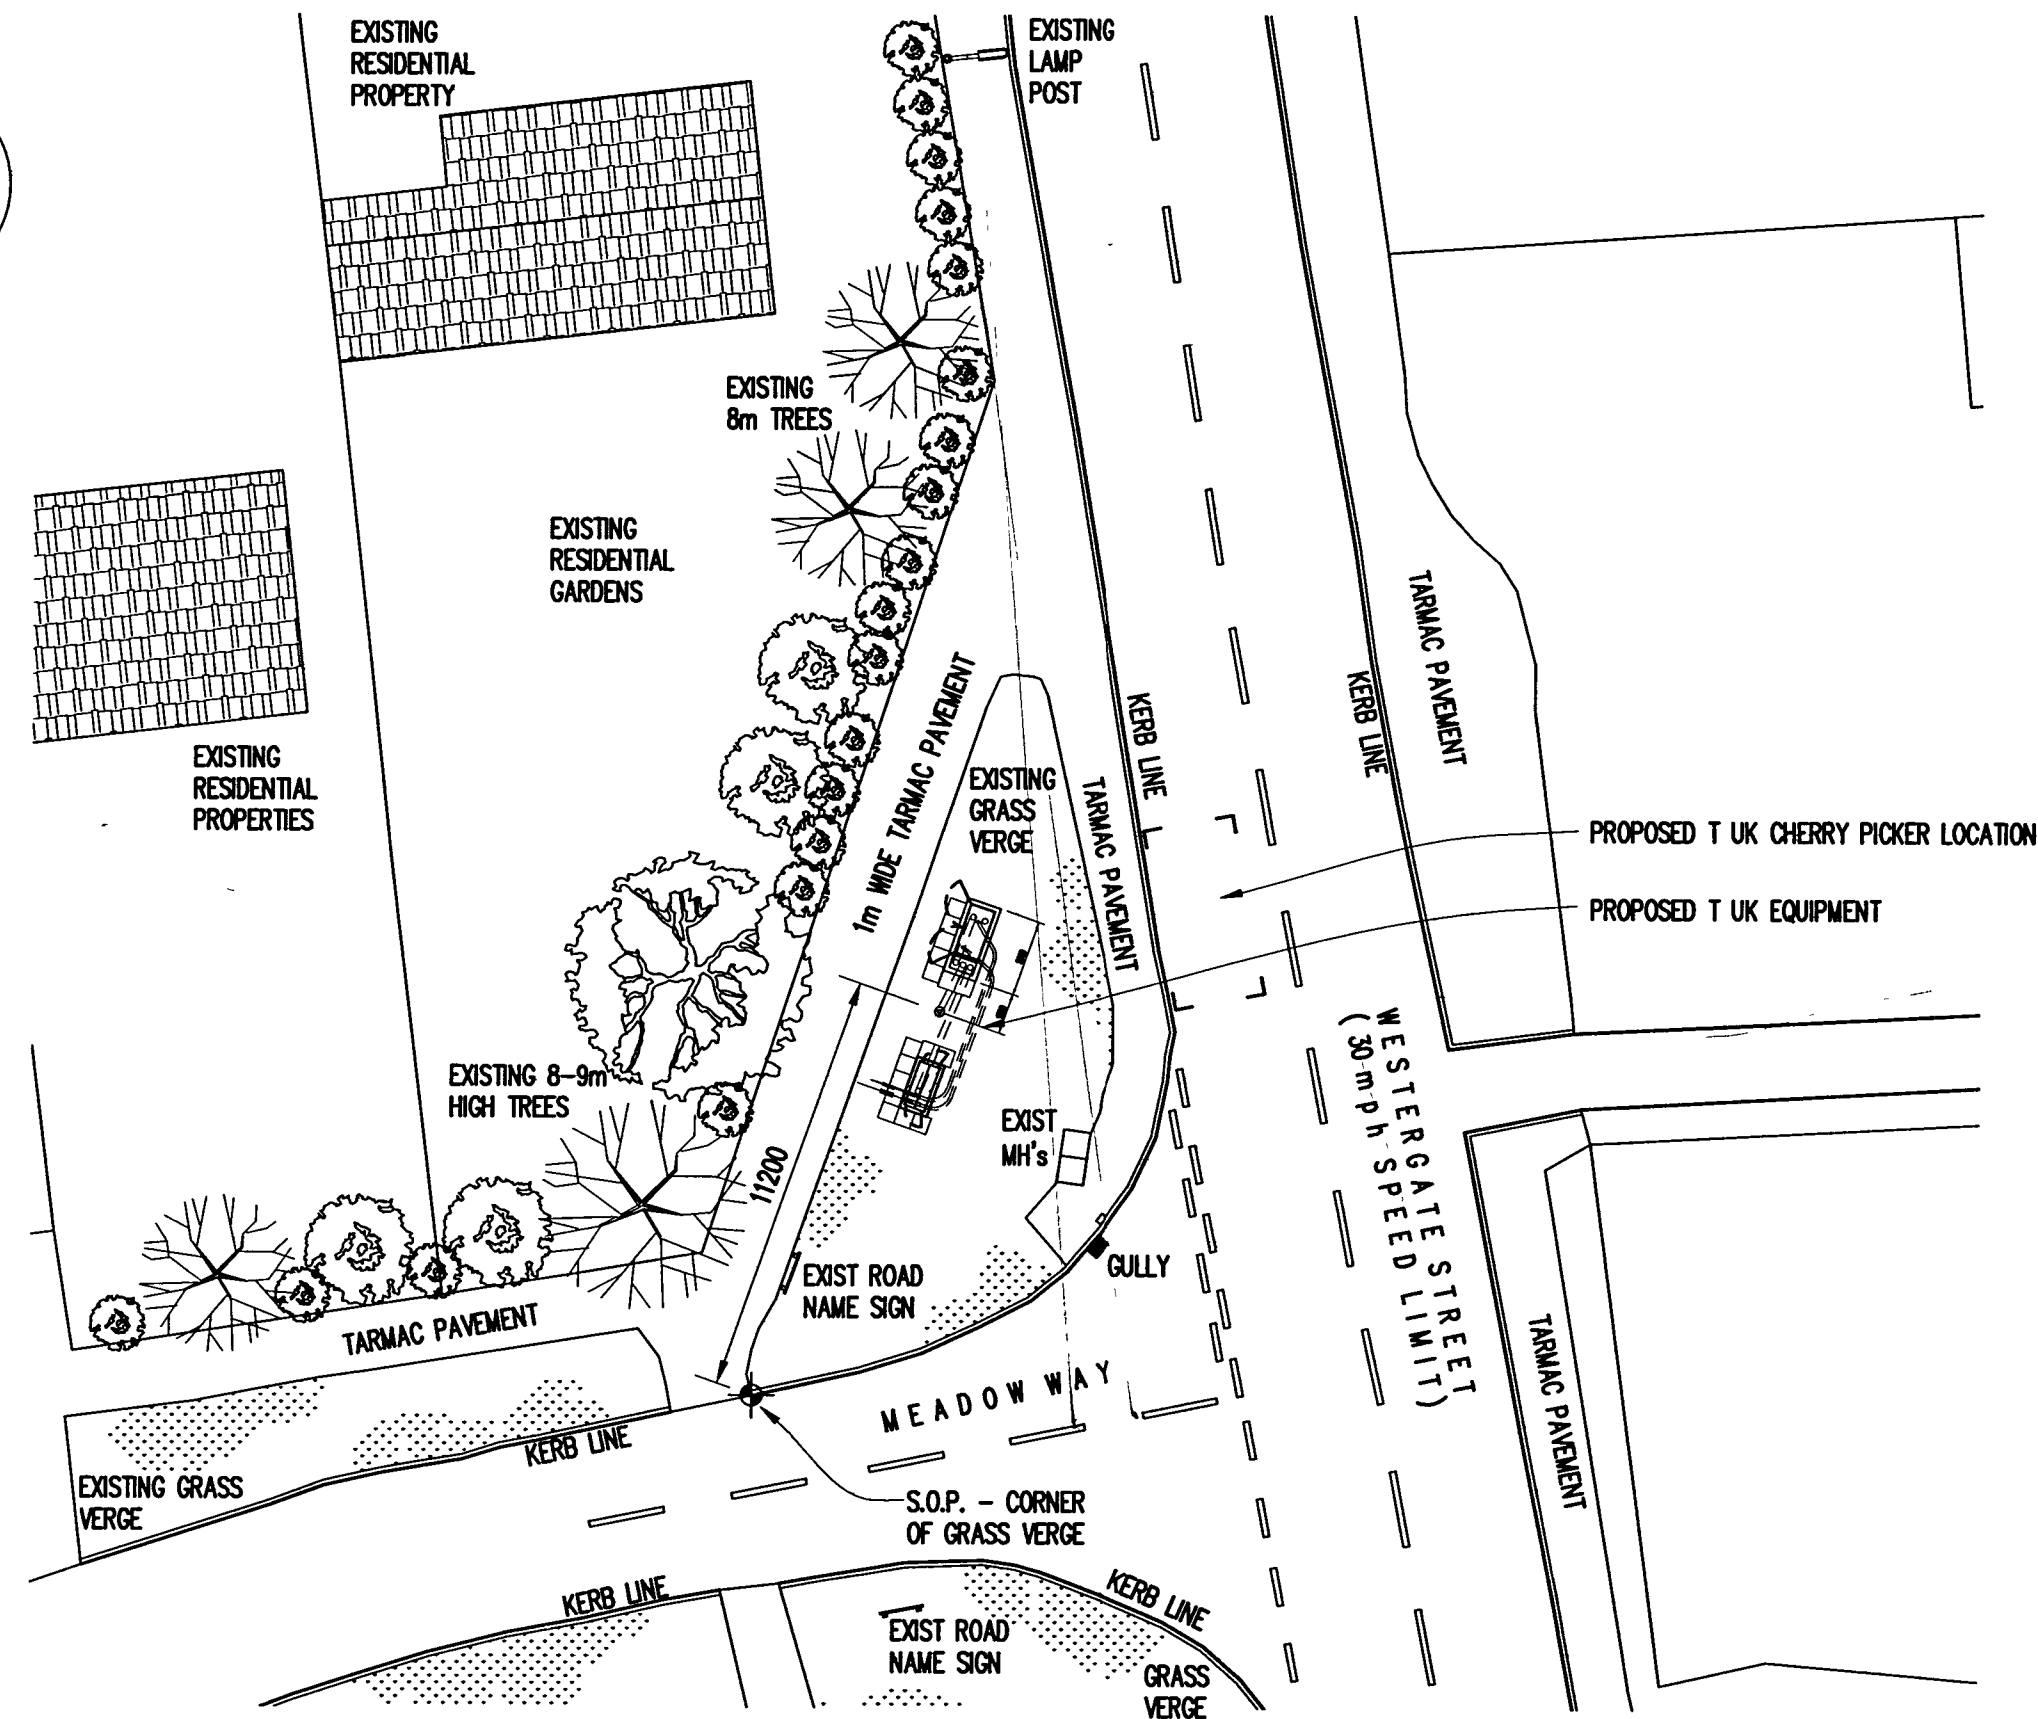


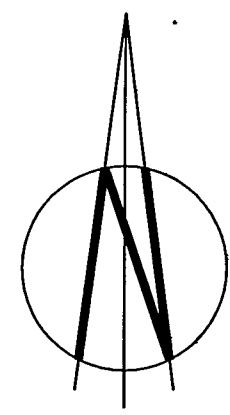

SITE LAYOUT
SCALE 1:200


- NOTE**
1. T UK TYPE ENTRY SAFETY SIGN TO BE FITTED TO INSIDE OF CABINET DOORS
 2. T UK TYPE STREETWORKS SAFETY SIGN TO BE FITTED TO TOWER 2000mm BELOW ANTENNA, LOCATED ON ACCESS SIDE OF TOWER.
 3. T UK TYPE ELECTRICAL SAFETY SIGN TO BE FITTED ON OUTSIDE OF SECURE FLEXI CABINET DOOR.
 4. T UK TYPE ANTENNA SAFETY SIGN TO BE FITTED TO REAR OF ALL ANTENNAS

NOTE
EXACT ROUTE OF POWER AND TRANSMISSION SUPPLIES TO BE CONFIRMED BY SUPPLIER

POWER SUPPLY ROUTE -----
TRANSMISSION SUPPLY ROUTE -----
COMBINED POWER SUPPLY AND TRANSMISSION SUPPLY ROUTE -----


NOTE
TELEGRAPH POLE BASE HOLDING DOWN BOLTS AND ROOT TO BE BELOW GROUND LEVEL

NOTE
ALL SERVICES WITHIN VICINITY OF SITE TO BE IDENTIFIED PRIOR TO CONSTRUCTION

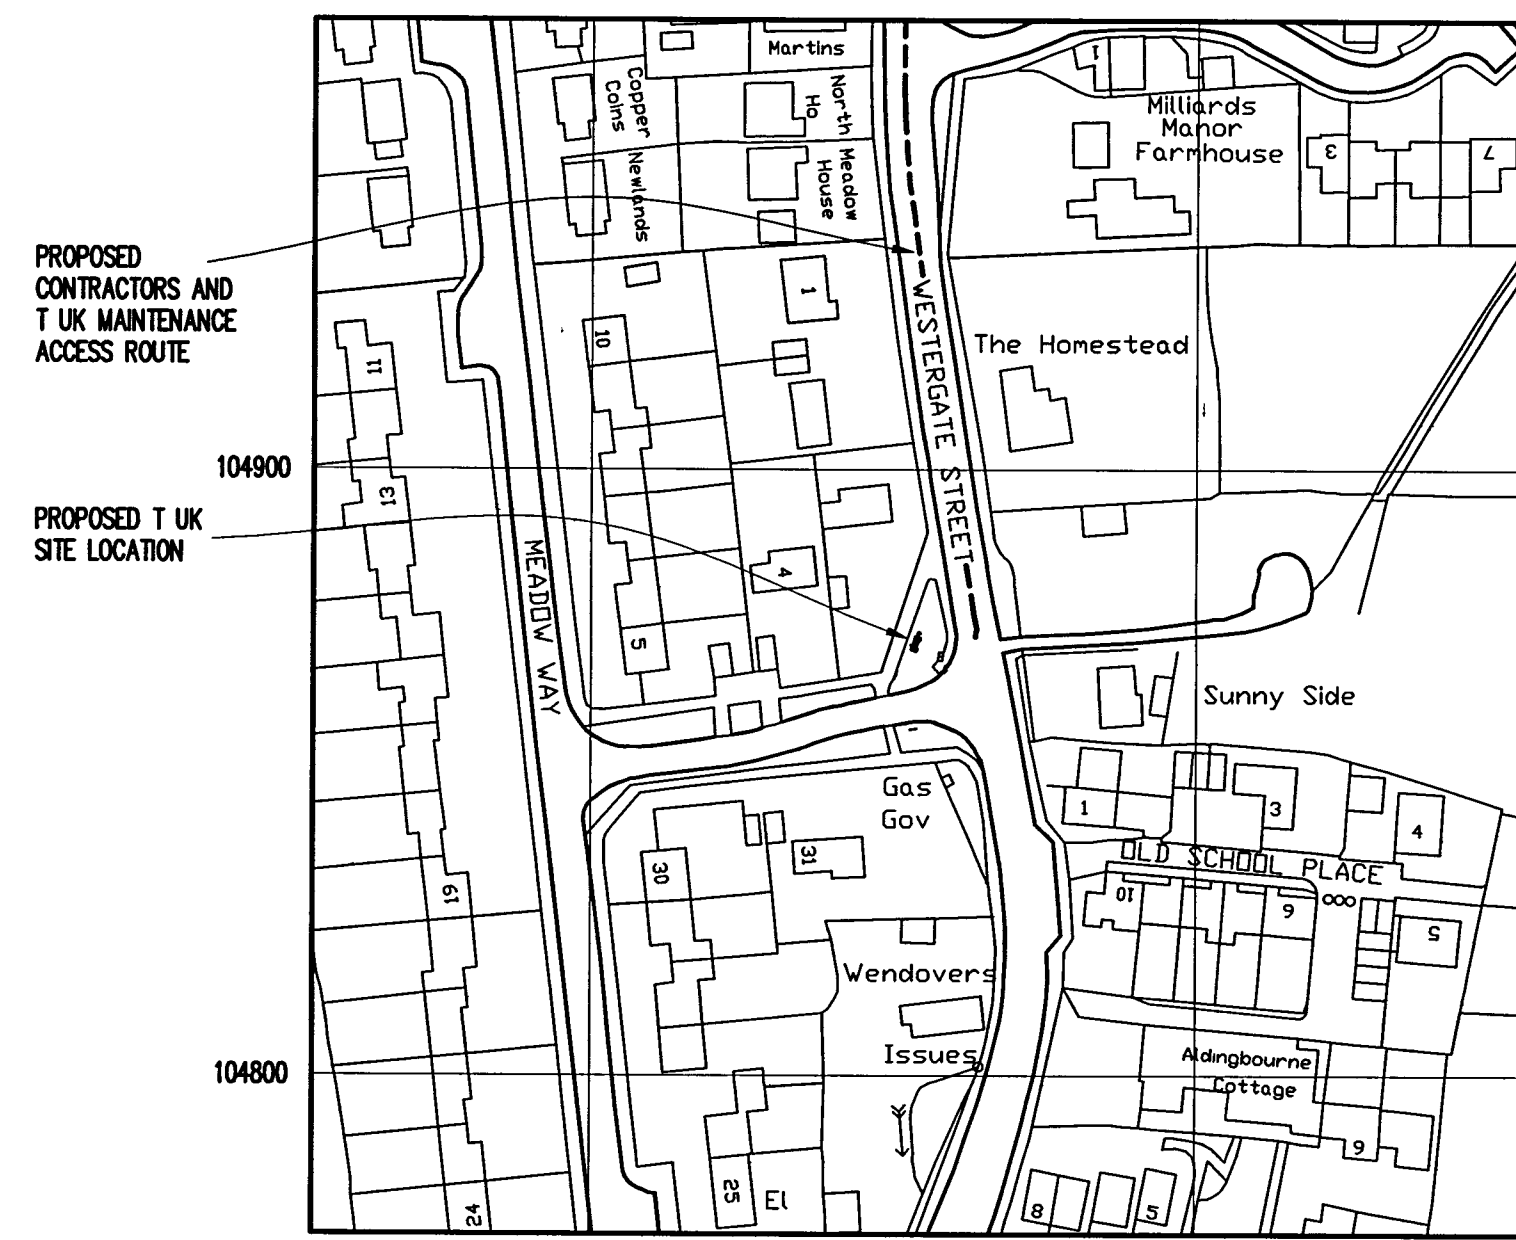


LOCATION PLAN


SCALE 1:1250
[EXTRACT OF MAP REF. No. S9304NE]
REPRODUCED FROM ORDNANCE SURVEY SUPERPLAN DATA © CROWN COPYRIGHT 2007

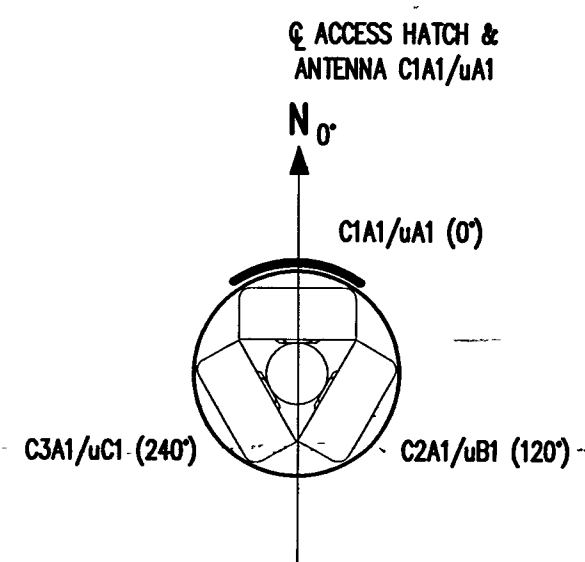

PLAN ON T UK ANTENNAS
SCALE 1:10

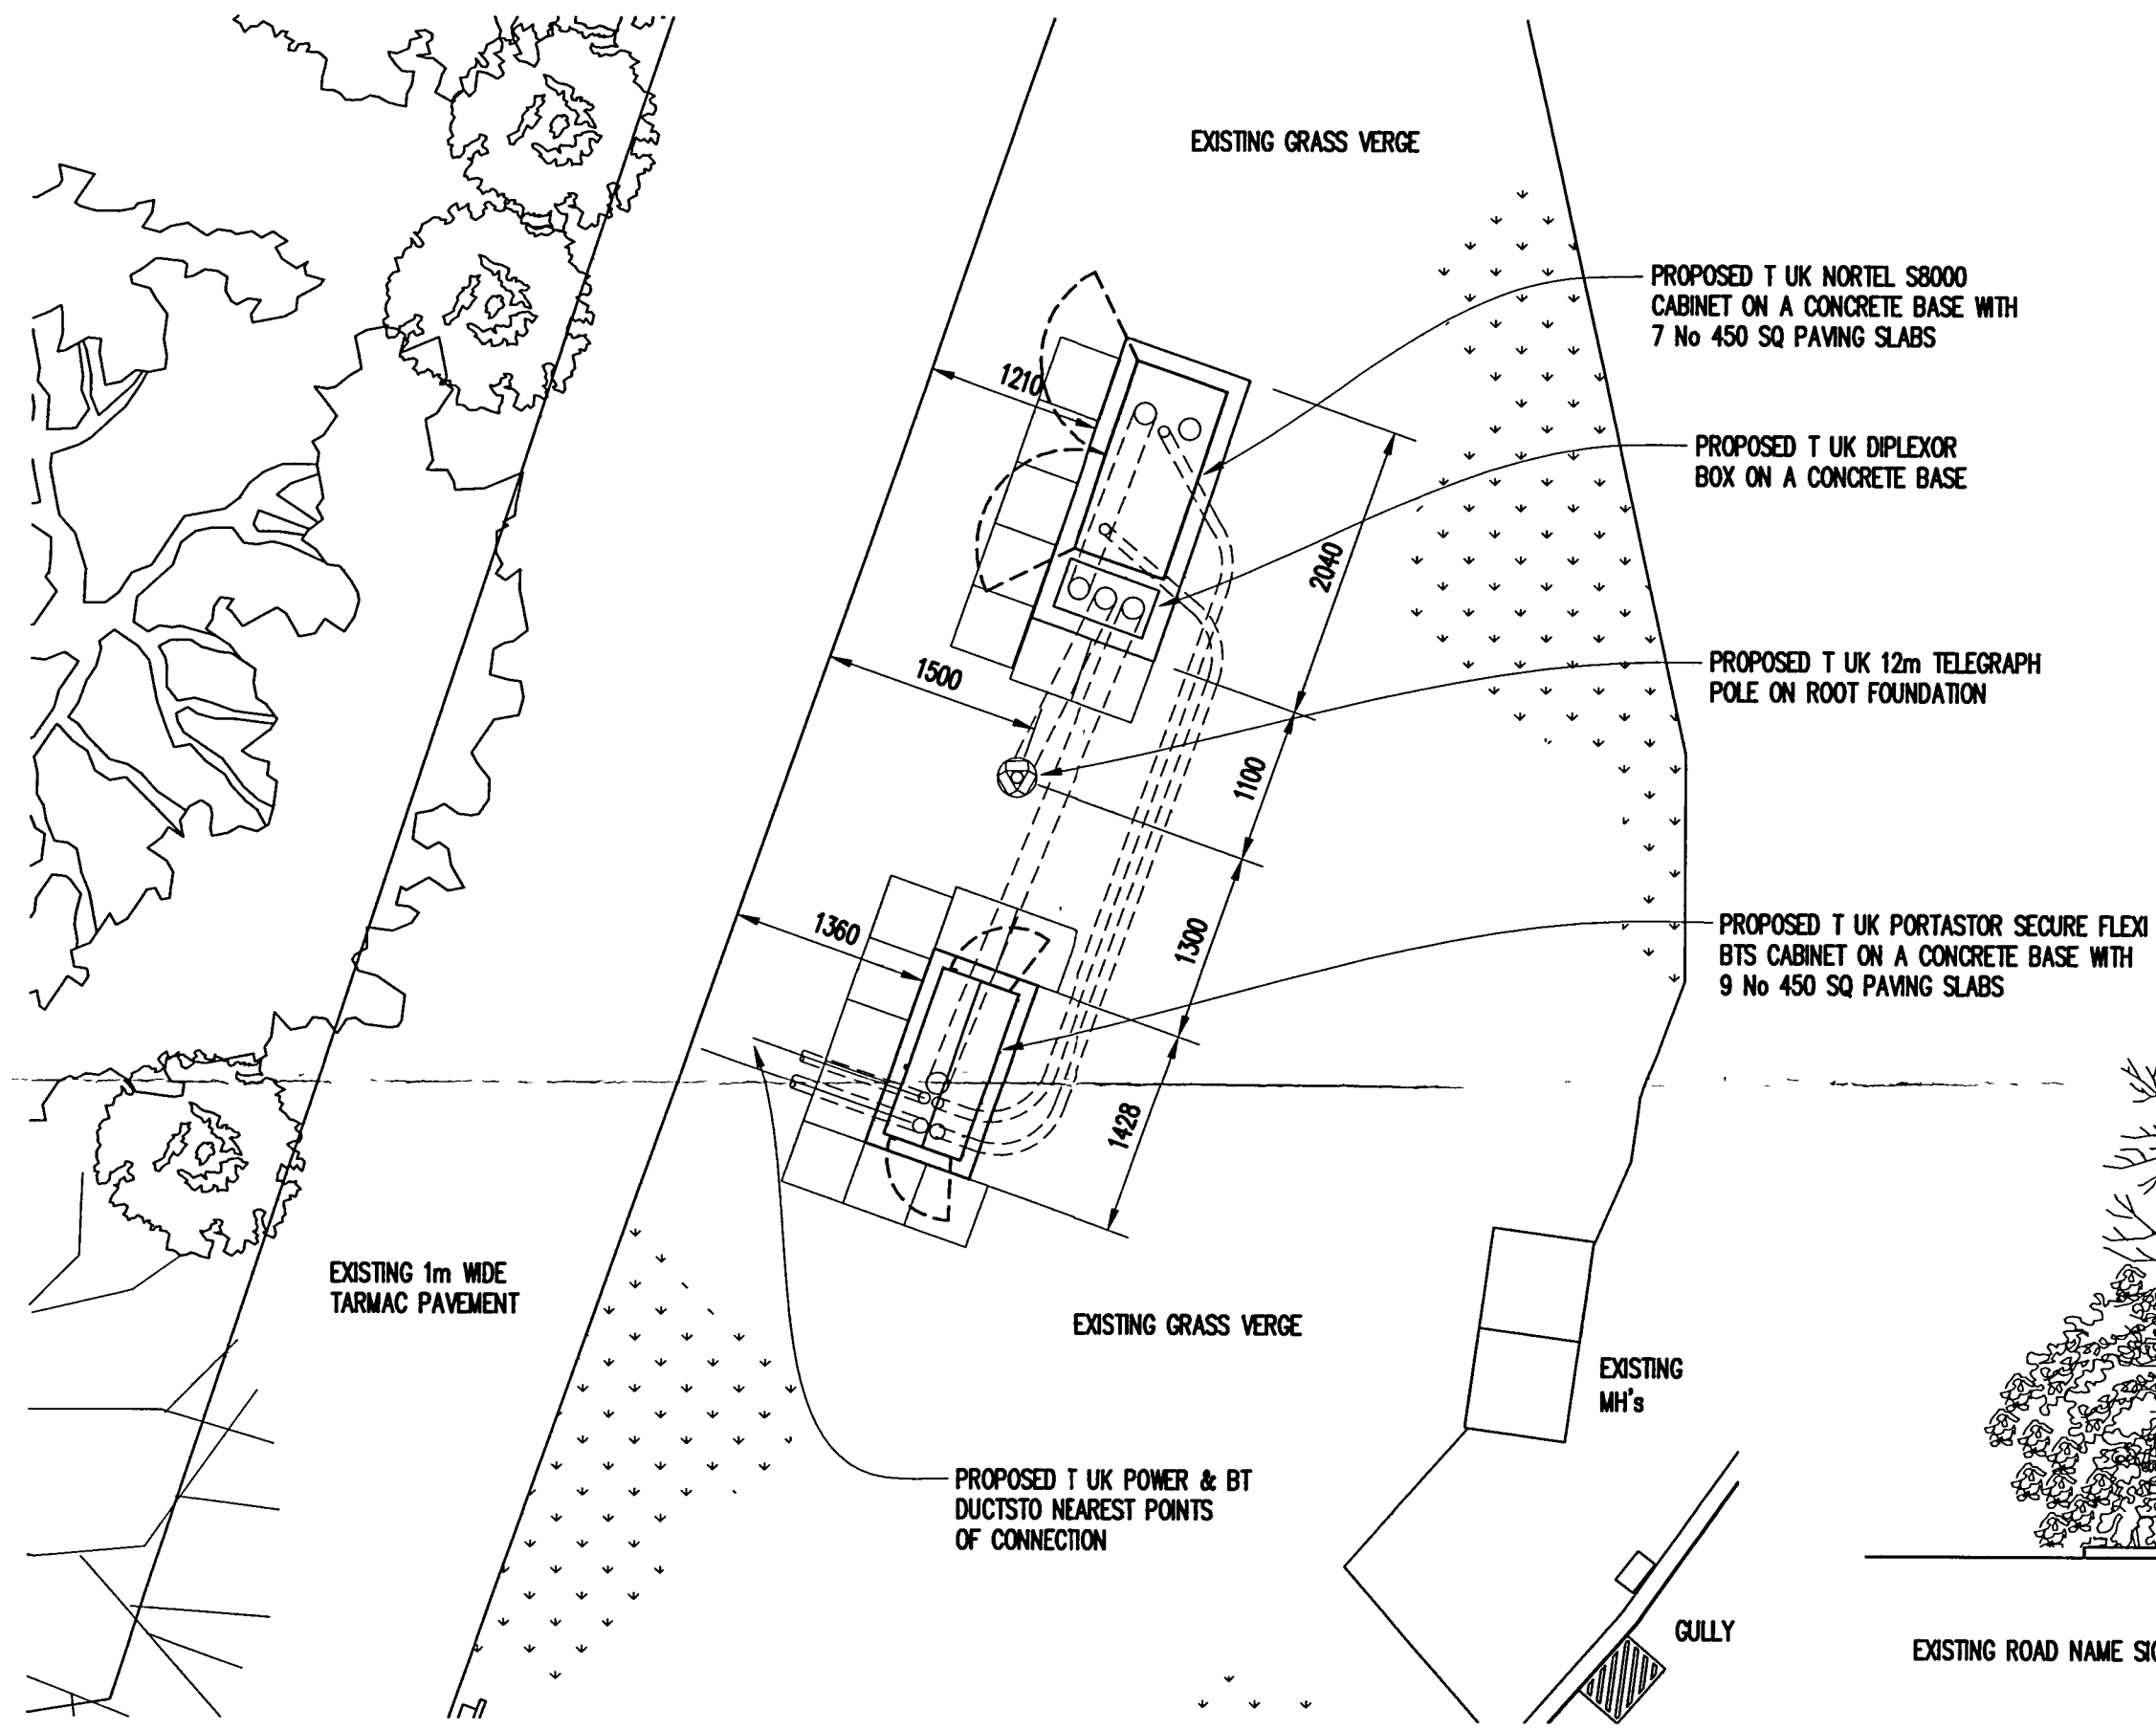

EQUIPMENT LAYOUT
SCALE 1:50

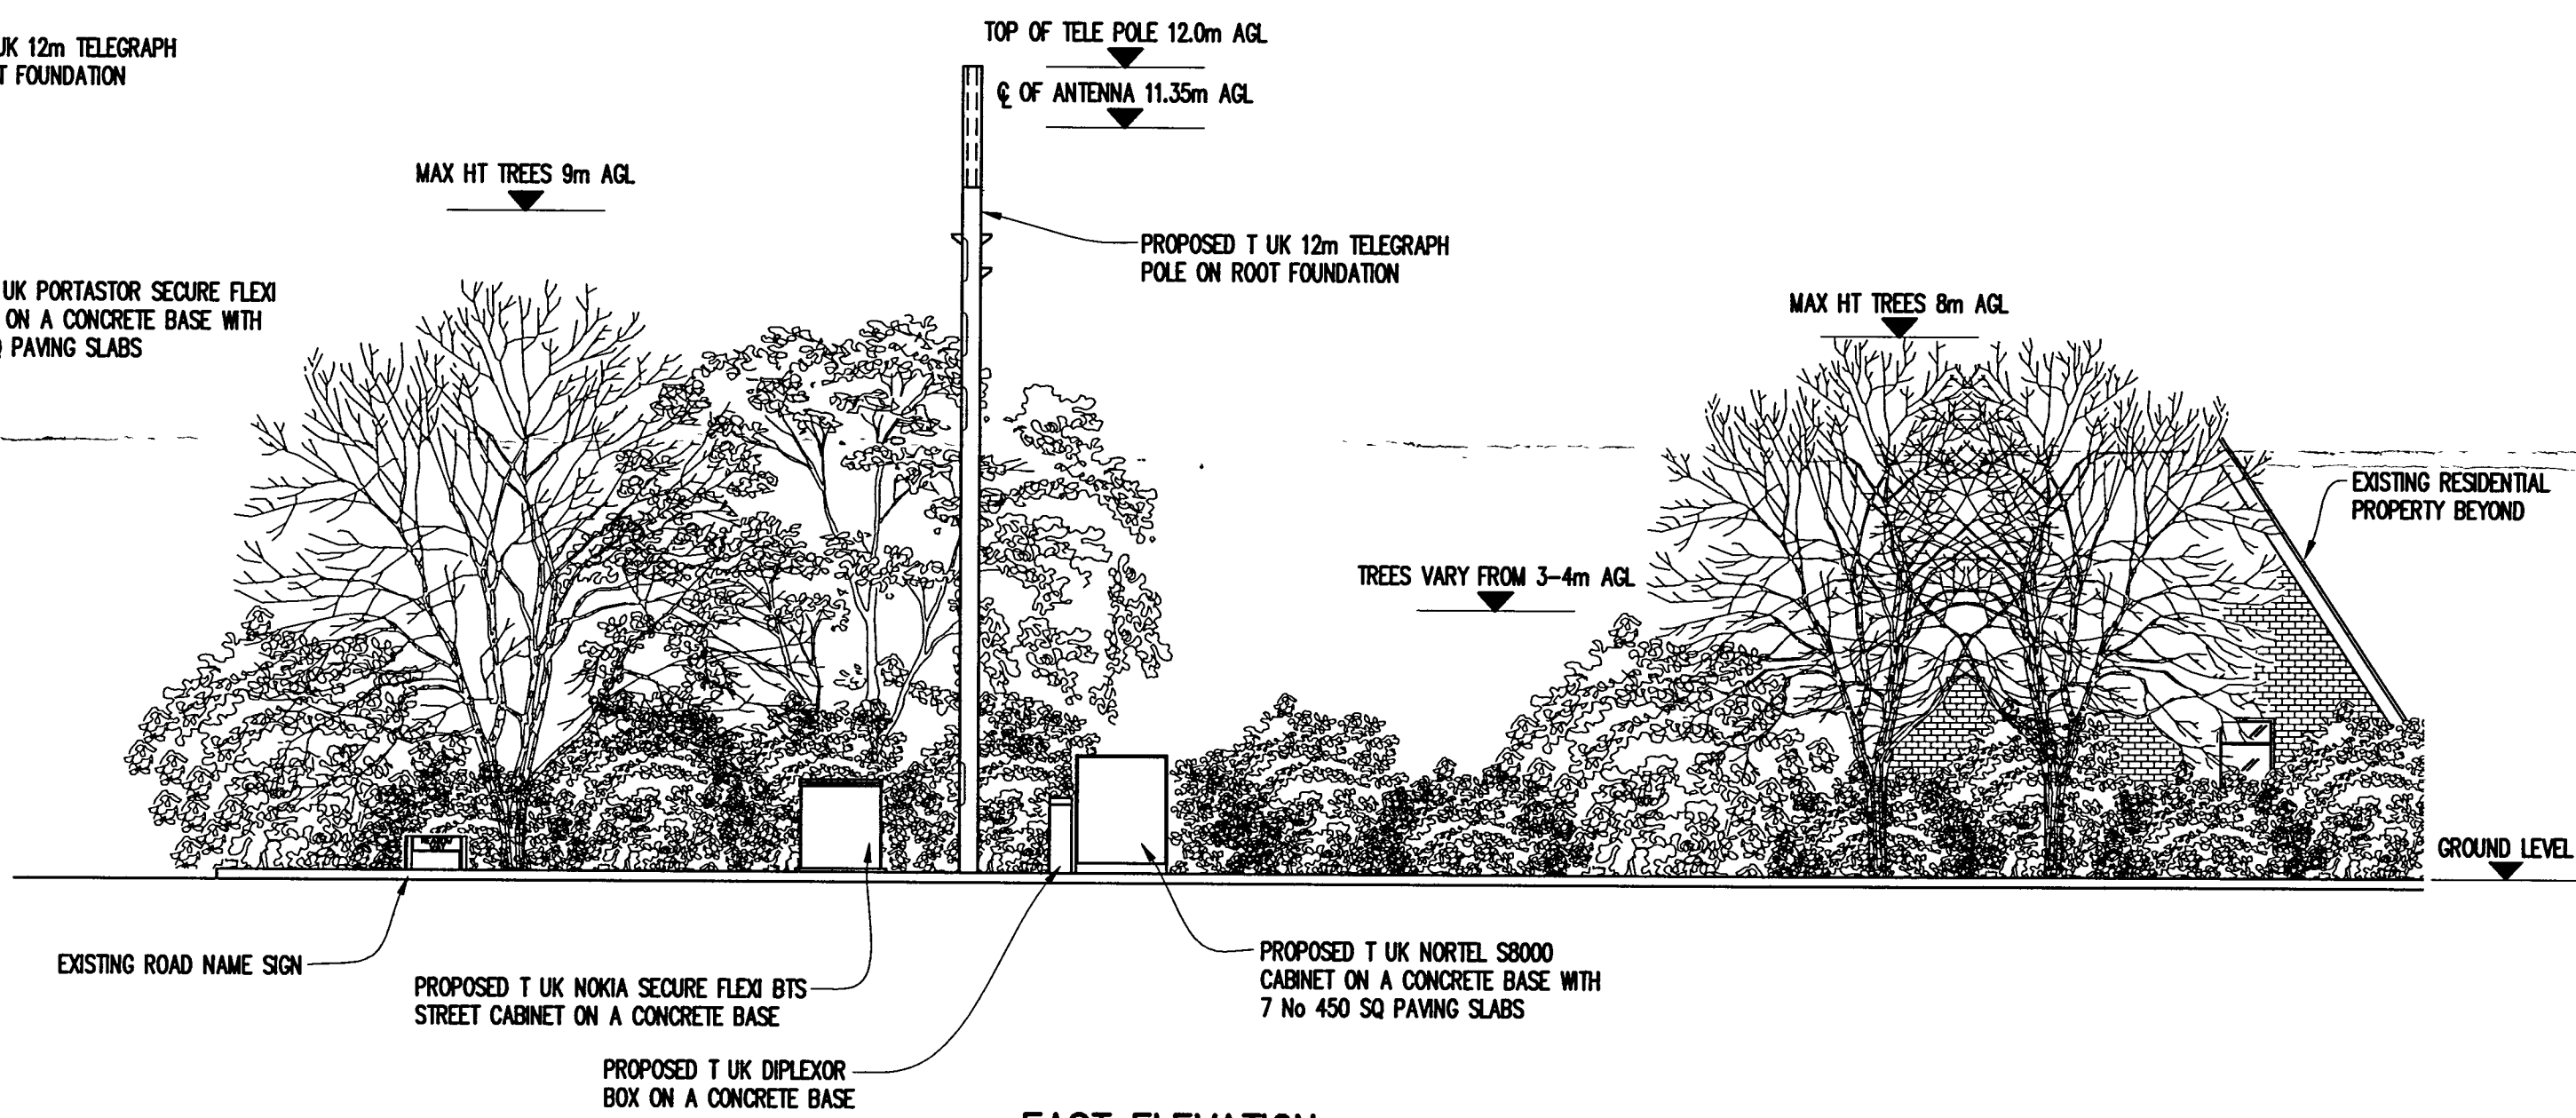

EAST ELEVATION
SCALE 1:100

T UK EQUIPMENT

CABINET DETAILS
T UK REF: NORTEL S8000 OUTDOOR CABINET
DIMENSIONS: 1355x665x1610
MATERIAL: STEEL
PART No: S800-1
COLOUR: ERIC GREEN

ANALYST	DATE	CONTROL
No.	AL	58 07 72
RECEIVED	21-5-07	

TOWER DETAILS
TOWER REF: HUTCHINSON MK 2/TELEGRAPH POLE/12.0m
T UK PART No. 1003802
COLOUR: BROWN

DIPLEXOR DETAILS
CABINET REF: STAND ALONE DIPLEXOR CABINET
DIMENSIONS: 655x350x125mm HIGH
MATERIAL: STEEL
COLOUR: GREY
DIPLEXOR TYPE: KATHREIN DUAL BAND COMBINER 6 No.
REF: 793 423
DIMENSIONS: 216x318x55

TRANSMISSION DISH SCHEDULE			
DISH ID	HEIGHT (m) AGL TO Q OF DISH	DIAMETER (mm)	BEARING ° EGN
D1	-	-	-
D2	-	-	-
D3	-	-	-
D4	-	-	-

NOTE: TRANSMISSION TO BE PROVIDED BY LEASED LINE.

ANTENNA SCHEDULE			
REFERENCE	ORIENTATION	HEIGHT (m) AGL TO Q OF ANTENNA	FEEDER LENGTHS (m) GSM UNITS
C1A1/uA1	0°	11.35	18.0 22.0
C2A1/uB1	120°	11.35	18.0 22.0
C3A1/uC1	240°	11.35	18.0 22.0

NOTE: FEEDER LENGTH SHOWN IS ONLY APPROXIMATE AND SHOULD BE CHECKED BY RISING CONTRACTOR PRIOR TO WORK COMMENCING
FEEDER LENGTHS SHOWN ARE ESTIMATED TOTAL SYSTEM LENGTHS

T UK EXCLUSION ZONES CONFORM TO THE IONIRP REFERENCE LEVEL FOR LIMITING RF EXPOSURE TO THE MEMBERS OF THE GENERAL PUBLIC

RET SCHEDULE	
RET CABLE	RET LENGTH (m)
RCU TO uA1	25.0
uA1 TO uB1	1.0
uB1 TO uC1	1.0

NOTE: RCU TO BE LOCATED IN TX RACK IN FLEXI CABINET

B	NORTEL S8000 CABINET REPLACES RBS2106 CABINET	28.03.07	RS	RM
A	ERICSSON RBS 2106 CAB ADDED, 1 ANT ADDED AND ANT BEARINGS REVISED	02.03.07	JL	RM
No.	Revision	Date	By	ckd

PURPOSE OF ISSUE

● Approval ● Planning ● Legal ○ Construction ○ As-built

T-Mobile

T-Mobile (UK) Ltd

Registered Address: Hatfield Business Park, Hatfield, Hertfordshire, AL10 9BW
Telephone 01707 315 000 Facsimile 01707 319 001
Registered No 02382161

WHP Wilkinson Helsby
The Pavilions
Weston Road
Epsom, Surrey
KT17 1JG
Tel: 01372 727111 Fax: 01372 722494
e-mail: info@wilkinson-helsby.co.uk

Client **T UK CELL No. 55830**

Contract **WESTERGATE STREET SW
JUNCT WESTERGATE ST & MEADOW
WAY, WESTERGATE PO20 3QT**

Title **PROPOSED
TELECOMMUNICATIONS
INSTALLATION**

Designed DP	Checked RM	Date 22/01/07
Drawn RPH	Approved DST	Scale AS SHOWN
DRAWING No.	106116-01	REVISION B