



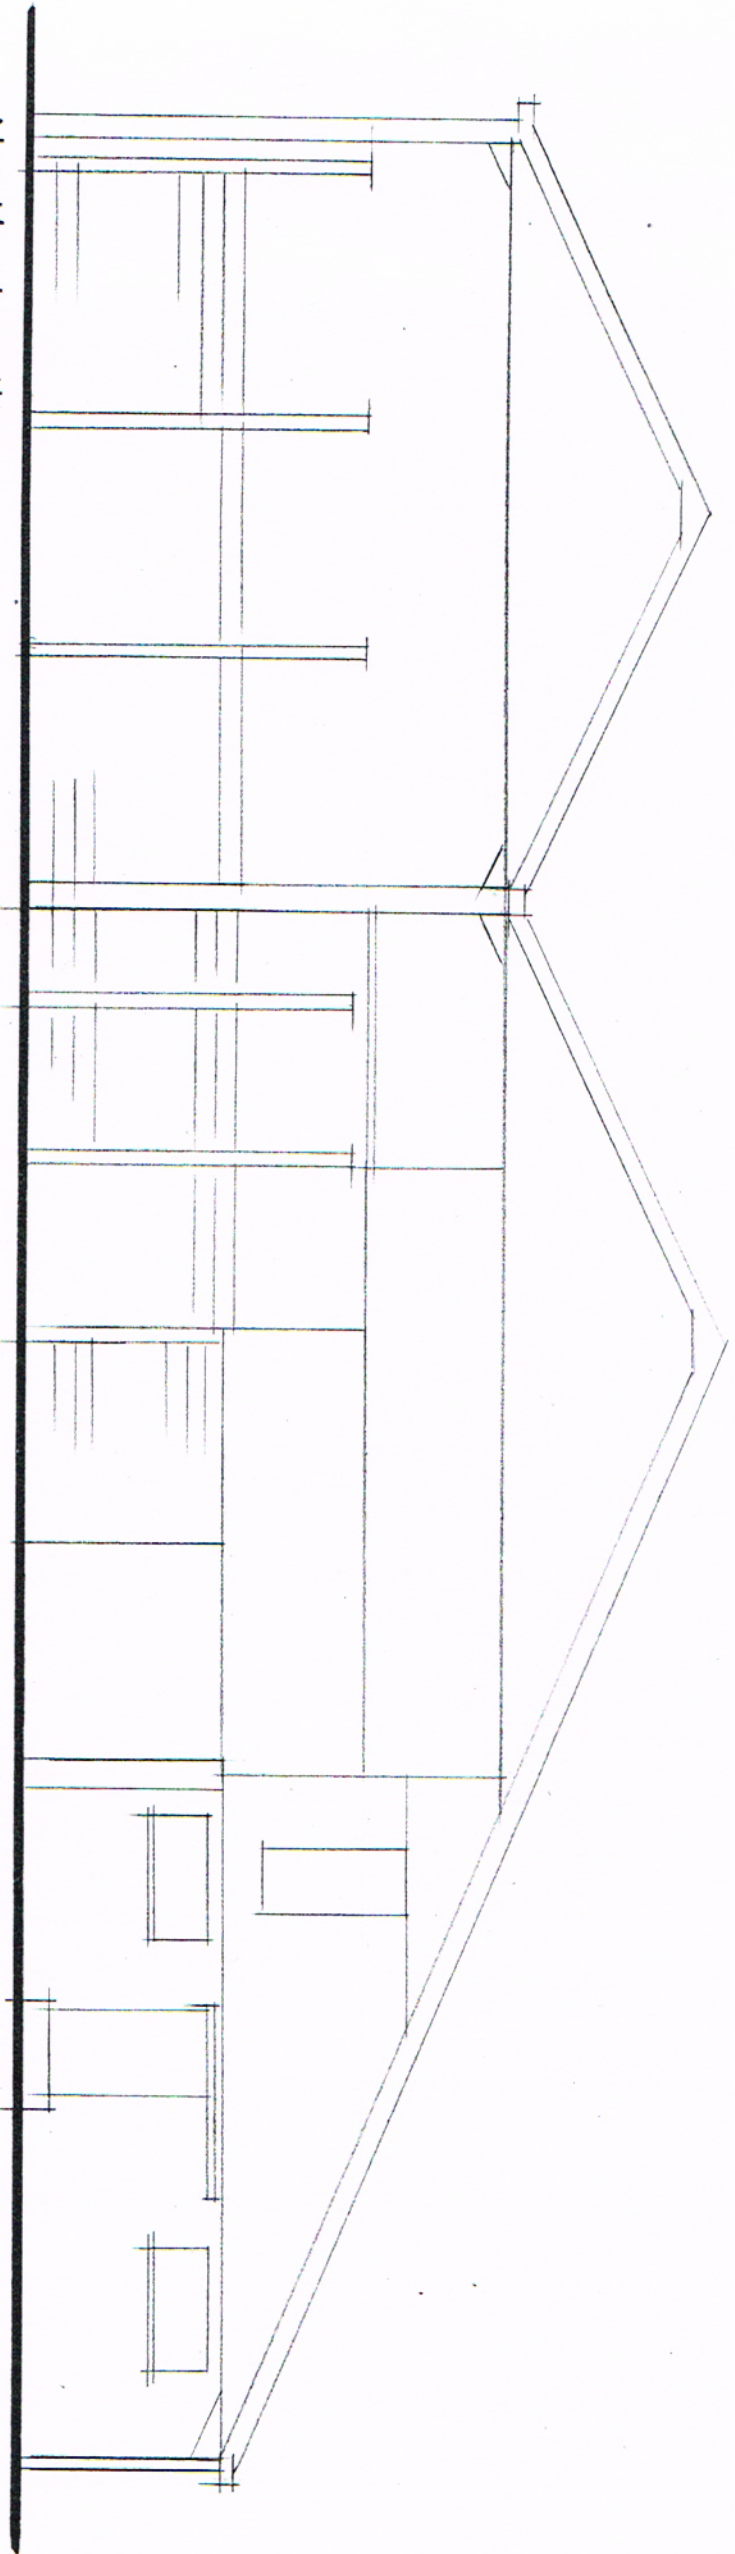

North elevation

Scale 1:100 at A3

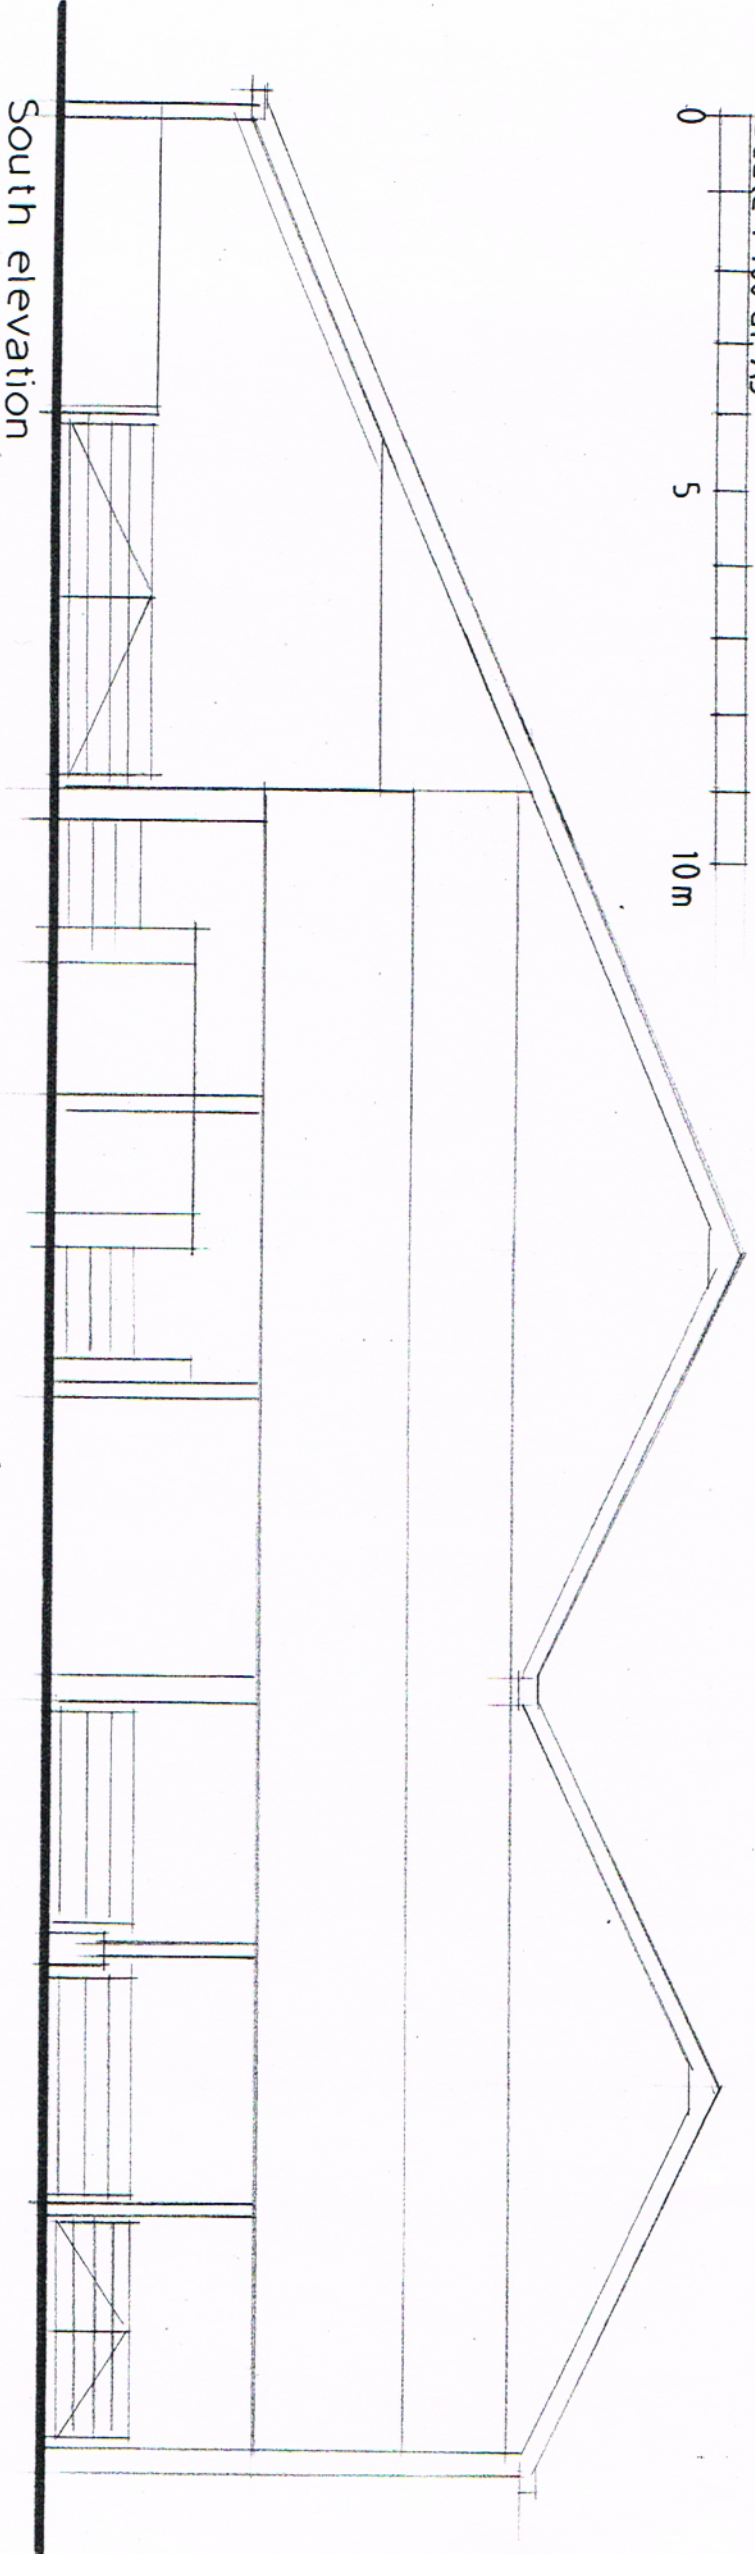

South elevation

RJCA Chartered Architects

The White House, 2 Lavant Road
Chichester, West Sussex PO19 5RQ
Tel: 01243 779600
Mobile: 07973435493
Email: rjcatkinson@btinternet.com

Project Name: Sack Lane Dairy, Lidsey

Drawing: Concrete barn - survey as existing
(sheet 2 of 3)

Drawing Number: 2015/15/02 Rev.