

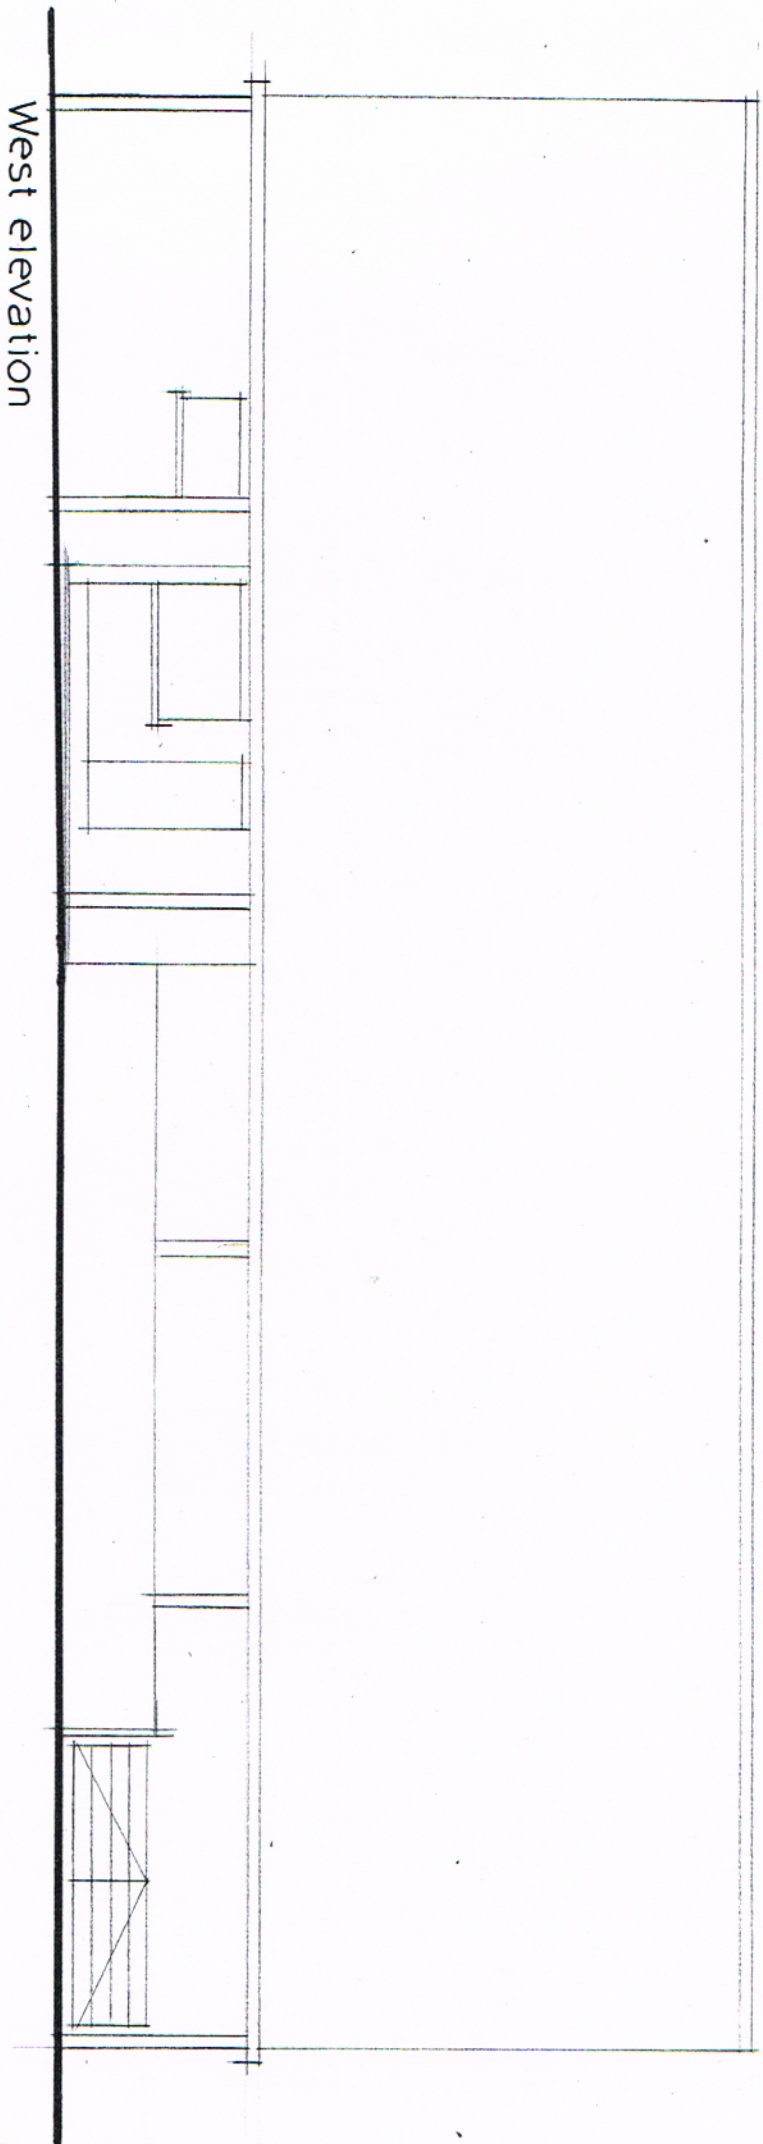


East elevation

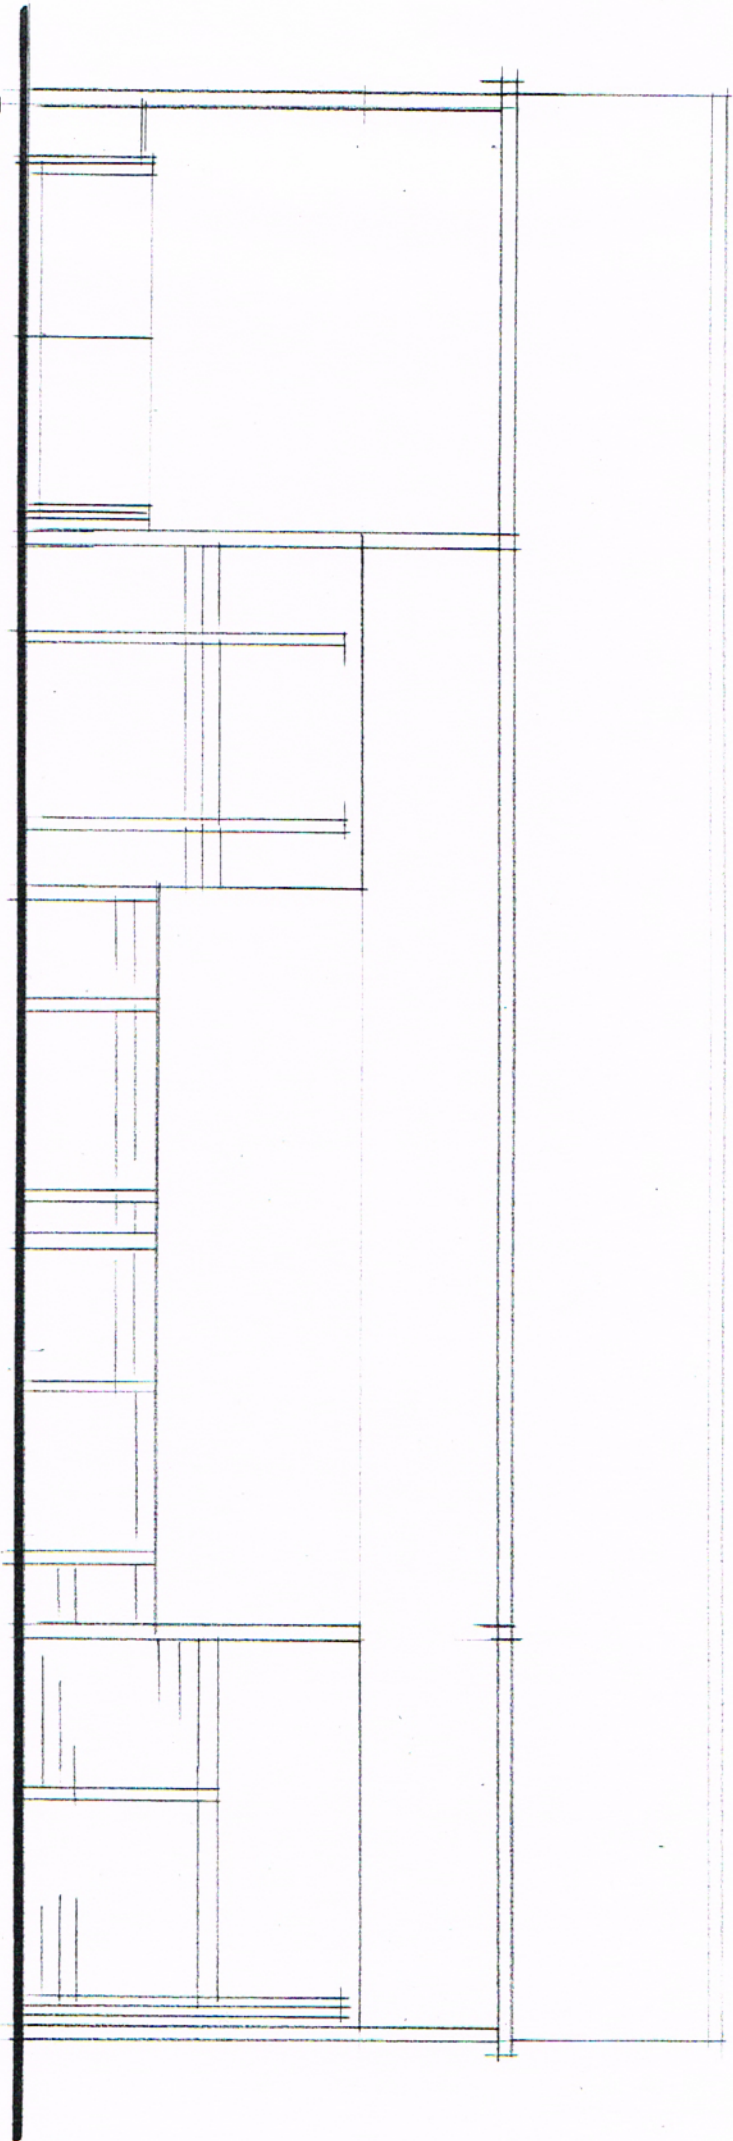

West elevation

Scale 1:100 at A3

 

RJCA Chartered Architects

The White House, 2 Lavant Road

Chichester, West Sussex PO19 5RQ

Tel: 01243 779600

Mobile: 07973435493

Email: rjcatkinson@btinternet.com

Project Name: Sack Lane Dairy, Lidsey

Drawing: Concrete barn - survey as existing
(sheet 3 of 3)

Drawing Number: 2015/15/03 Rev.