




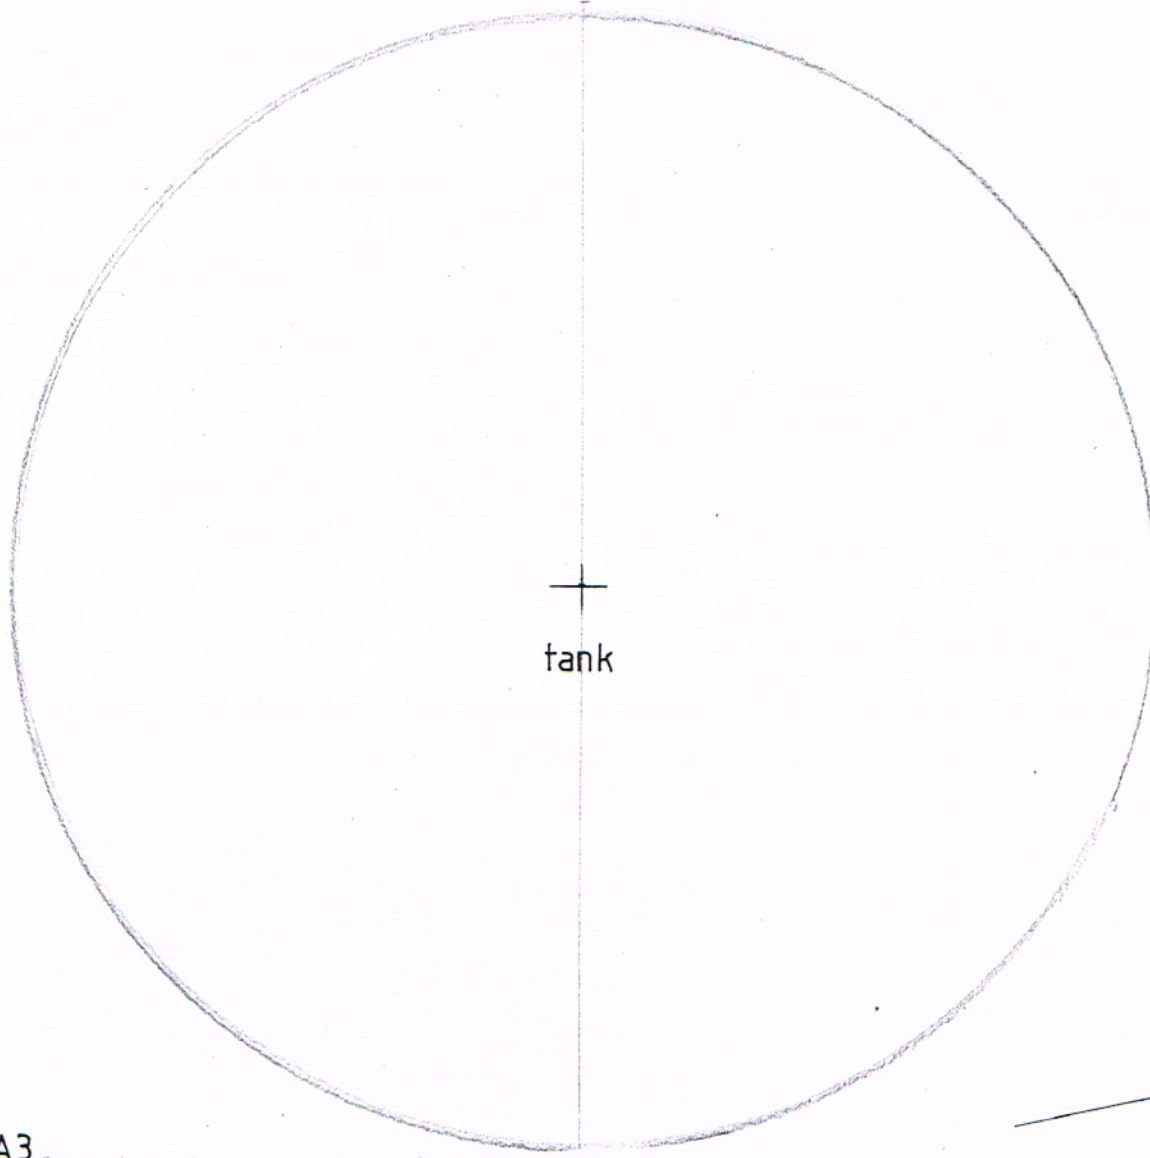


tank



Floor plan

Scale 1:100 at A3

0 5 10m

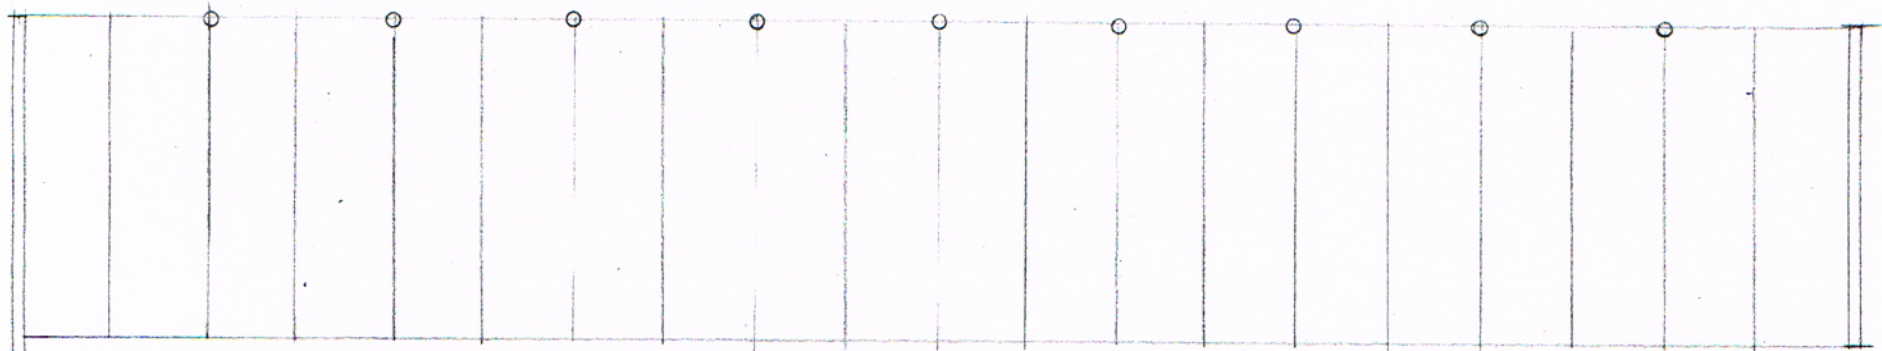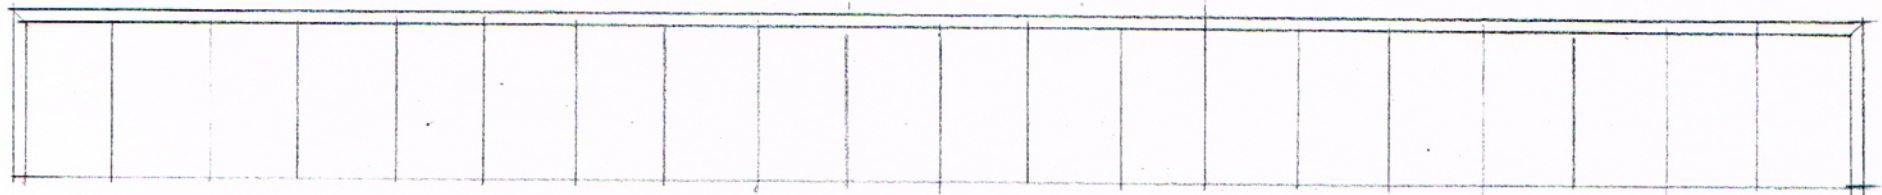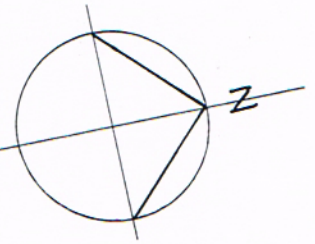

milking parlour

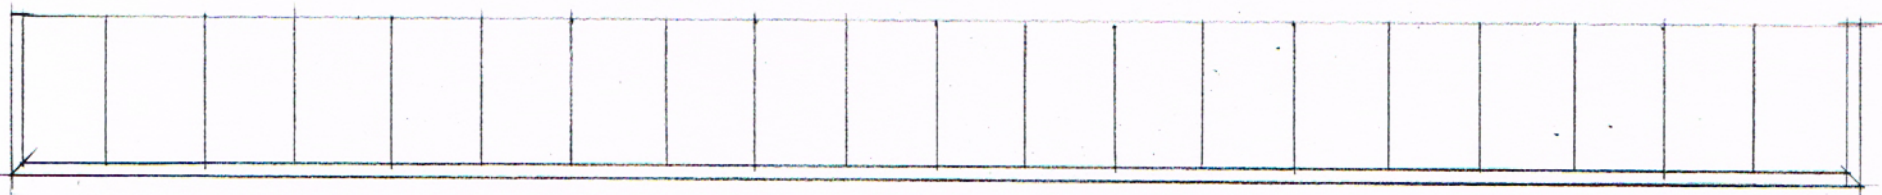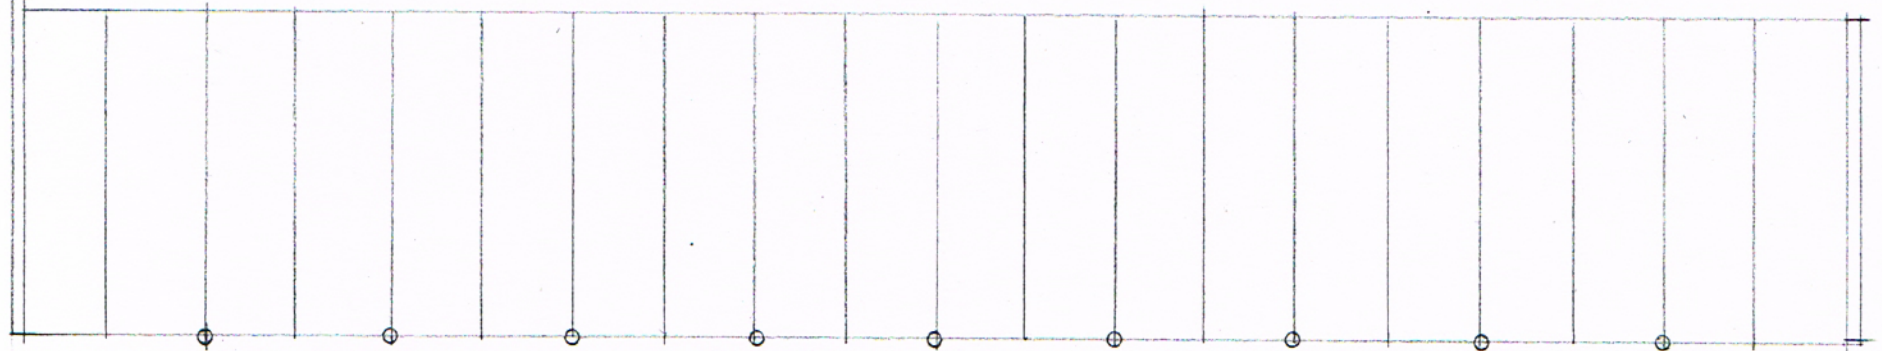

**RJCA Chartered Architects**

The White House, 2 Lavant Road  
Chichester, West Sussex PO19 5RQ

Tel: 01243 779600

Mobile: 07973435493

Email: [rjcatkinson@btinternet.com](mailto:rjcatkinson@btinternet.com)

**Project Name: Sack Lane Dairy, Lidsey**

**Drawing: Milking parlour - survey as existing**  
(sheet 1 of 2)

**Drawing Number: 2015/15/04**

Rev.