


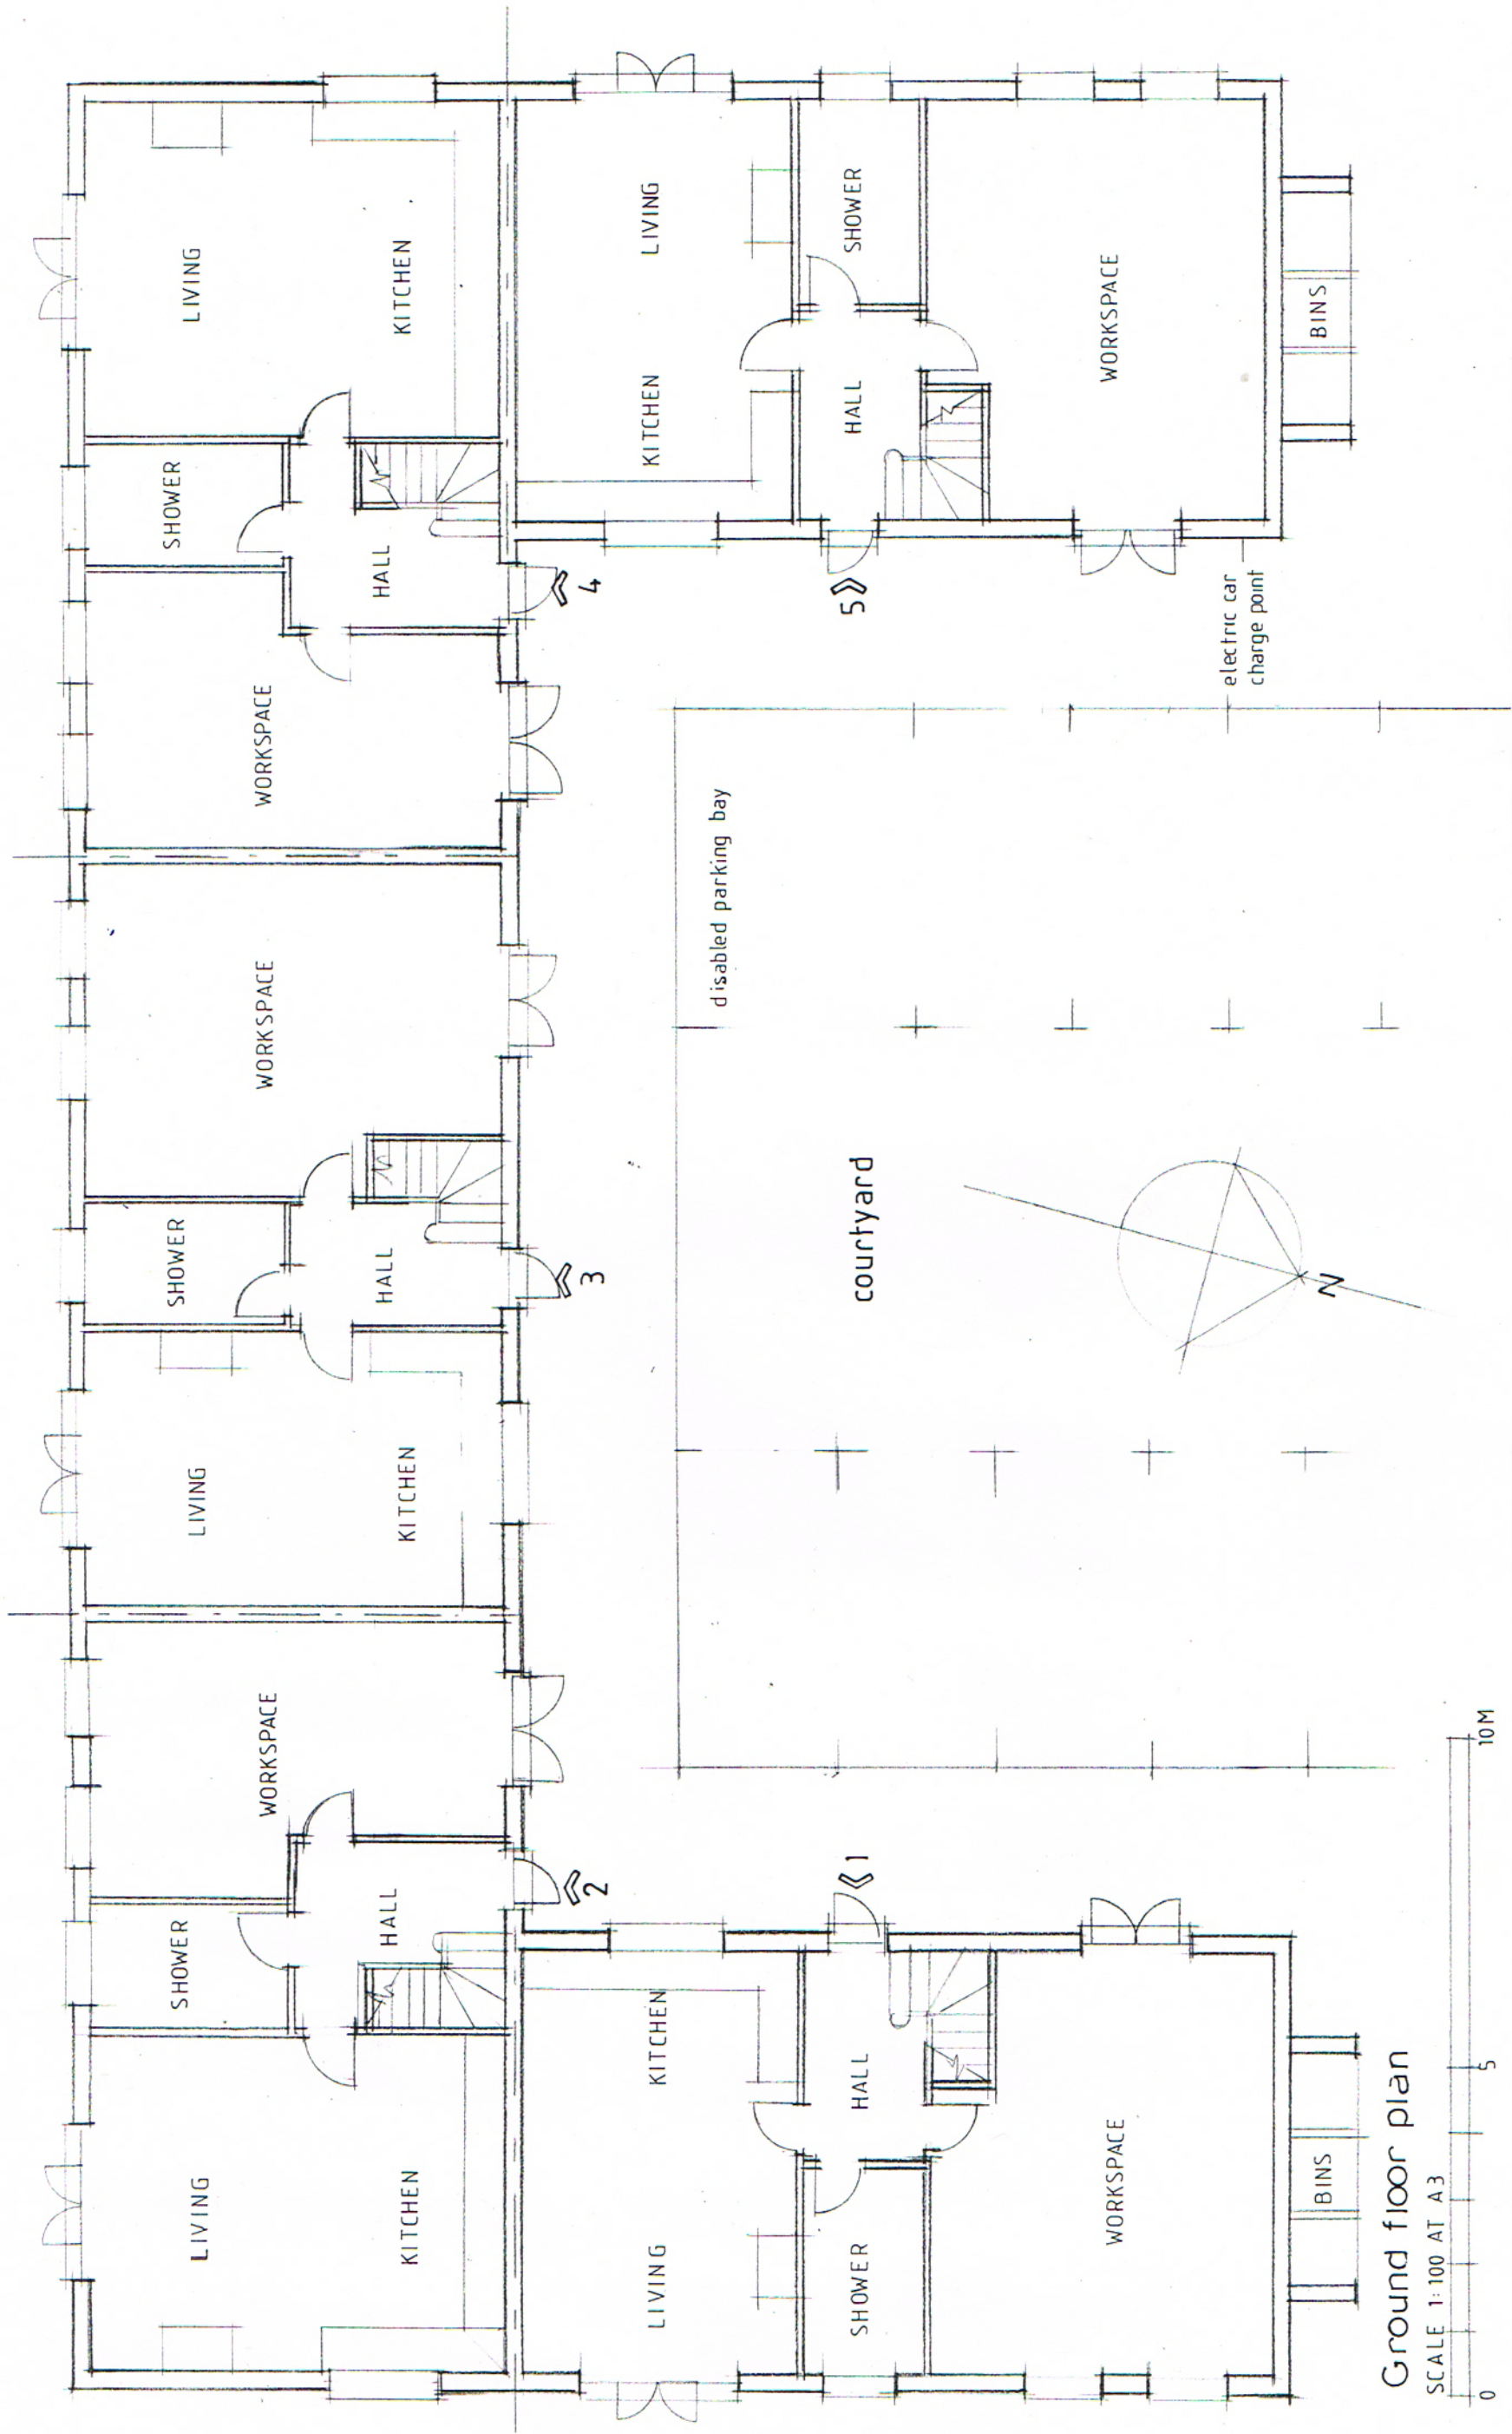

Ground floor plan

SCALE 1:100 AT A3

RJCA Chartered Architects

The White House, 2 Lavant Road

Chichester, West Sussex PO19 5RQ

Tel: 01243 779600

Mobile: 07973435493

Email: rjcatkinson@btinternet.com

Project Name: Sack Lane Dairy, Lidsey

Drawing: 5no. live/work units (Scale 1:100 @ A3)

Drawing Number:

2015/15/15

Rev.