



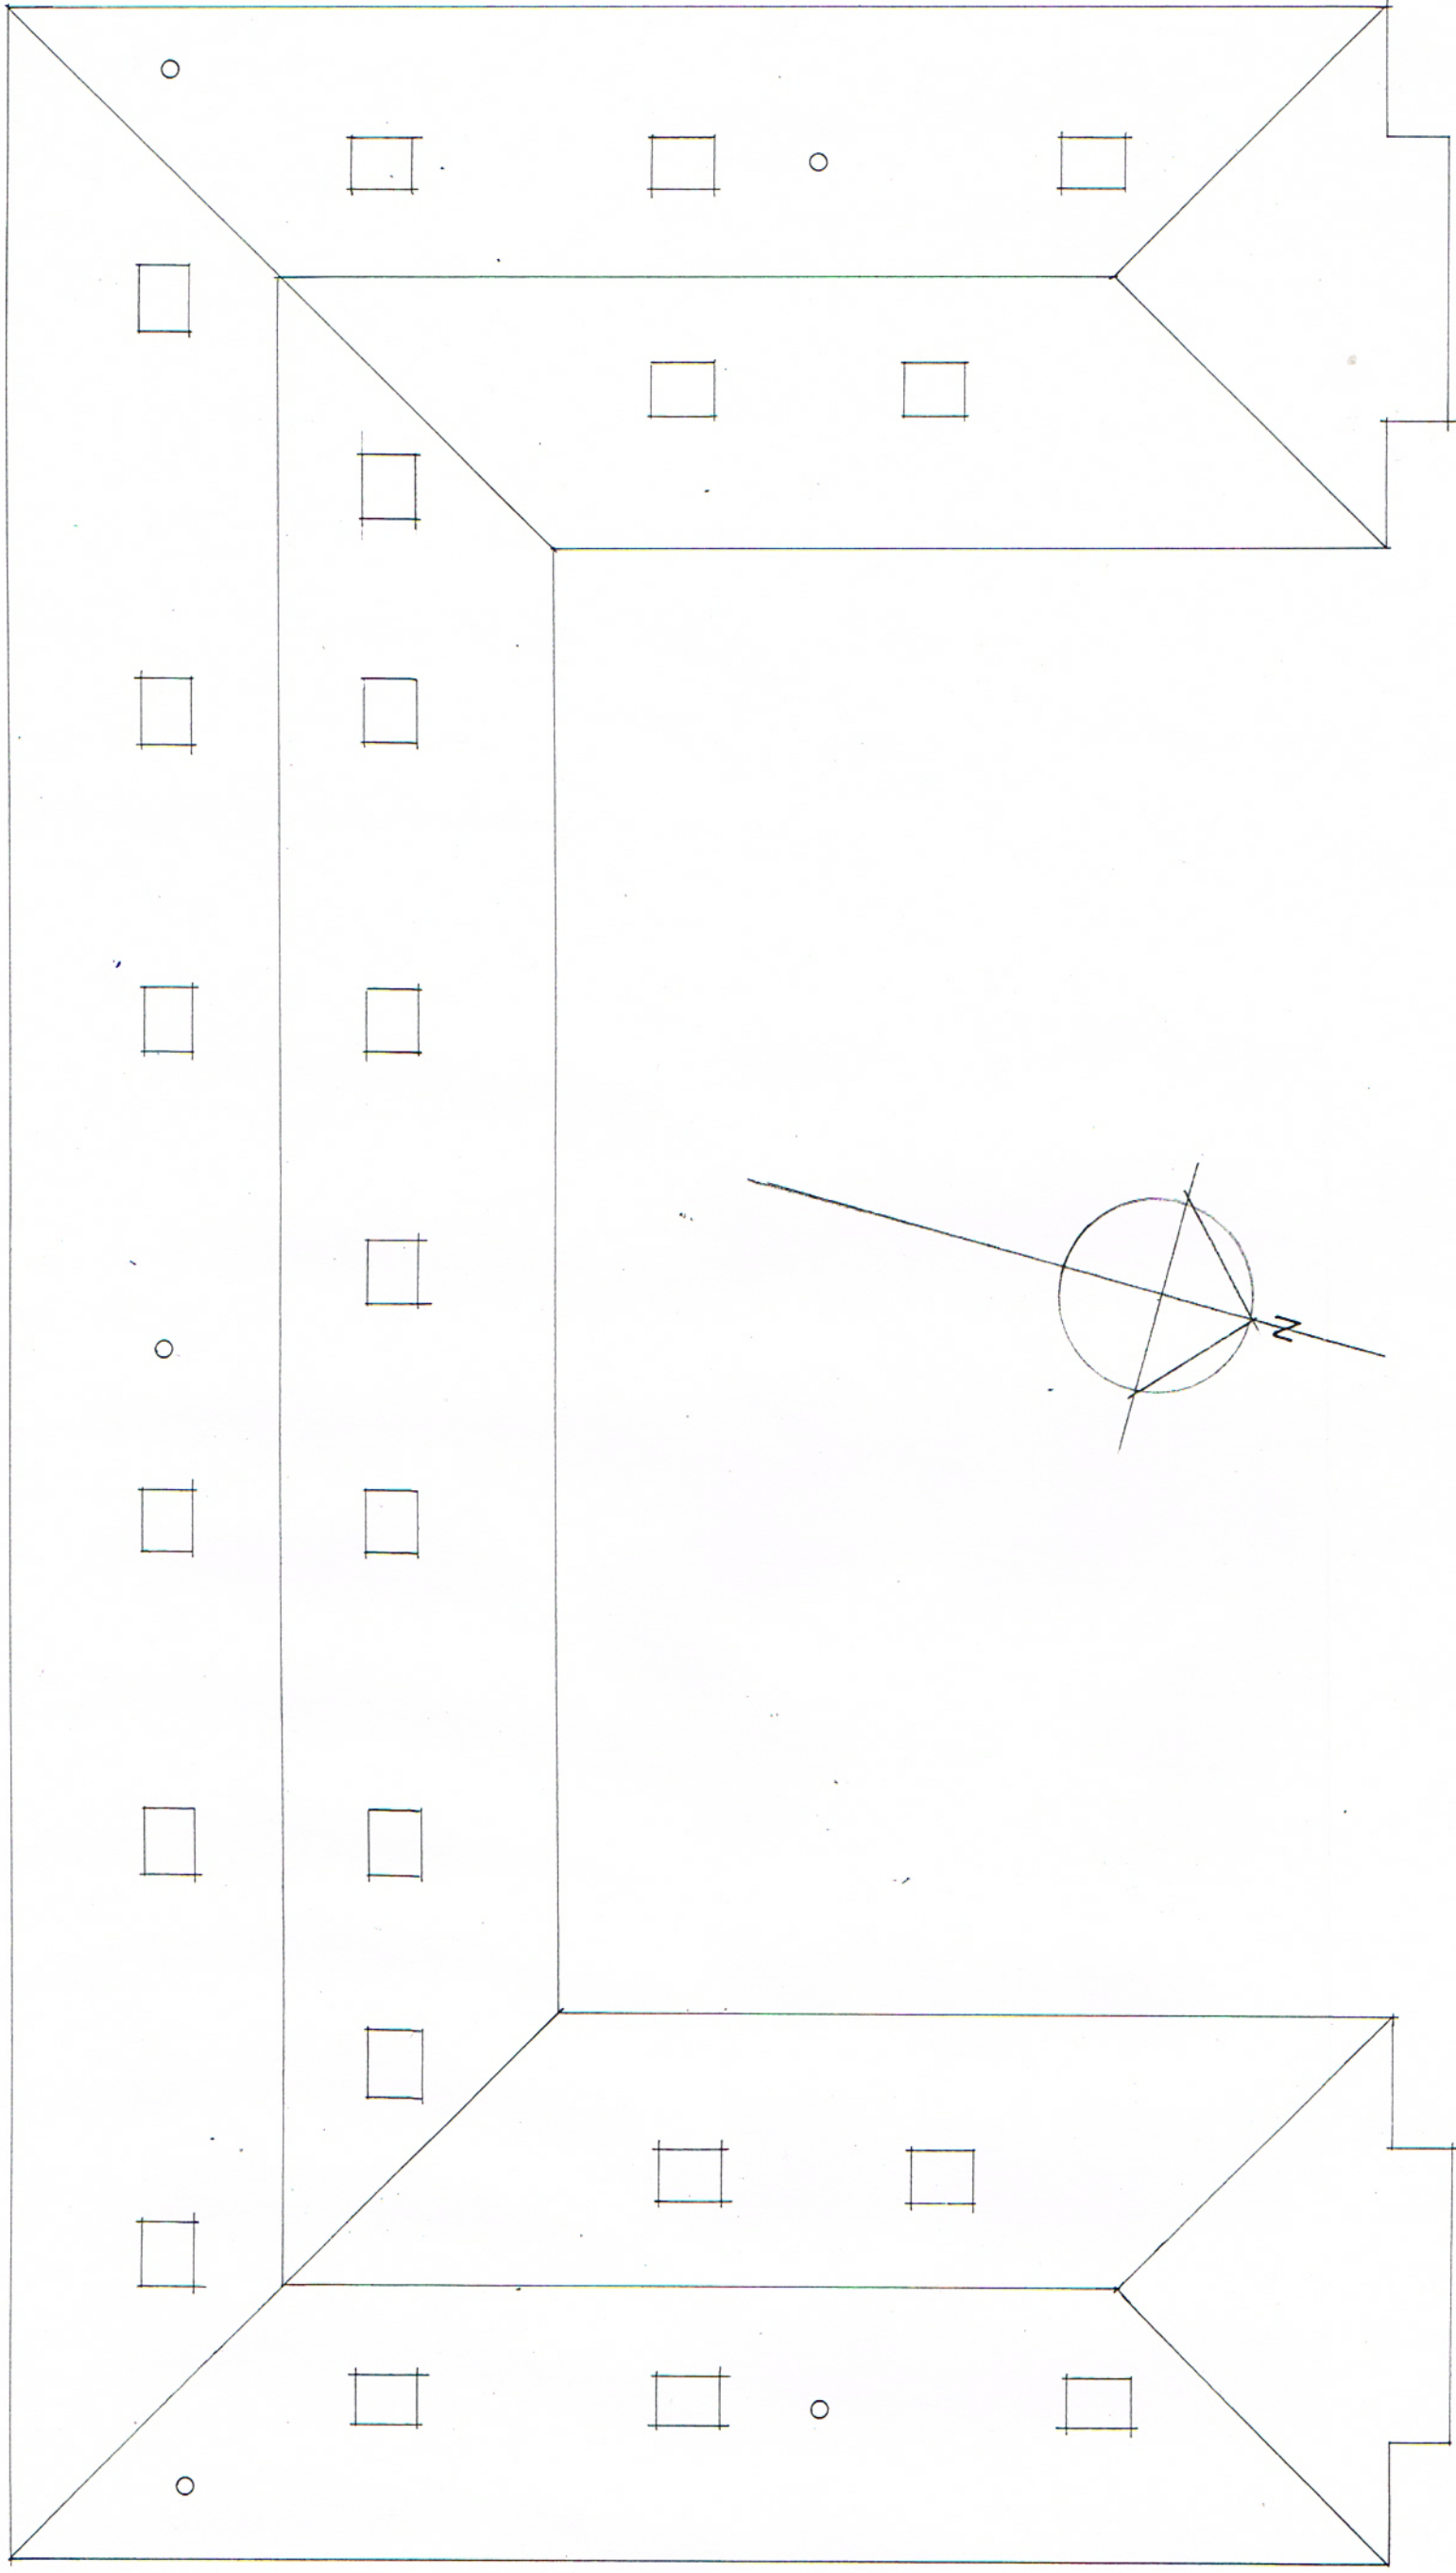

Roof plan

SCALE 1:100 AT A3

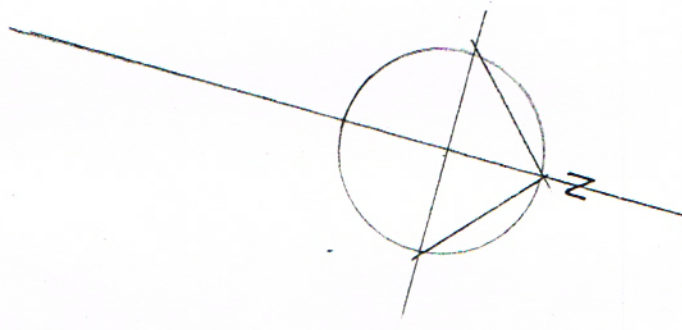

RJCA Chartered Architects

The White House, 2 Lavant Road
Chichester, West Sussex PO19 5RQ
Tel: 01243 779600
Mobile: 07973435493
Email: rjcatkinson@btinternet.com

Project Name: Sack Lane Dairy, Lidsey

Drawing: 5no. live/work units (Scale 1:100 @ A3)

Drawing Number: 2015/15/17 Rev.