




West elevation

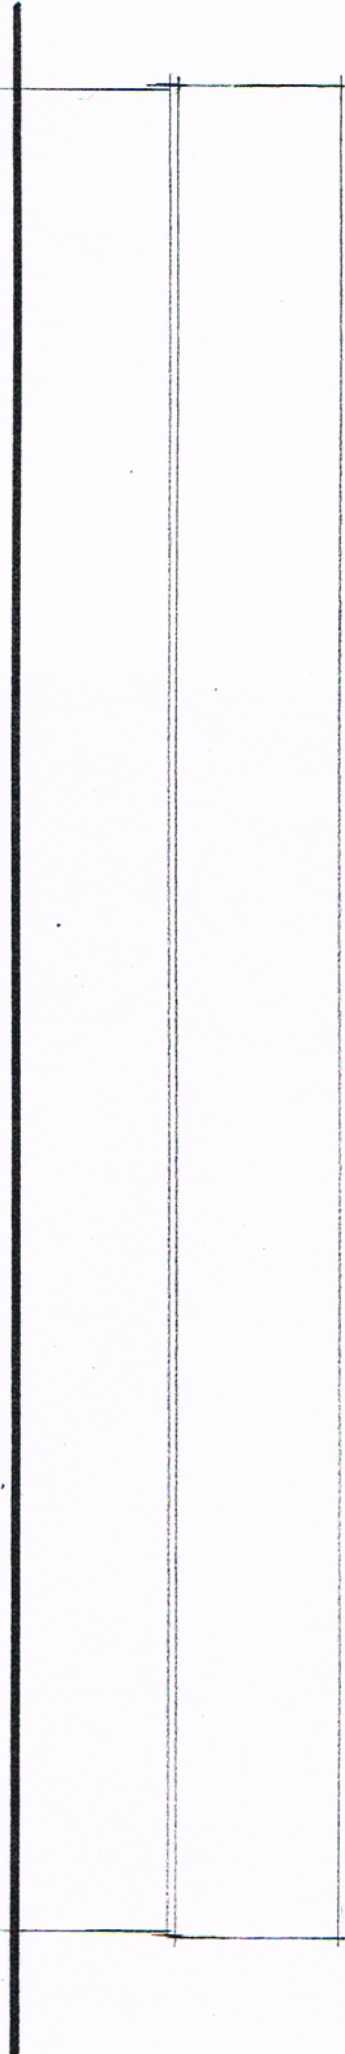

East elevation

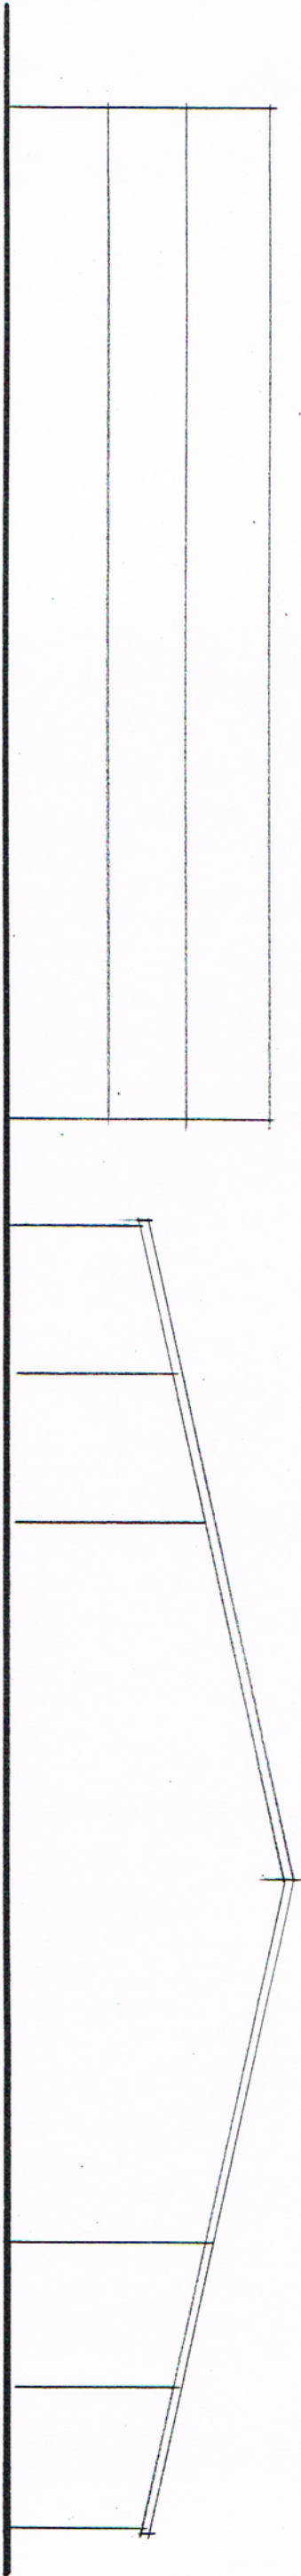


South elevation

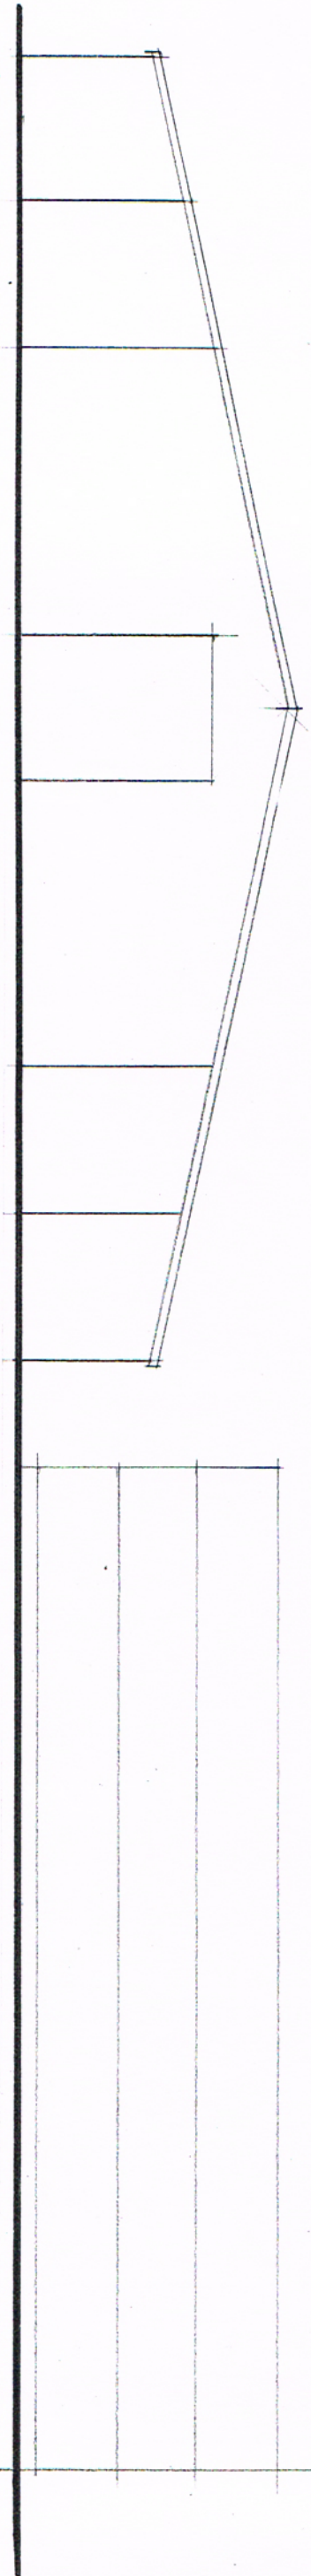

North elevation

Scale 1:100 at A3

 

RJCA Chartered Architects

The White House, 2 Lavant Road
Chichester, West Sussex PO19 5RQ

Tel: 01243 779600

Mobile: 07973435493

Email: rjcatkinson@btinternet.com

Project Name: Sack Lane Dairy, Lidsey

Drawing: Milking parlour - survey as existing
(sheet 2 of 2)

Drawing Number: 2015/15/05

Rev.