
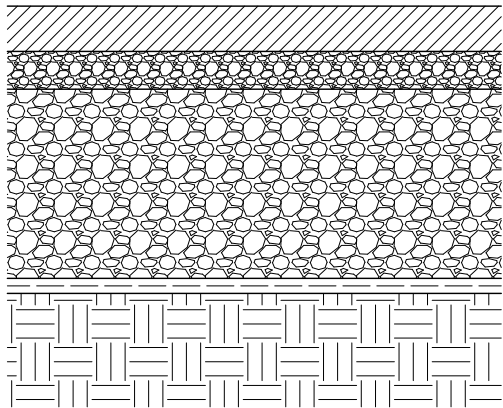


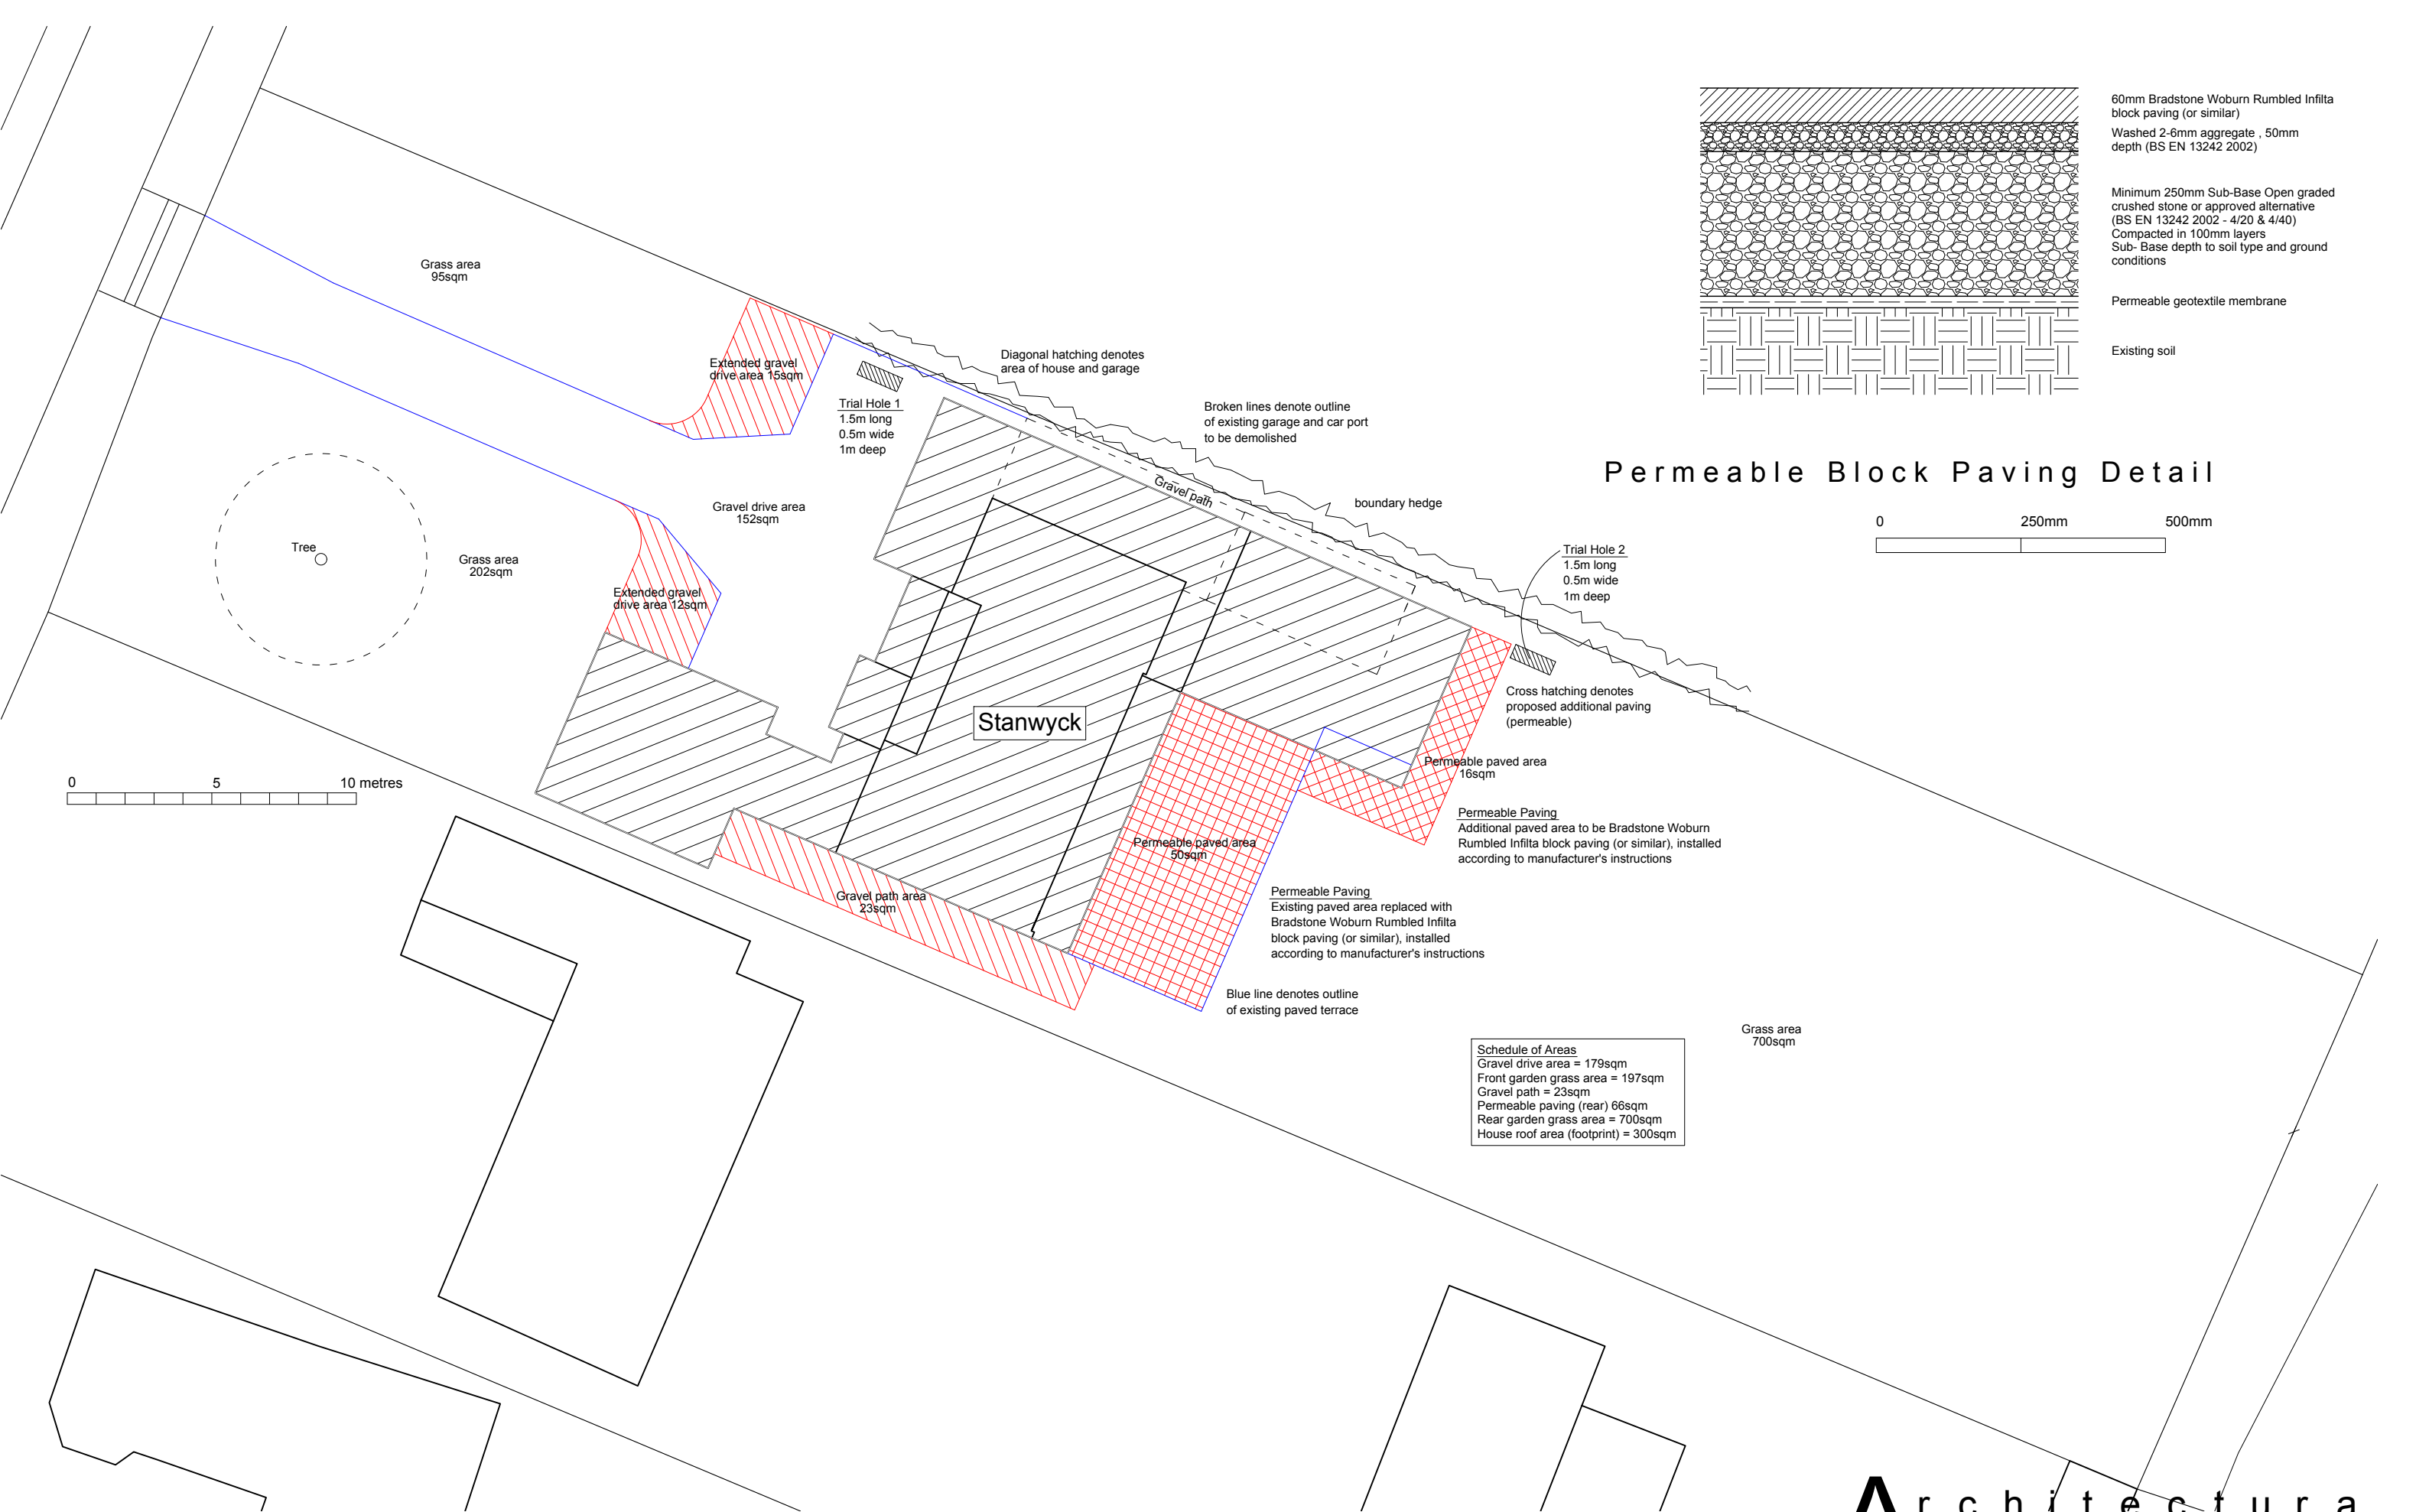



60mm Bradstone Woburn Rumbled Infilta block paving (or similar)
Washed 2-6mm aggregate , 50mm depth (BS EN 13242 2002)

Minimum 250mm Sub-Base Open graded crushed stone or approved alternative (BS EN 13242 2002 - 4/20 & 4/40) Compacted in 100mm layers
Sub- Base depth to soil type and ground conditions

Permeable geotextile membrane

Existing soil

Permeable Block Paving Detail

  

Schedule of Areas	
Gravel drive area =	179sqm
Front garden grass area =	197sqm
Gravel path =	23sqm
Permeable paving (rear) =	66sqm
Rear garden grass area =	700sqm
House roof area (footprint) =	300sqm

24/06/2026 Revision A : Trial Holes positions indicated

This drawing and its contents are the strict copyright of Architectura Design. No reproduction without permission. Do not scale. Written dimensions to be used where given. All dimensions and details to be checked on site. FOR PLANNING PURPOSES ONLY

Architectura
Architectural Design & Drawing Service

Proposed Extensions and Alterations
at Stanwyck, Northfields Lane, Westergate
for Mr and Mrs G Vos

Drawing F21a May 2026 Scale 1:200 @ A3
Planning Drawing - External Materials Site Plan