



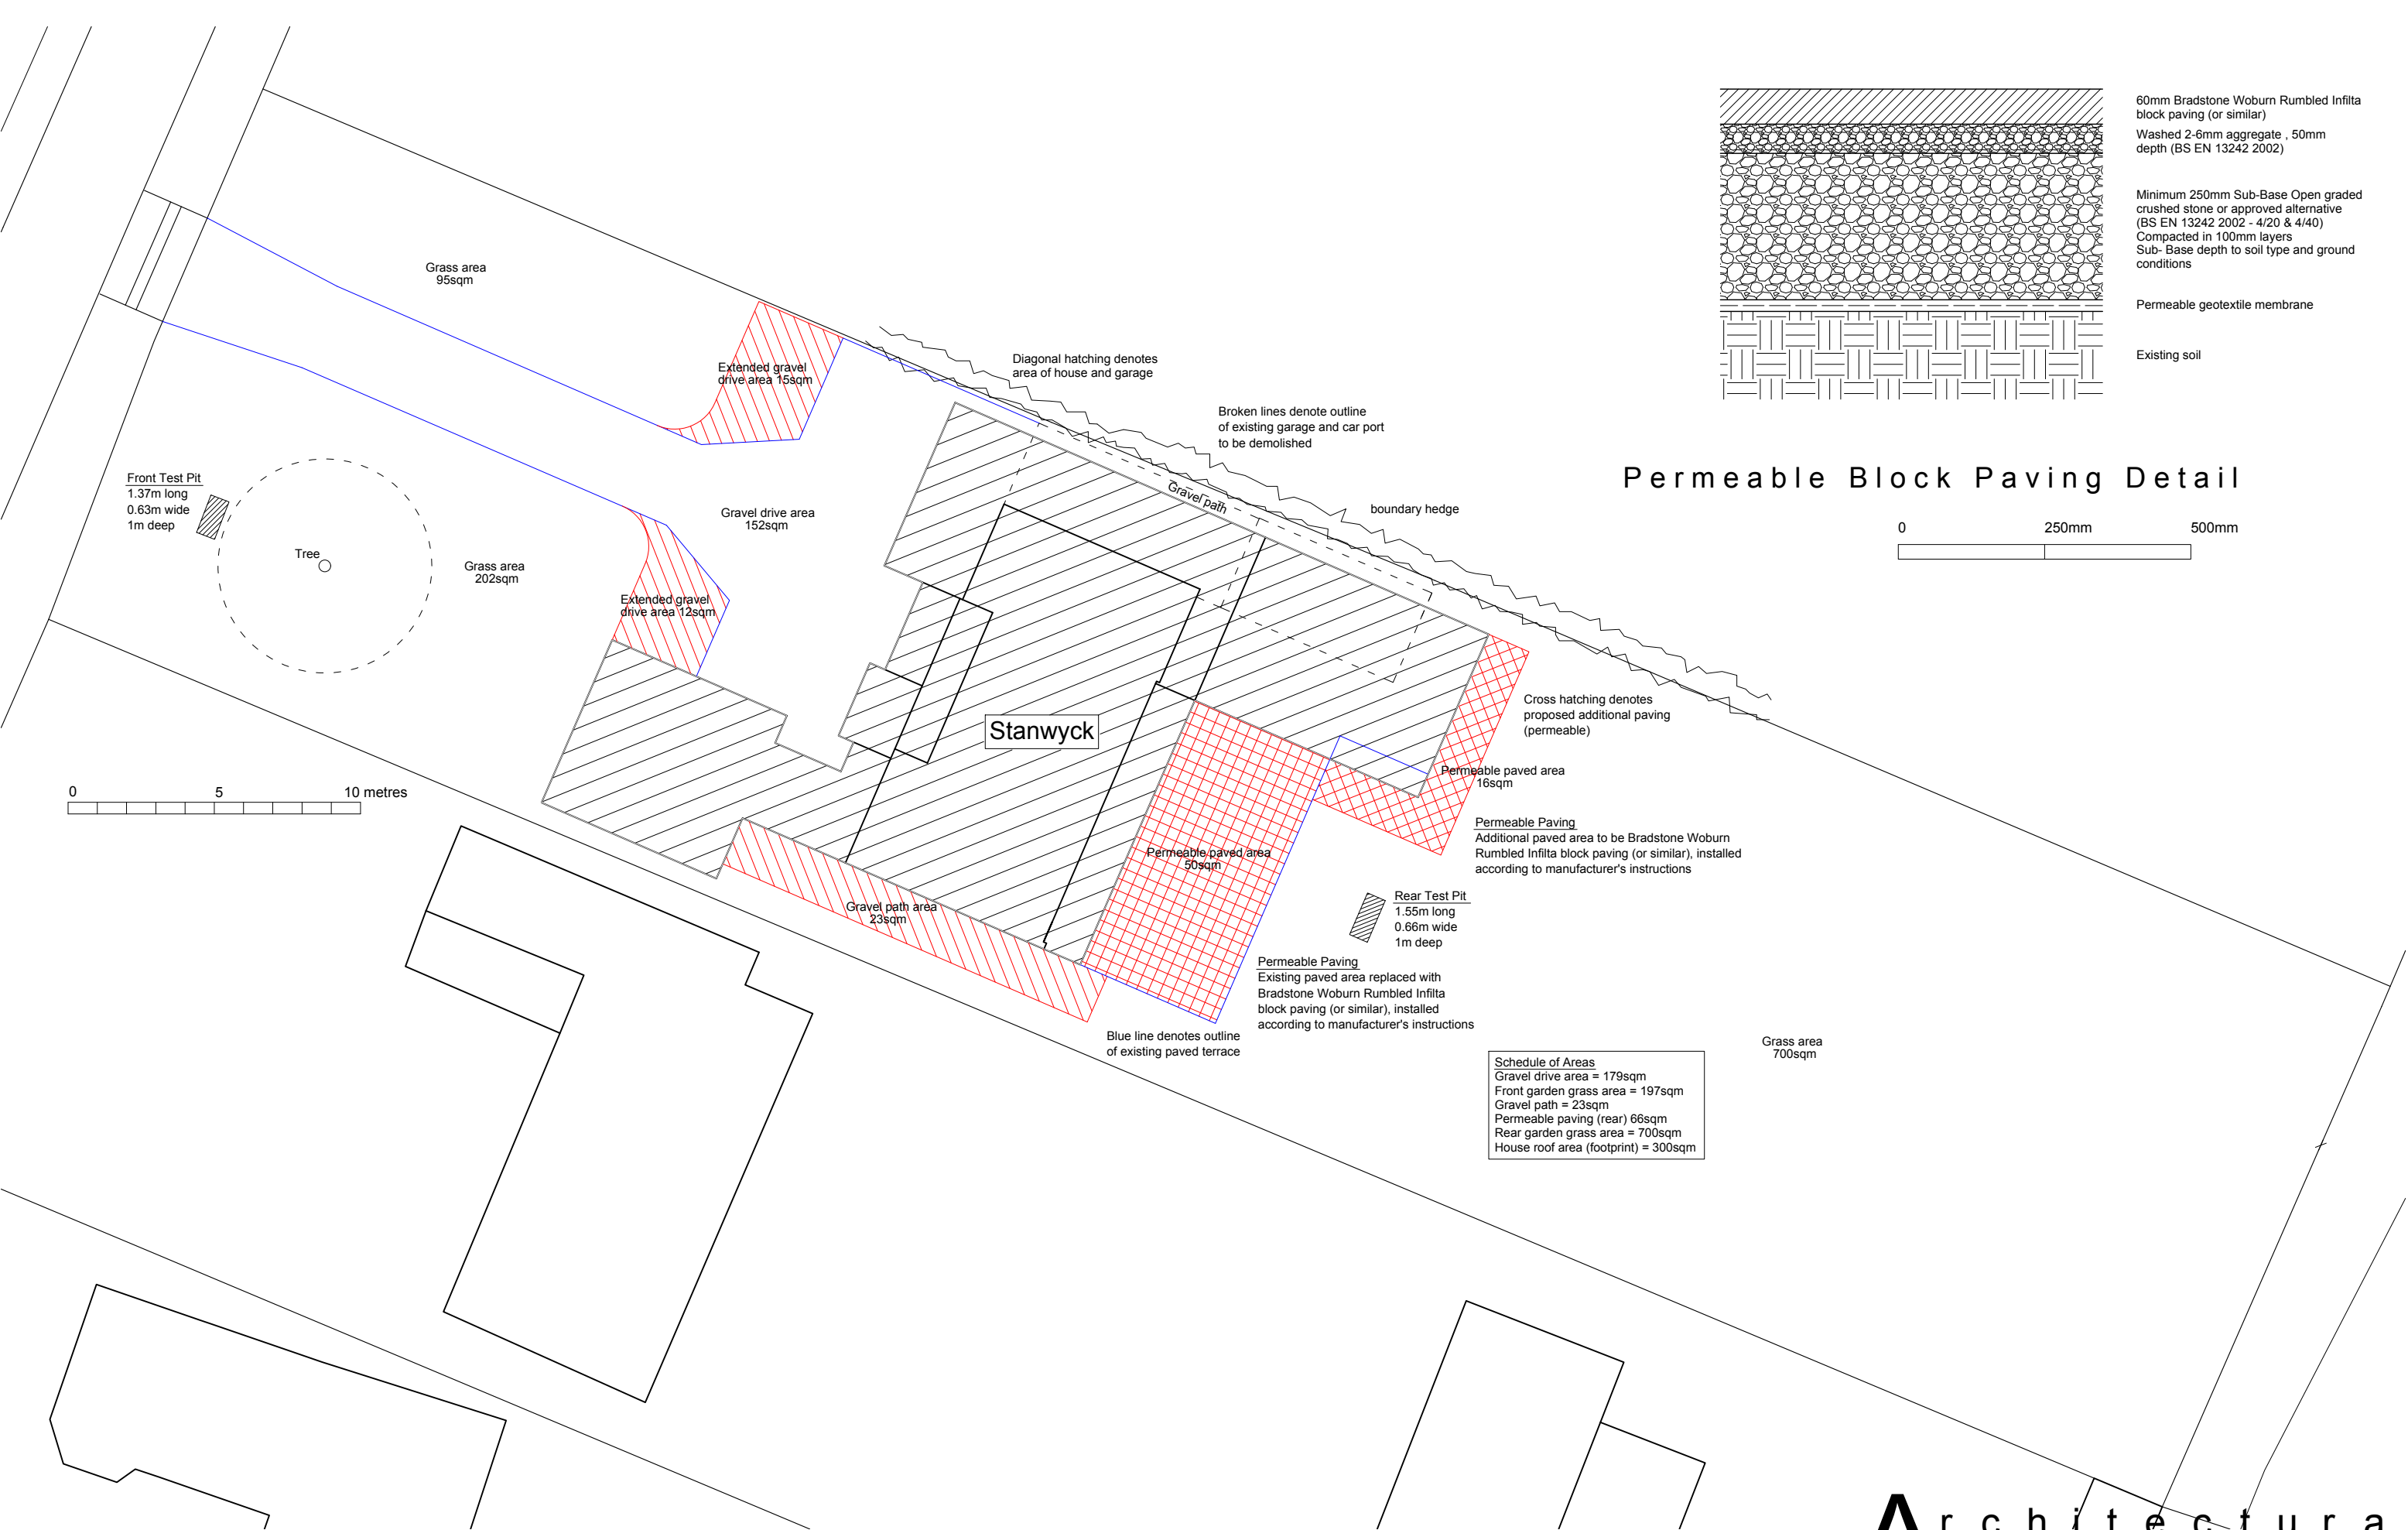

Permeable Block Paving Detail

 

Schedule of Areas	
Gravel drive area =	179sqm
Front garden grass area =	197sqm
Gravel path =	23sqm
Permeable paving (rear)	66sqm
Rear garden grass area =	700sqm
House roof area (footprint) =	300sqm

24/06/2026 Revision A : Test Pit Hole positions indicated

This drawing and its contents are the strict copyright of Architectura Design. No reproduction without permission. Do not scale. Written dimensions to be used where given. All dimensions and details to be checked on site. FOR PLANNING PURPOSES ONLY

Architectura
Architectural Design & Drawing Service

Proposed Extensions and Alterations
at Stanwyck, Northfields Lane, Westergate
for Mr and Mrs G Vos

Drawing F21a May 2026 Scale 1:200 @ A3
Planning Drawing - External Materials Site Plan