


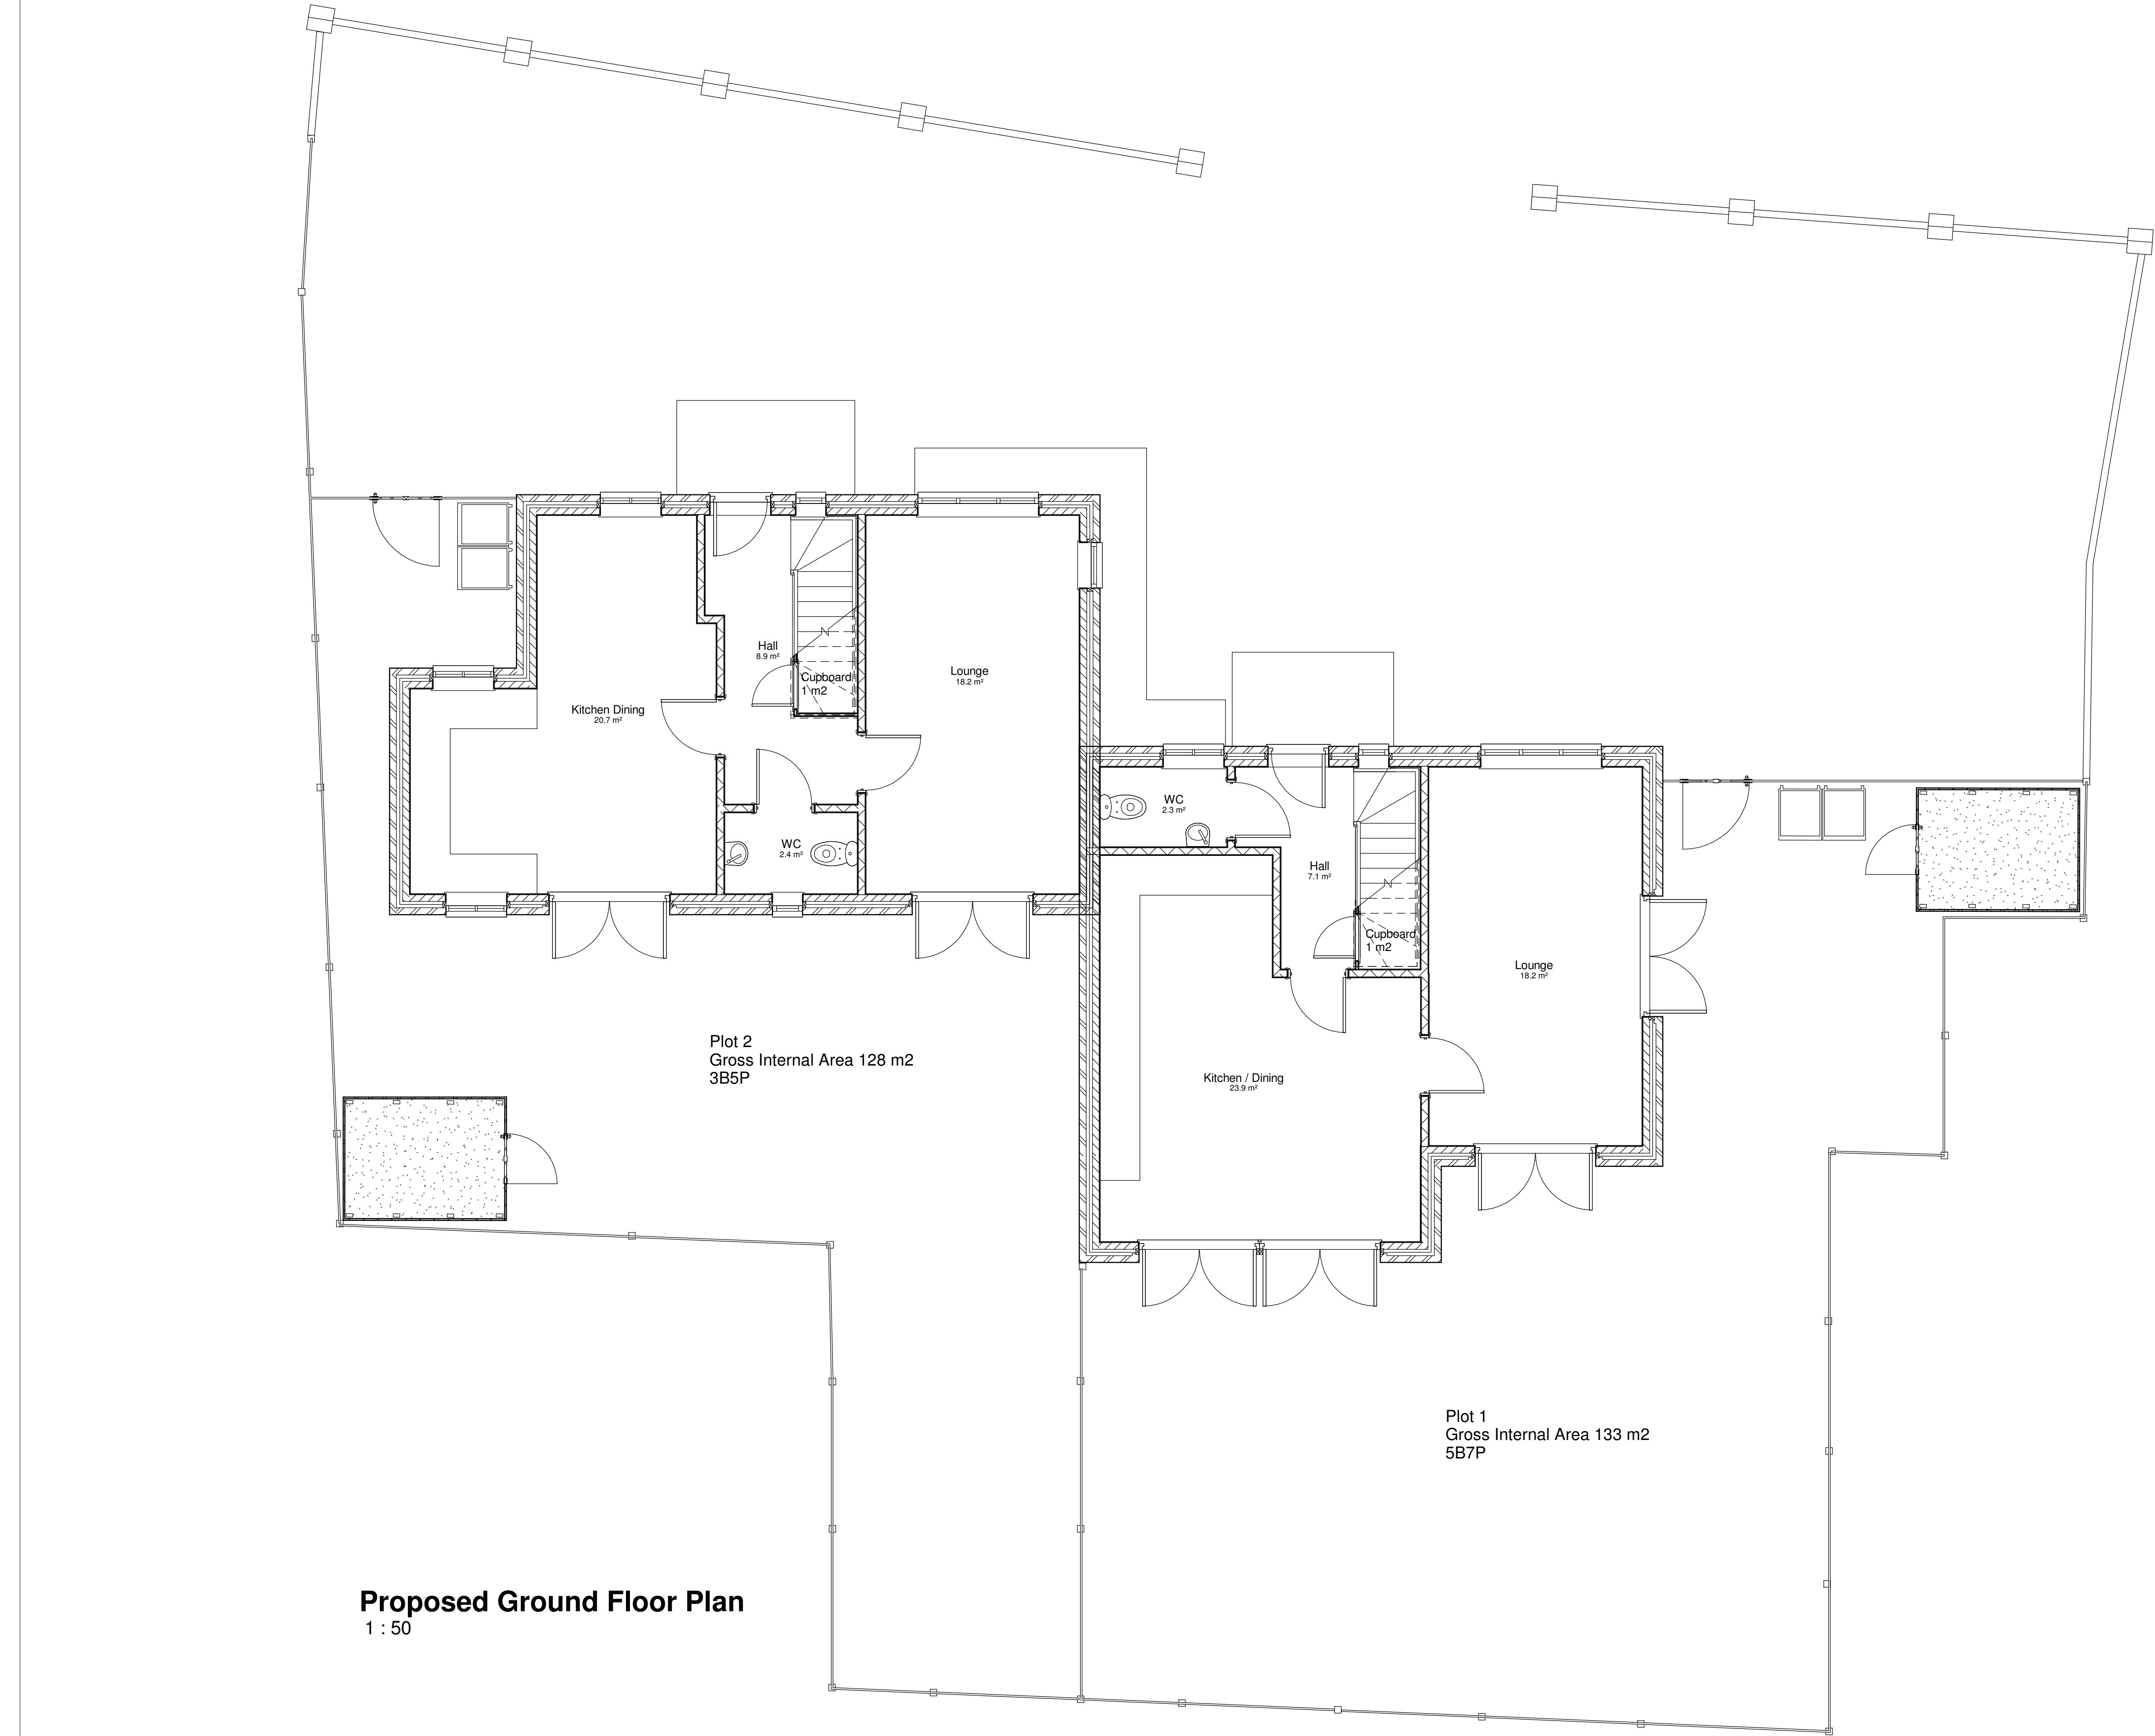

Proposed Ground Floor Plan
1 : 50

1	Issued for planning approval	JF	SLH	15.01.18
rev	description	drawn	checked	date
revisions				
status: PRELIMINARY				
This drawing is protected under The Copyright, Designs and Patents Act 1988. Do not scale. Figured dimensions only are to be taken from this drawing. All dimensions are to be checked on site before any work is put in hand. If in doubt, ASK.				

Guilfoyle Construction Ltd

The Mill
Ideas Common
Eartham
Chichester
West Sussex
PO18 0NA

T: 01243814728
M: 07881 825519
W: www.guilfoyle.co.uk

improving the built environment



Registered builder



project:	Land to rear of Woodgate Farm, Hook Lane, Woodgate, Chichester, West Sussex. PO20 3SS		
title:	Ground Floor Plan		
scale:	1 : 50	@	A1
date:	12/12/2017		
drawn:	JF		
checked:	SLH		
job no:	drawing no:	revision:	
17-	A201	P1	