


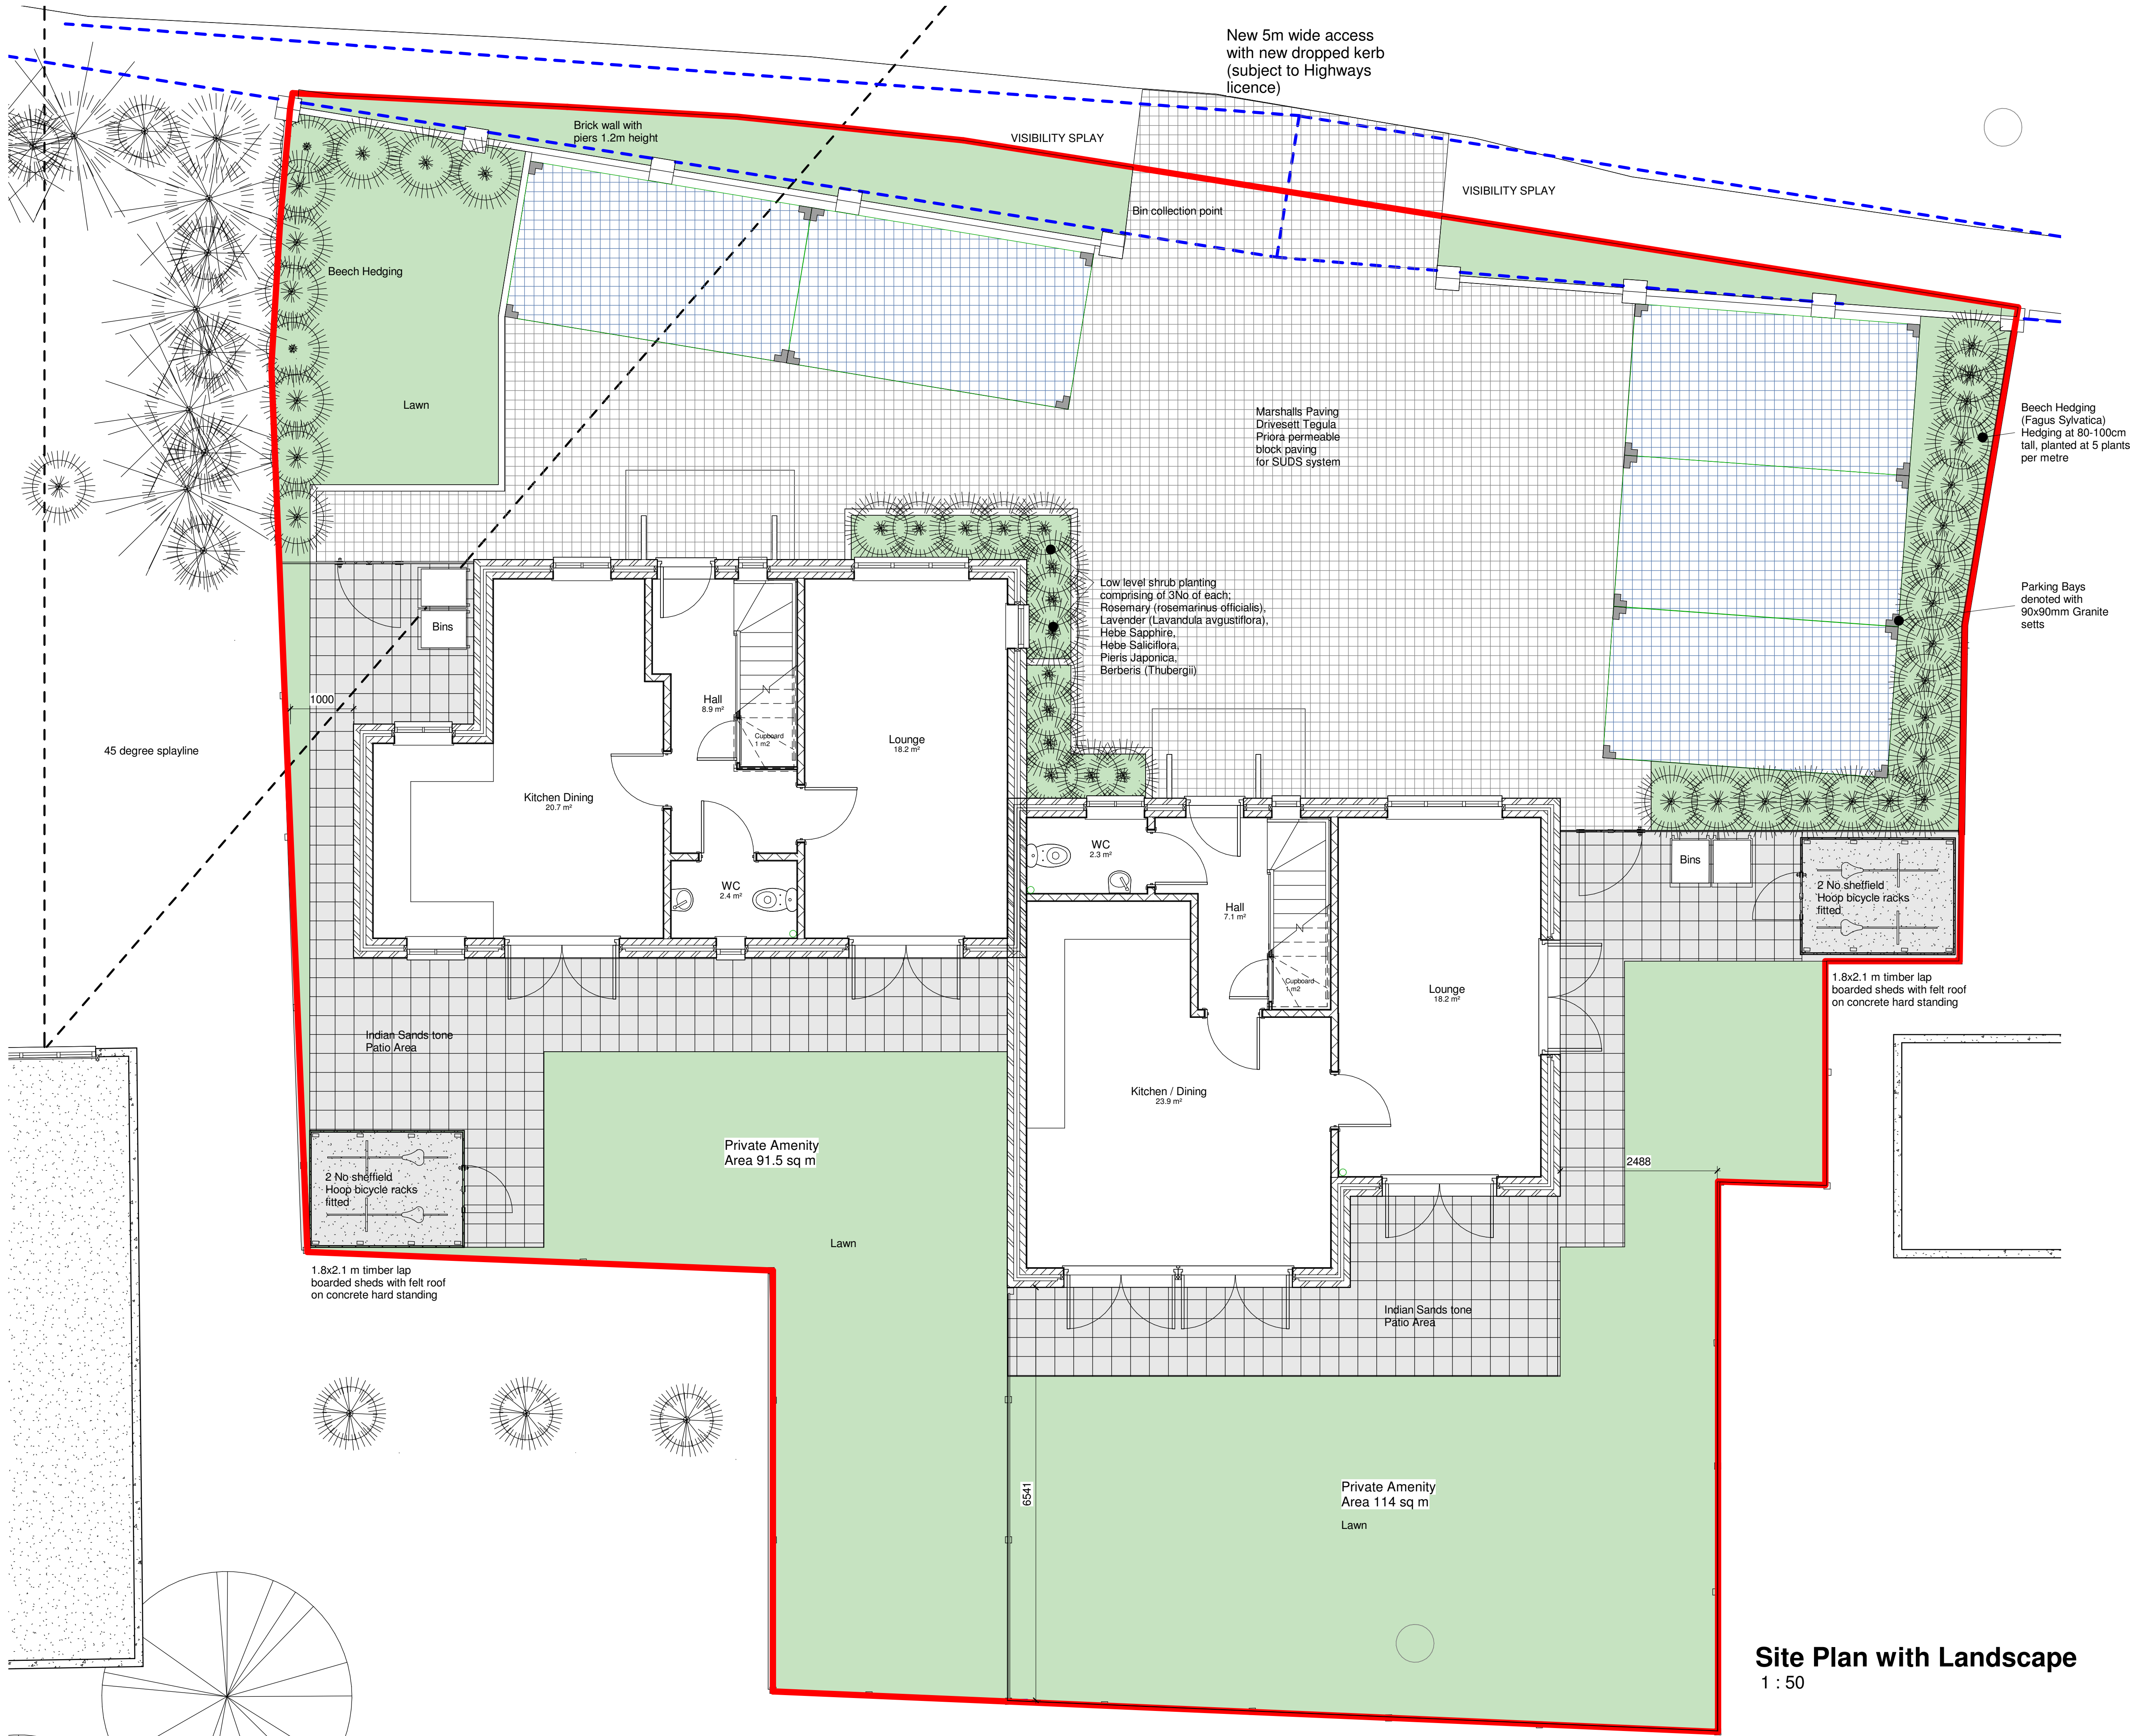

2	dims added for planning	JG	SLH	22.01.18
1	Landscape is added	JF	JG	12/01/18
rev	description	drawn	checked	date
revisions				

status: PRELIMINARY
This drawing is protected under The Copyright, Designs and Patents Act 1988. Do not scale. Figured dimensions only are to be taken from this drawing. All dimensions are to be checked on site before any work is put in hand. If in doubt, ASK.

Guilfoyle Construction Ltd

The Mill
Ideas Common
Eartham
Chichester
West Sussex
PO18 0NA

T: 01243814728
M: 07881 825519
W: www.guilfoyle.co.uk

improving the built environment

Registered builder

FEDERATION OF
MASTER
BUILDERS
fmb.org.uk

project:	Land to rear of Woodgate Farm, Hook Lane, Woodgate, Chichester, West Sussex. PO20 3SS		
title:	Site Plan with Landscape		
scale:	1 : 50	@ A1	
date:	01/12/18		
drawn:	JF		
checked:	JG		
job no:	drawing no:	revision:	
17	(01)101	P2	

Site Plan with Landscape
1 : 50