


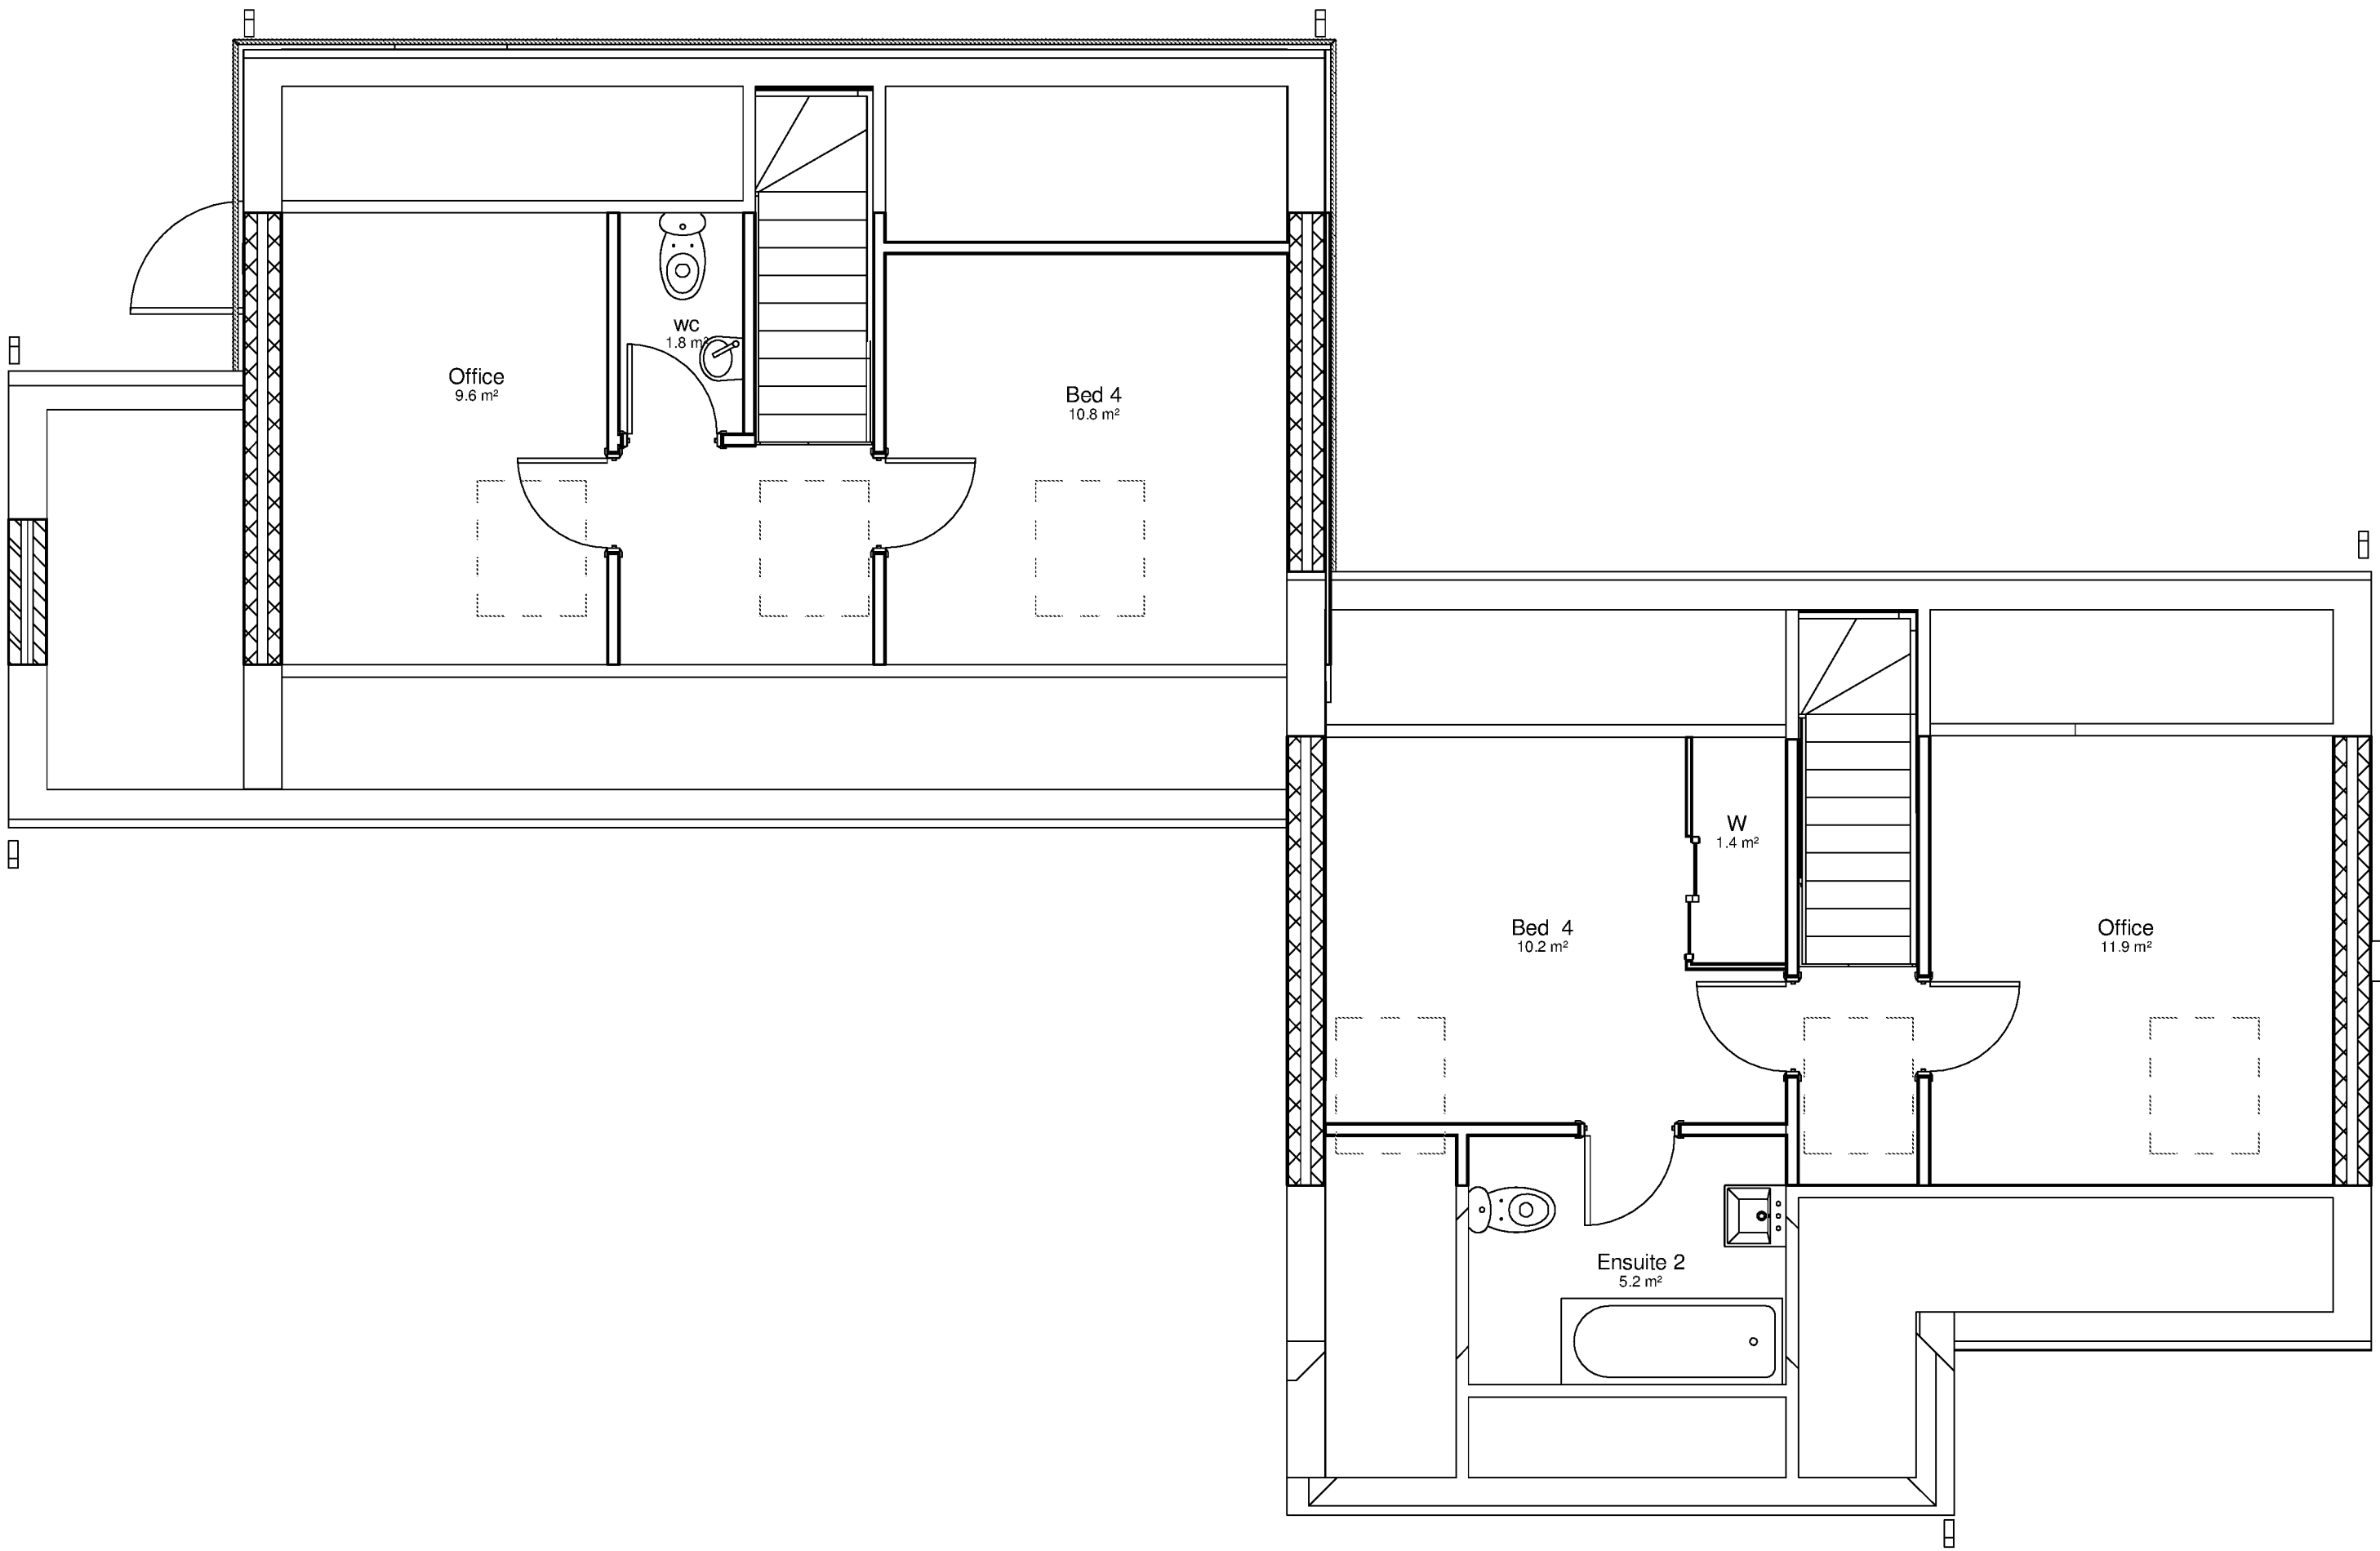

Proposed 2nd Floor Plan  
1 : 50

|     |                                                          |       |         |          |
|-----|----------------------------------------------------------|-------|---------|----------|
| 2   | Minor amendments to floor plans for reissue for planning | JF    | SLH     | 26.02.18 |
| 1   | Issued for planning approval                             | JF    | SLH     | 15.01.18 |
| rev | description                                              | drawn | checked | date     |


revisions

status: PRELIMINARY

This drawing is protected under The Copyright, Designs and Patents Act 1988. Do not scale. Figured dimensions only are to be taken from this drawing. All dimensions are to be checked on site before any work is put in hand. If in doubt, ASK.

Guilfoyle Construction Ltd

improving the built environment

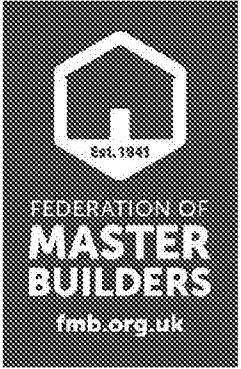

|          |                                                                                             |           |  |
|----------|---------------------------------------------------------------------------------------------|-----------|--|
| project: | Land to rear of Woodgate Farm,<br>Hook Lane, Woodgate, Chichester,<br>West Sussex. PO20 3SS |           |  |
| title:   | 2nd Floor Plan                                                                              |           |  |
| scale:   | 1 : 50                                                                                      | @ A1      |  |
| date:    | 12/12/17                                                                                    |           |  |
| drawn:   | JF                                                                                          |           |  |
| checked: | SLH                                                                                         |           |  |
| job no:  | drawing no:                                                                                 | revision: |  |
| 17       | (02)203                                                                                     | P2        |  |