


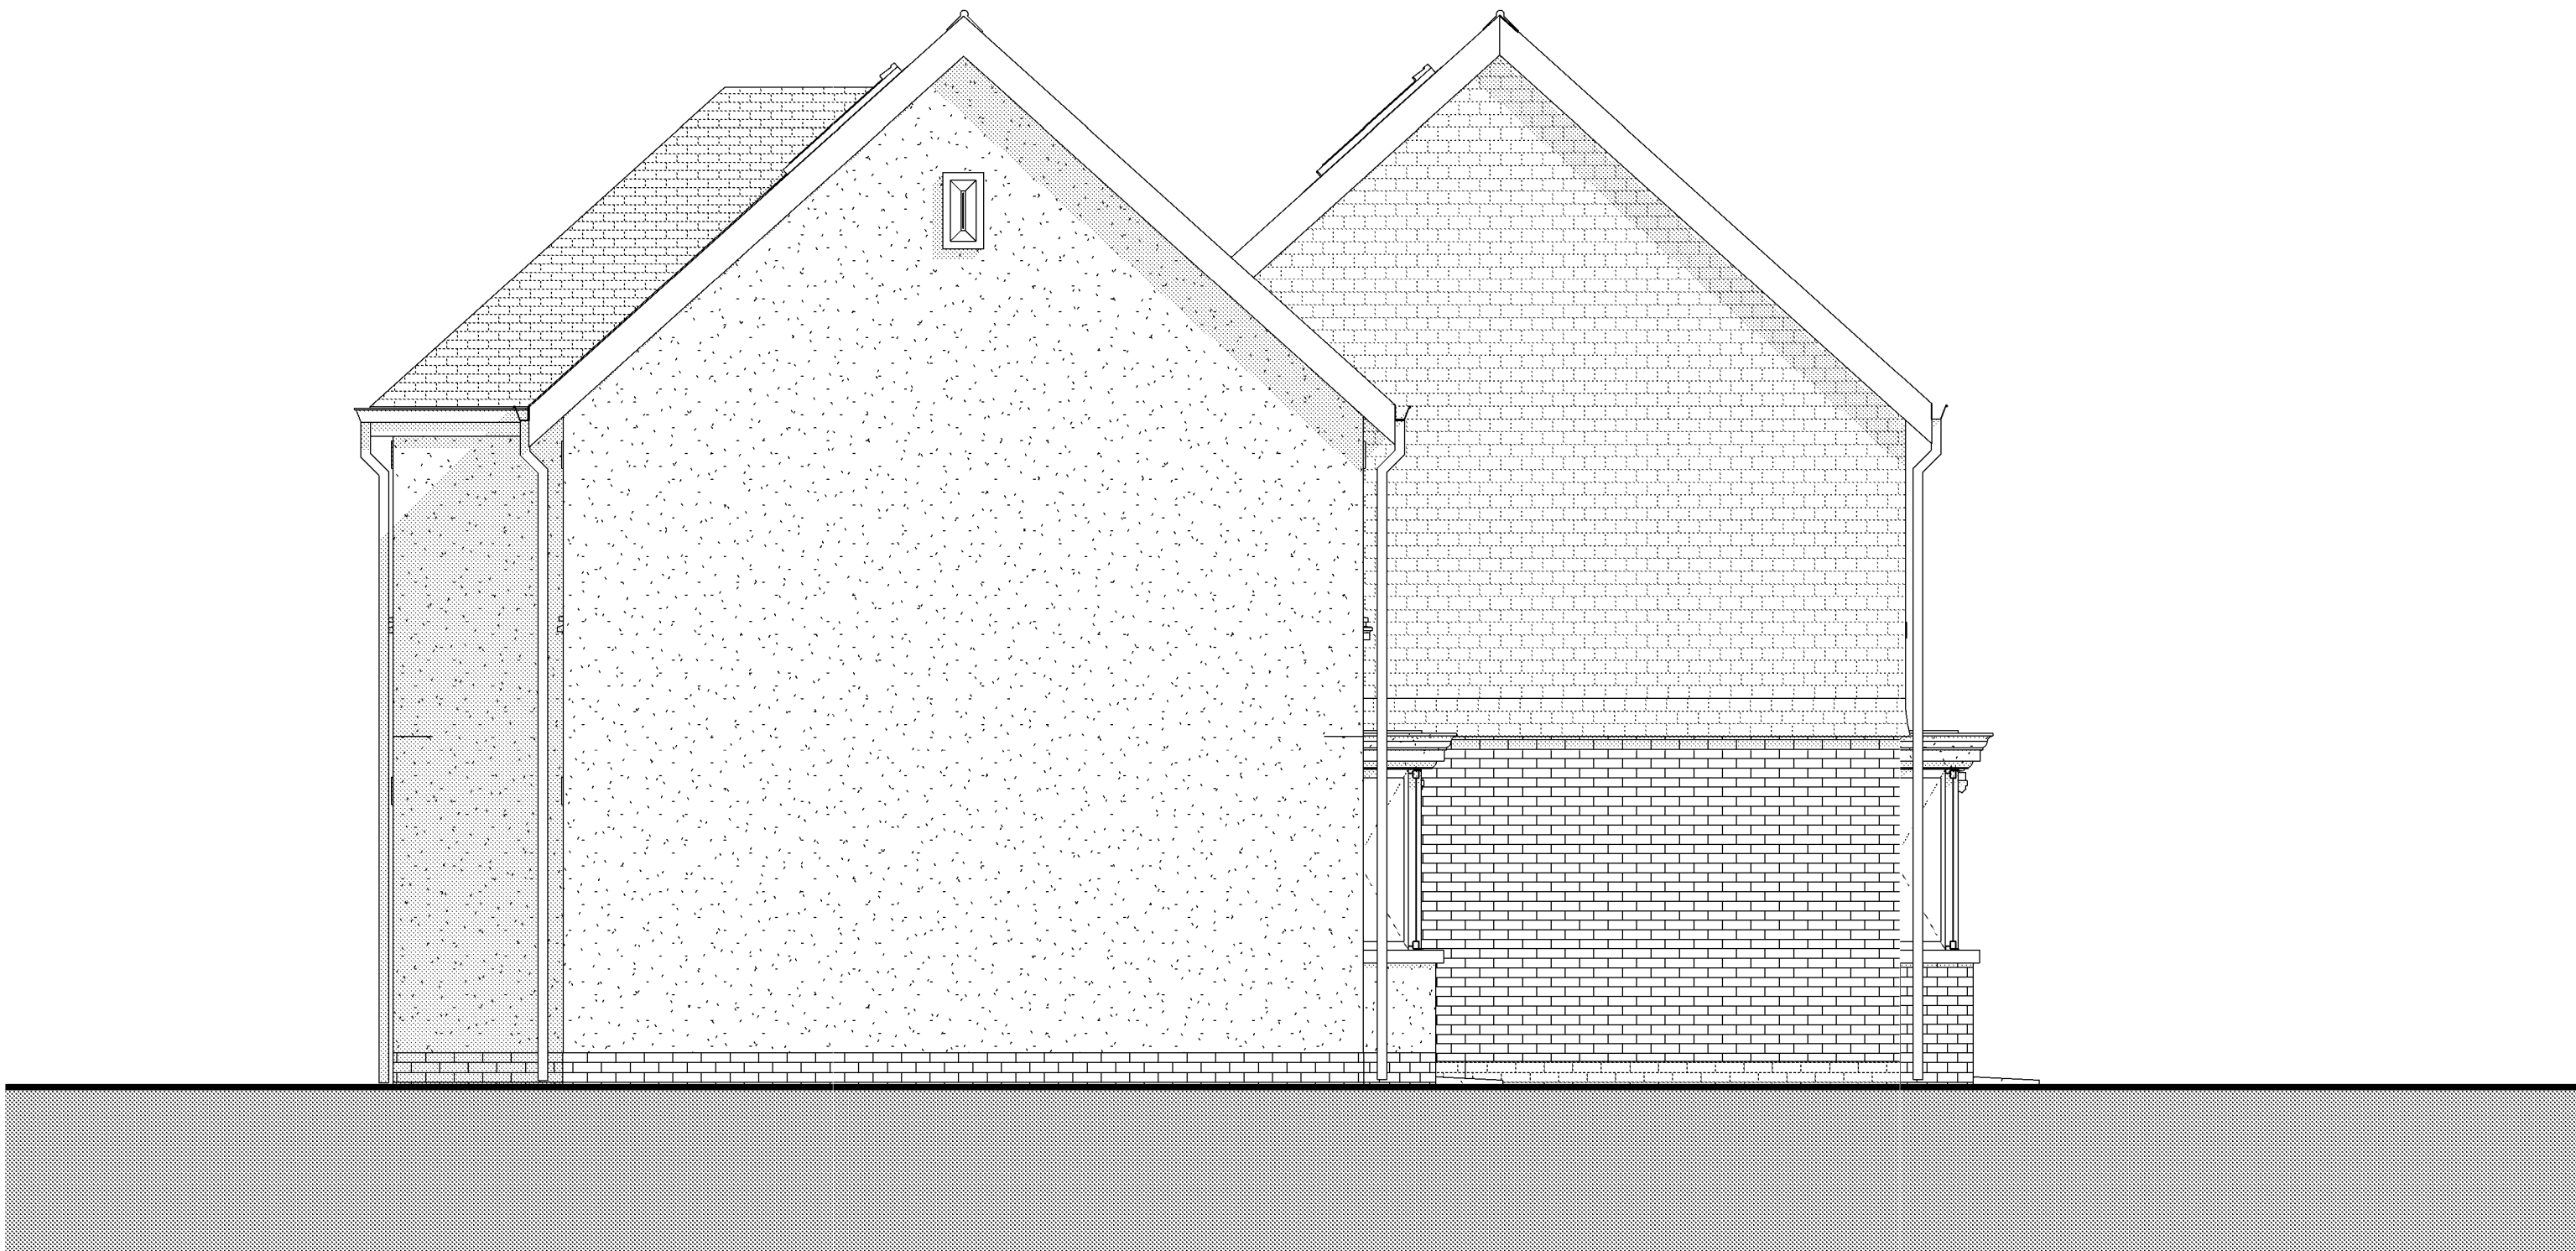

West Elevation Plot 1&2
1 : 50



East Elevation Plot 1&2
1 : 50


2	Minor amendments to floor plans for reissue for planning	JF	SLH	26.02.18
1	Issued for planning approval	JF	SLH	15.01.18

rev	description	drawn	checked	date
revisions				

status: PRELIMINARY

This drawing is protected under The Copyright, Designs and Patents Act 1988. Do not scale. Figured dimensions only are to be taken from this drawing. All dimensions are to be checked on site before any work is put in hand. If in doubt, ASK.


Guilfoyle Construction Ltd

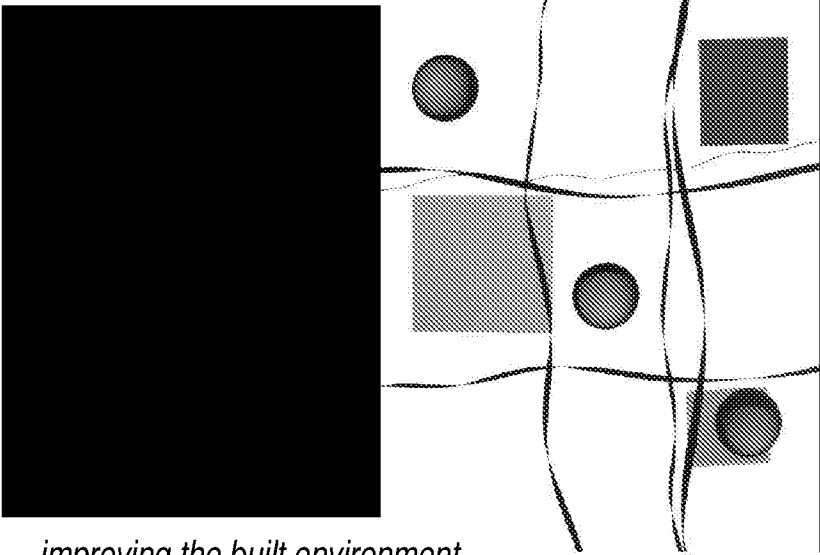

improving the built environment

N/HBC

Registered builder

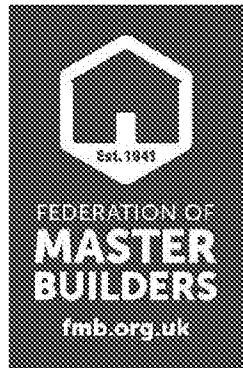

project: Land to rear of Woodgate Farm,
Hook Lane, Woodgate, Chichester,
West Sussex. PO20 3SS

title: West & East Elevations

scale: 1 : 50 @ A1

date: 12/12/2017

drawn: JF

checked: SLH

job no: drawing no:
17 (03)302

revision:
P2