




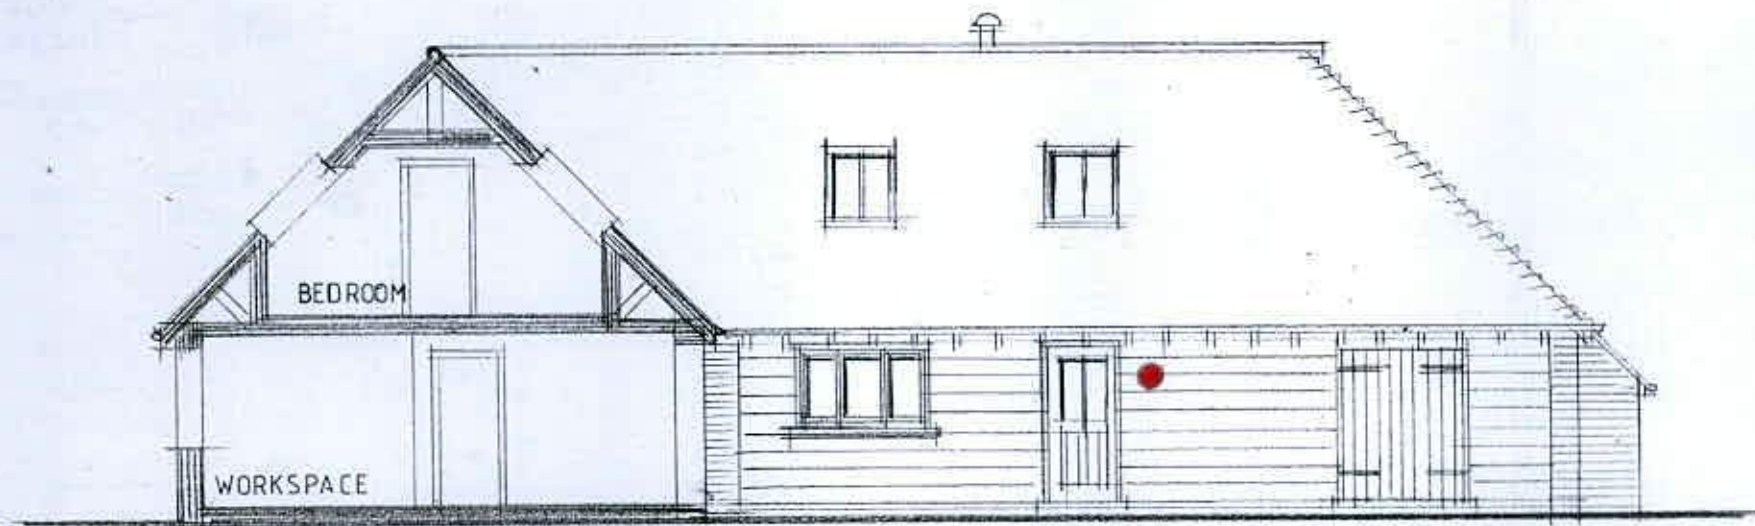


Courtyard East elevation

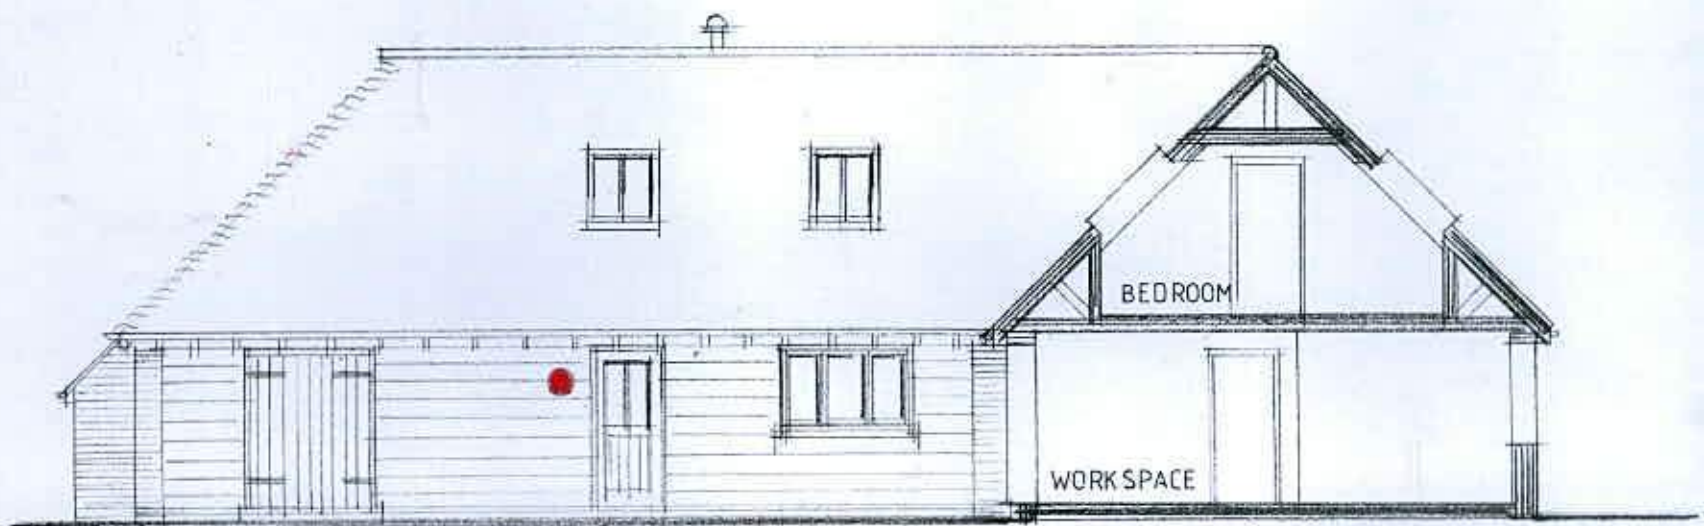

Courtyard West elevation

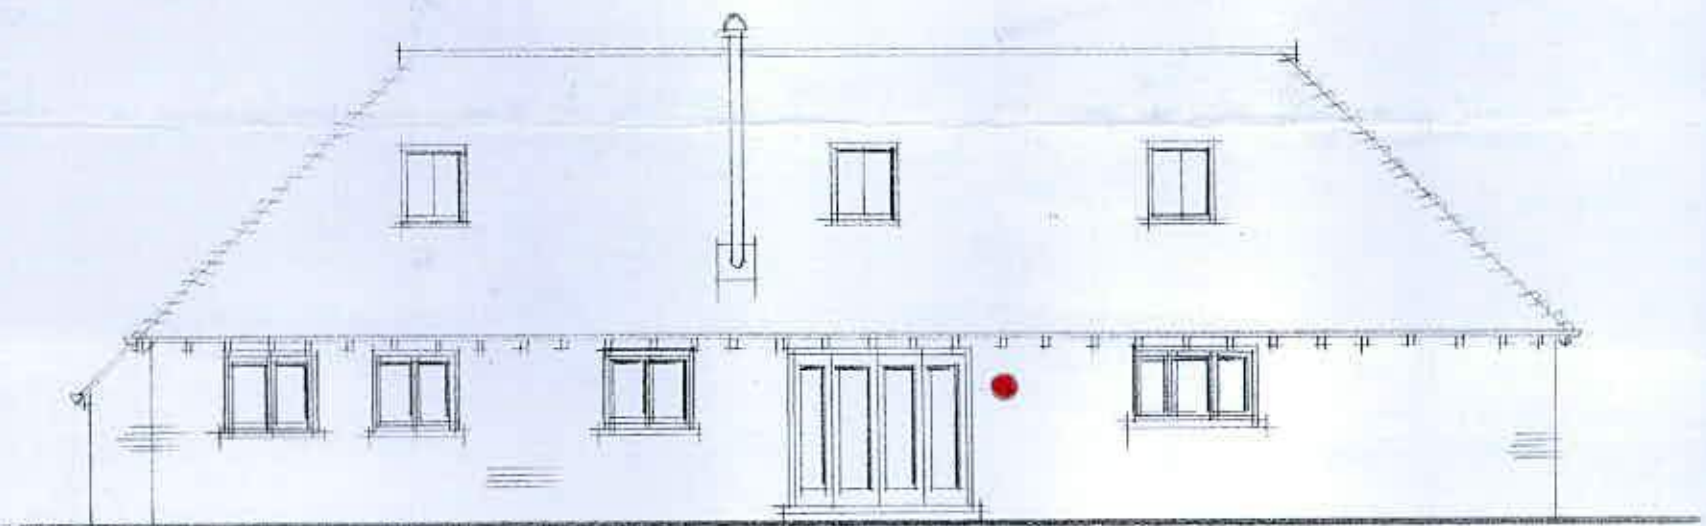


West elevation

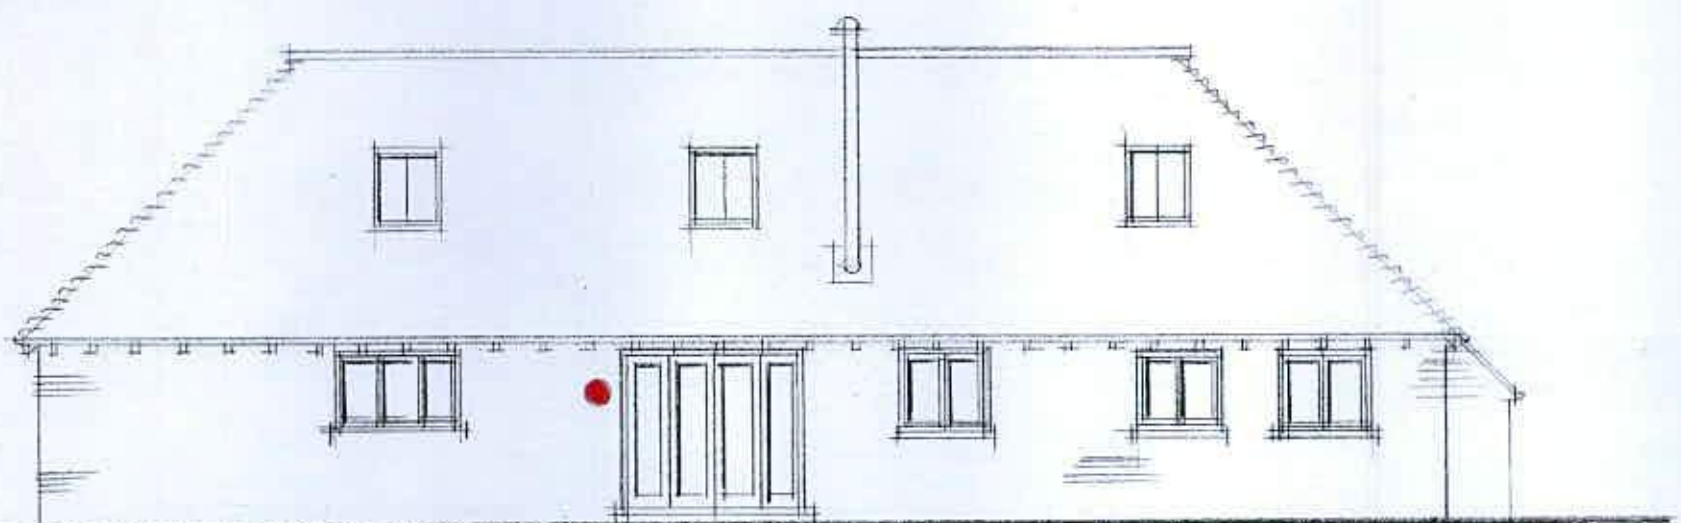

East elevation

SCALE 1:100 AT A3

 

EXTERNAL LIGHTS.

RJCA Chartered Architects
 The White House, 2 Lavant Road
 Chichester, West Sussex PO19 5RQ
 Tel: 01243 779600
 Mobile: 07973435493
 Email: rjcatkinson@btinternet.com

Project Name: Sack Lane Dairy, Lidsey

Drawing: External lighting locations (1:100 @ A3)

Drawing Number: 2015/15/27 Rev.