




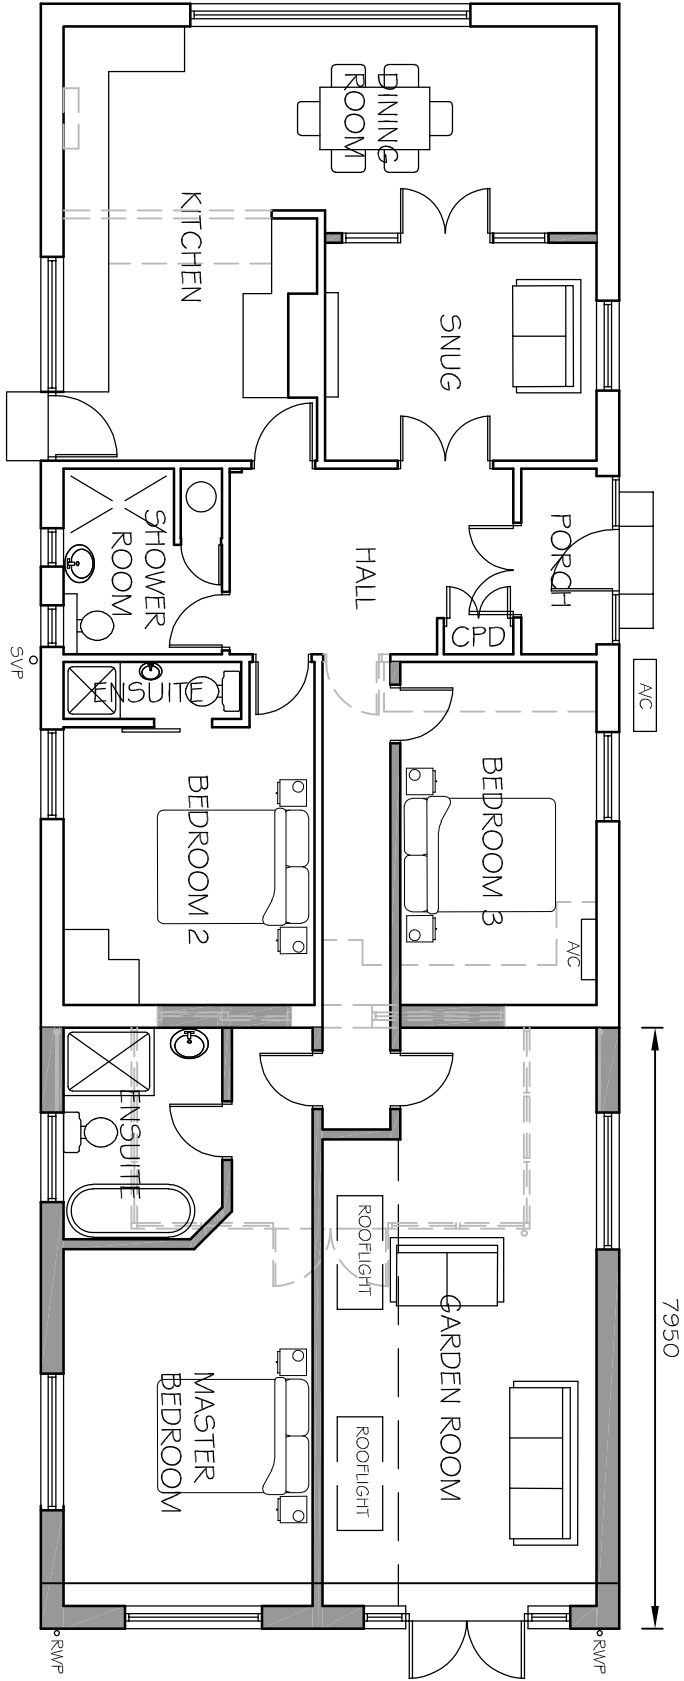


PROPOSED FLOOR PLAN
OPTION C

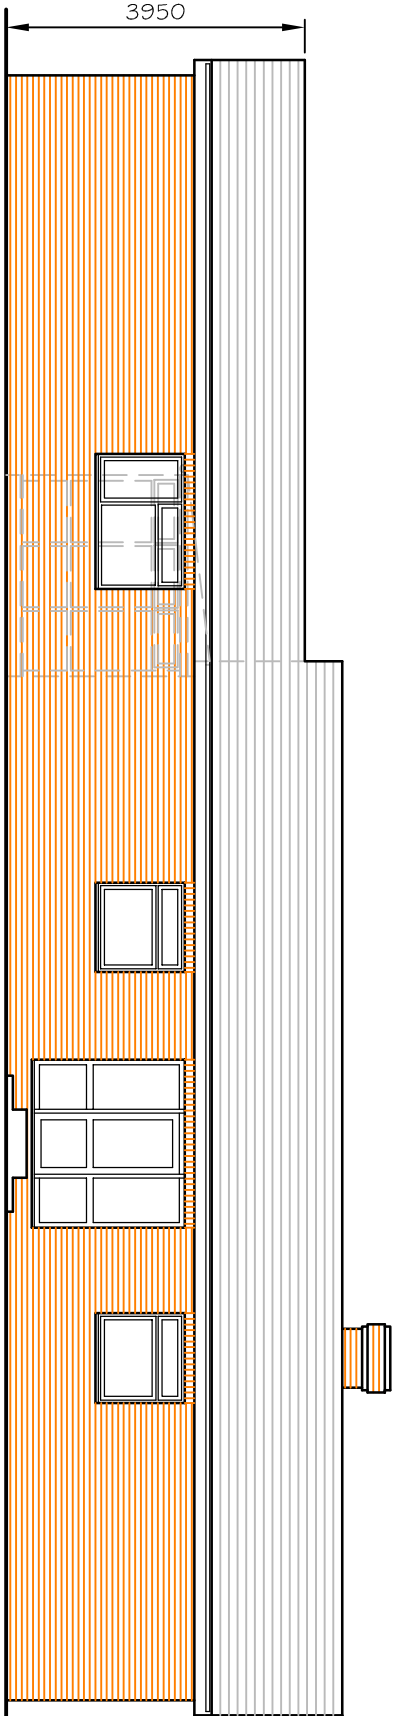

PROPOSED FRONT
(SOUTH) ELEVATION

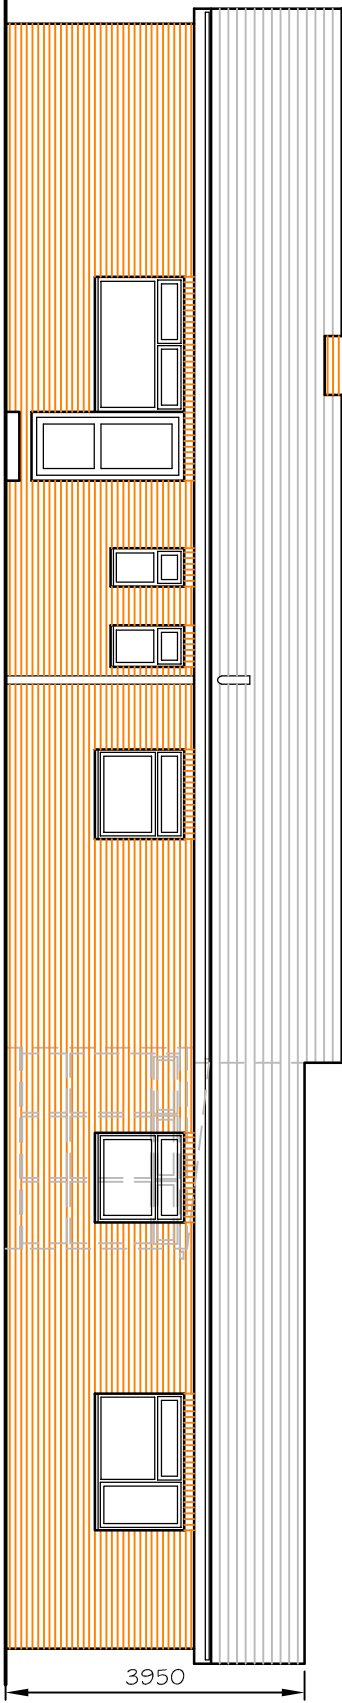


PROPOSED SIDE (EAST)
ELEVATION

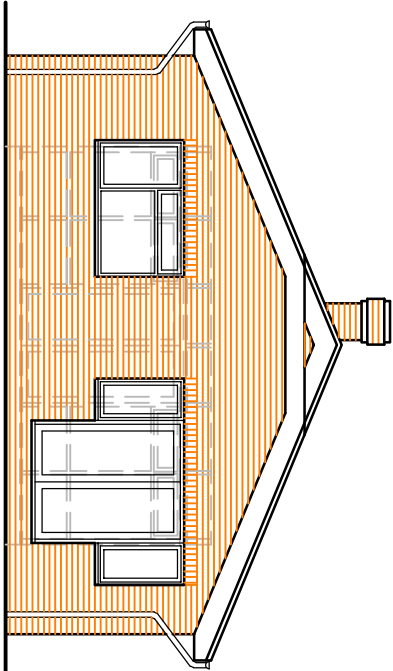

PROPOSED REAR
(NORTH) ELEVATION

NOTES
1. WRITTEN DIMENSIONS TO BE TAKEN IN PREFERENCE TO SCALE. AND
2. ALL DRAWINGS ARE TO BE TAKEN IN PREFERENCE TO SCALE. AND
3. THE DRAWINGS ARE TO BE TAKEN IN PREFERENCE TO SCALE. AND
4. ANY DISCREPANCIES ARE TO BE REFERRED IMMEDIATELY TO THE
PROJECT DESIGNER.
THIS DRAWING IS COPYRIGHT. AND SHOULD NOT BE USED OR
REPRODUCED WITHOUT PERMISSION.
IT IS THE CONTRACTOR'S RESPONSIBILITY TO ENSURE COMPLIANCE
WITH THE BUILDING REGULATIONS.

 

A	ROOF AMENDED	13.06.18
REV	DESCRIPTION	DATE

PROJECT
TIG ALUINN
HOOK LANE
ALDINGBOURNE
WEST SUSSEX
DRAWING TITLE
PROPOSED FLOOR PLAN AND ELEVATIONS
OPTION C

CLIENT
MRS L UNDERWOOD

SCALE
1:100 @A3
DRAWN BY
PLB
DATE
MAY 18

DWG NO
768/05
REV. A

Unit 3b Woodhorn Business Centre
Woodhorn Lane
Oving Chichester
West Sussex PO20 2BX
Tel 01243 774764
www.sloaneandbrown.co.uk

