

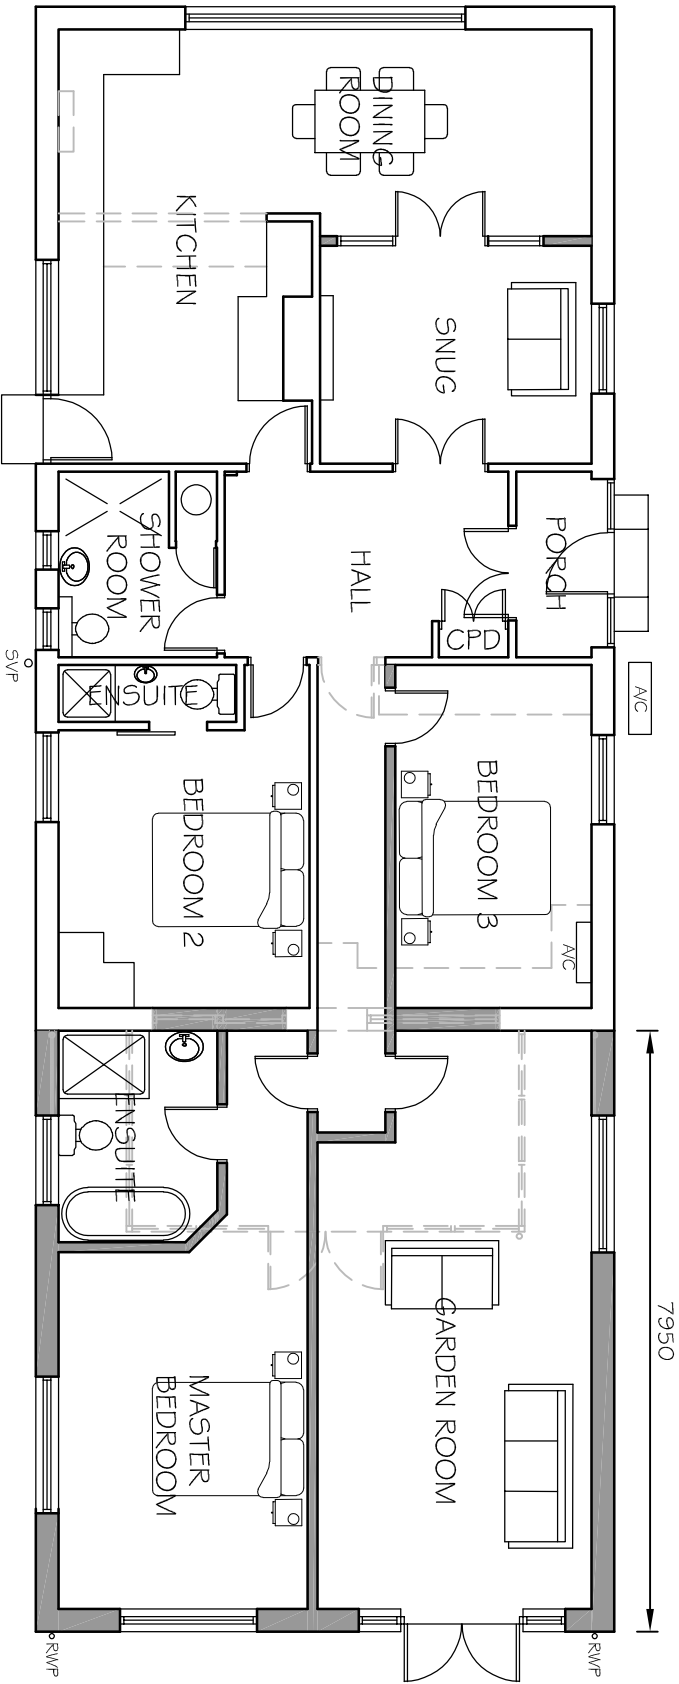


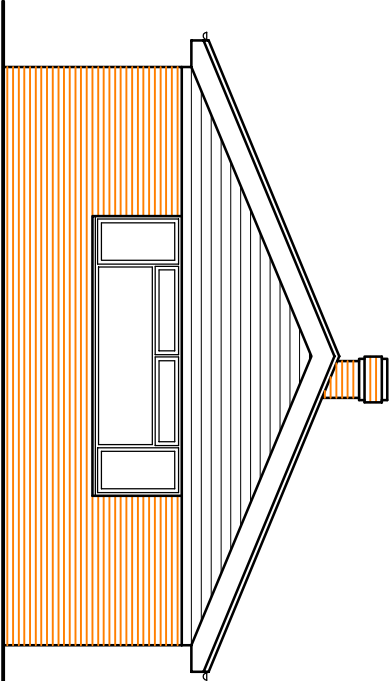


NOTES
WRITTEN DIMENSIONS TO BE TAKEN IN PREFERENCE TO SCALE. AND
ALL DIMENSIONS TO BE TAKEN TO THE EXTERIOR FACE OF THE WORK.
THIS DRAWING IS TO BE USED IN CONNECTION WITH ALL OTHER
DOCUMENTS RELATING TO THIS PROJECT.
ANY DISCREPANCIES ARE TO BE REFERRED IMMEDIATELY TO THE
PROJECT DESIGNER.
THIS DRAWING IS COPYRIGHT, AND SHOULD NOT BE USED OR
REPRODUCED WITHOUT PERMISSION.
IT IS THE CONTRACTOR'S RESPONSIBILITY TO ENSURE COMPLIANCE
WITH THE BUILDING REGULATIONS.


PROPOSED FLOOR PLAN
OPTION C

 


PROPOSED FRONT
(SOUTH) ELEVATION

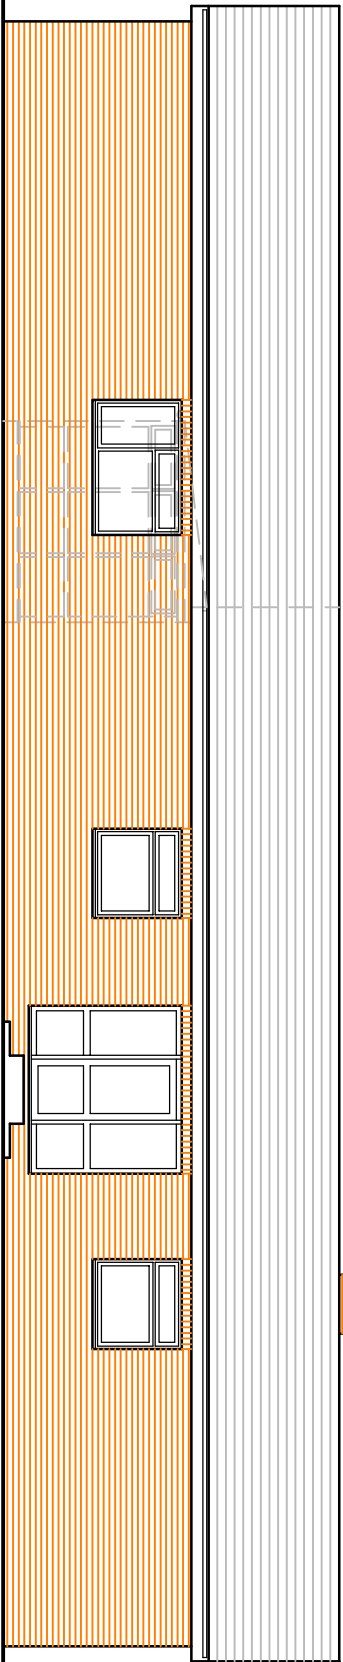

PROPOSED EXTENSION
PROPOSED SIDE (WEST)
ELEVATION

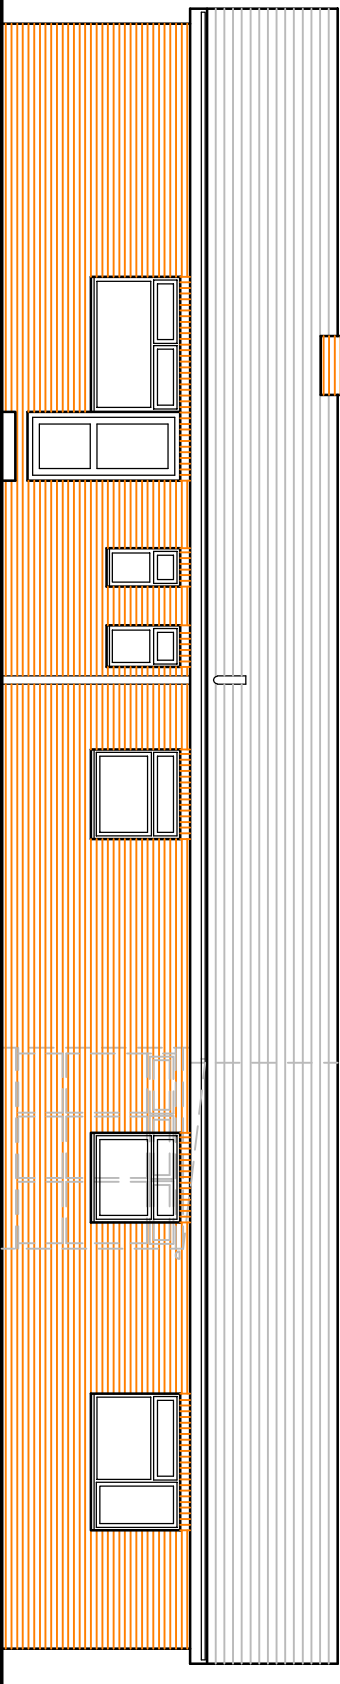

PROPOSED SIDE (EAST)
ELEVATION

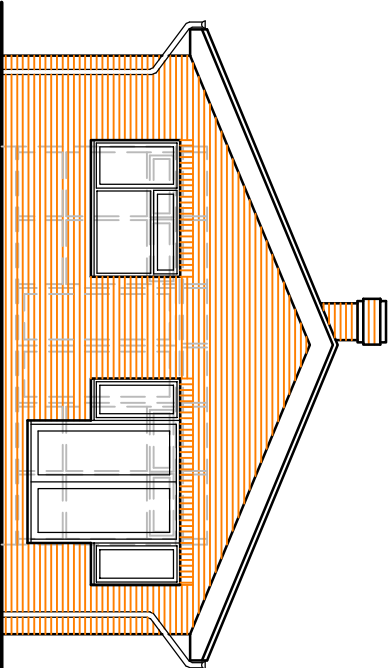

PROPOSED REAR
(NORTH) ELEVATION

REV DESCRIPTION DATE
PROJECT
TIG ALUINN
HOOK LANE
ALDINGBOURNE
WEST SUSSEX
DRAWING TITLE
PROPOSED FLOOR PLAN AND ELEVATIONS
OPTION C

CLIENT
MRS L UNDERWOOD

SCALE 1:100 @A3
DRAWN BY PLB
DATE MAY 18

DWG NO 768/05
REV. -

Unit 3b Woodhorn Business Centre
Woodhorn Lane
Oving Chichester
West Sussex PO20 2BX
Tel 01243 774764
www.sloaneandbrown.co.uk

