




SITE BLOCK PLAN
Scale 1:500

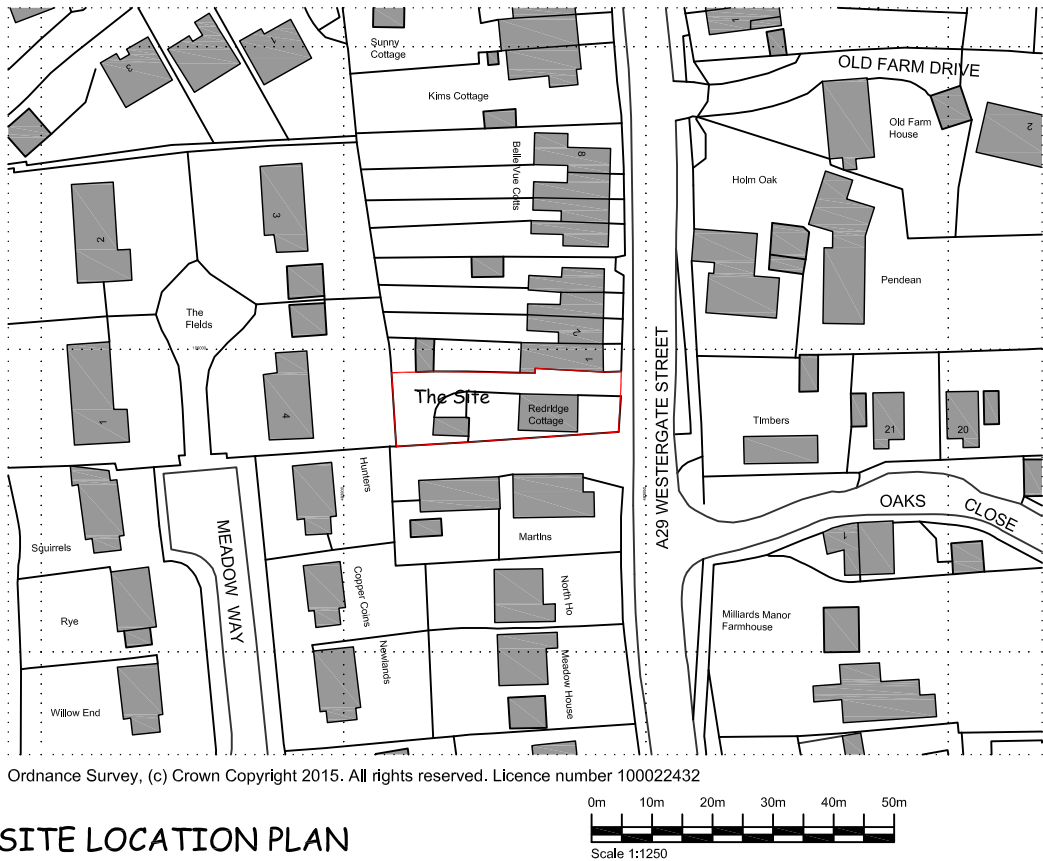

SITE LOCATION PLAN
Scale 1:1250

- NOTES:
1. Do not scale this drawing. Use figured dimensions only, except for Planning purposes.
 2. All dimensions must be checked on site by the contractor prior to commencement of work.
 3. All construction details are indicative and are to be checked and confirmed on site and any divergence's are to be agreed with the Contract Administrator.

Single Storey Extension With Crown Roof To East Elevation
Redridge Cottage, Westergate Street, Westergate, Chichester PO20 3QU

C.R. BARROW & ASSOCIATES LTD.
Structural & Architectural Technicians

Studio 1
Manor Nursery
Lagness Road
Chichester
West Sussex
PO20 1LJ

Tel: 01243 771158
Mobile: 07816 591480
E-Mail: chris.barrow@hotmail.co.uk

SITE LOCATION PLAN

Scale1:1250 - 1:500
Date17/05/2015

Drawn ByACB
CheckedCB

Drawing Number1221 - 01

↑
NORTH