




Wall Line of adjacent property

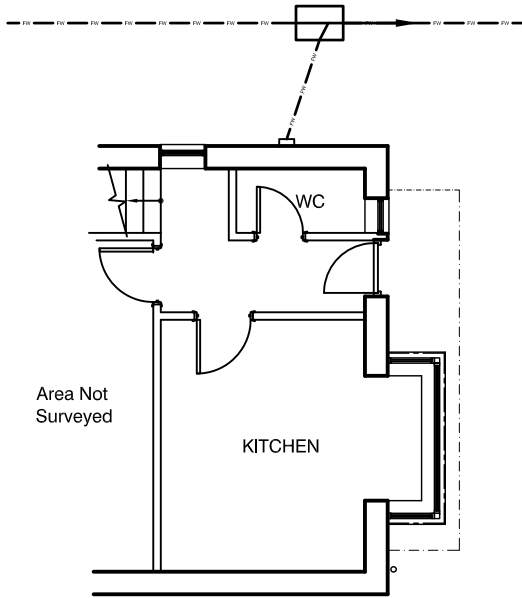


PART GROUND FLOOR PLAN

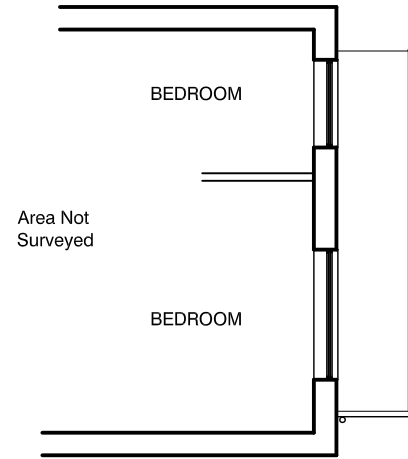


PART FIRST FLOOR PLAN

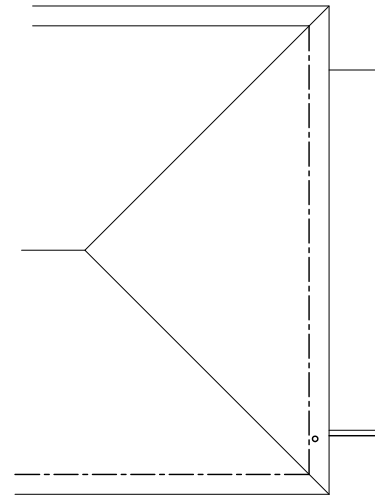


PART ROOF PLAN

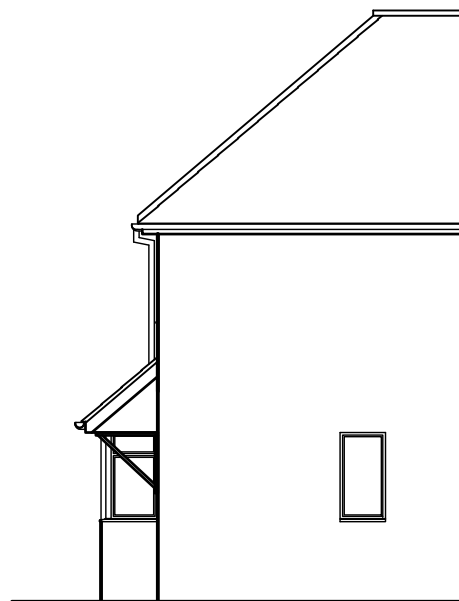

PART NORTH ELEVATION

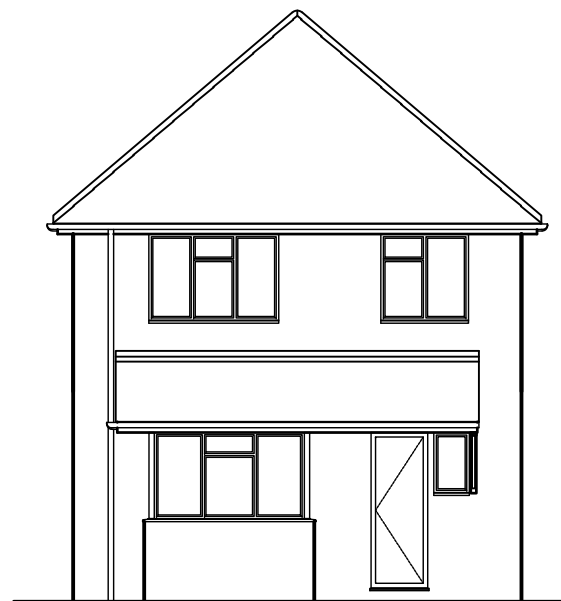


EAST ELEVATION

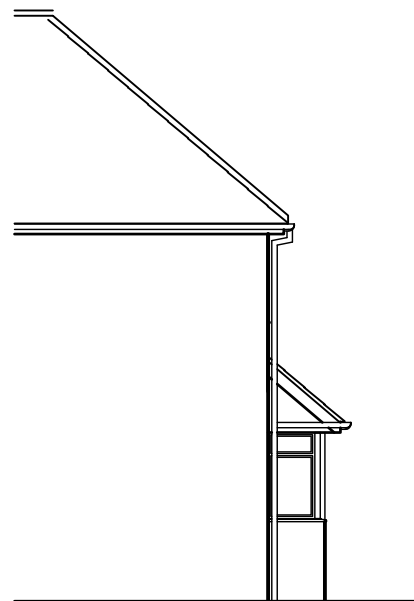

PART SOUTH ELEVATION

NOTES:

1. Do not scale this drawing. Use figured dimensions only, except for Planning purposes.
2. All dimensions must be checked on site by the contractor prior to commencement of work.
3. All construction details are indicative and are to be checked and confirmed on site and any divergence's are to be agreed with the Contract Administrator.

 

C.R. BARROW & ASSOCIATES LTD.
Structural & Architectural Technicians

Studio 1
Manor Nursery
Lagness Road
Chichester
West Sussex
PO20 1LJ

Tel: 01243 771158
Mobile: 07816 591480
E-Mail: chris.barrow@hotmail.co.uk

PLANS AND ELEVATIONS
AS EXISTING

Scale 1:100
Date 17/05/2015
Drawn By ACB
Checked CB

Drawing Number 1221 - 02



Single Storey Extension With Crown Roof To East Elevation
Redridge Cottage, Westergate Street, Westergate, Chichester PO20 3QU