


DO NOT SCALE: This note may be omitted for **PLANNING PURPOSES ONLY.** Original documents only may be relied upon. Inaccuracies may occur due to printing, scanning and other forms of copying.

This drawing has been produced for **Mr & Mrs Brooks** for the works at **Land South of Sundown Littleheath Road Fontwell** and is submitted as part of a Full Planning Application and is not intended for use by any other person or for any other purpose


This drawing is the copyright of H.J.CONCEPTS LTD and may not be copied, altered or reproduced in any way without their written authority ©H J Concepts Limited 2019

Do not scale this drawing. Use written dimensions only. All dimensions shall be checked on site prior to commencement of work.



IF IN DOUBT ASK

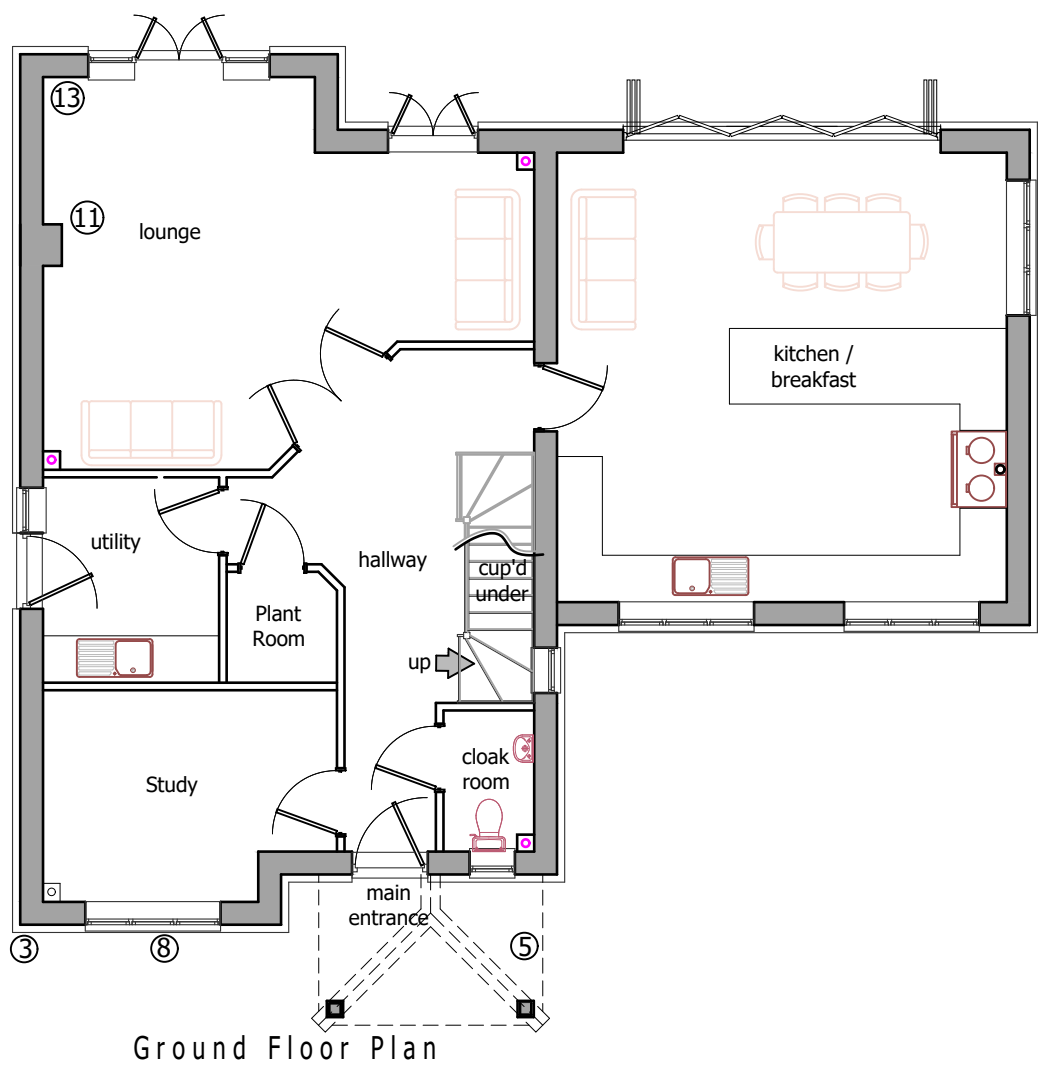


Ground Floor Plan

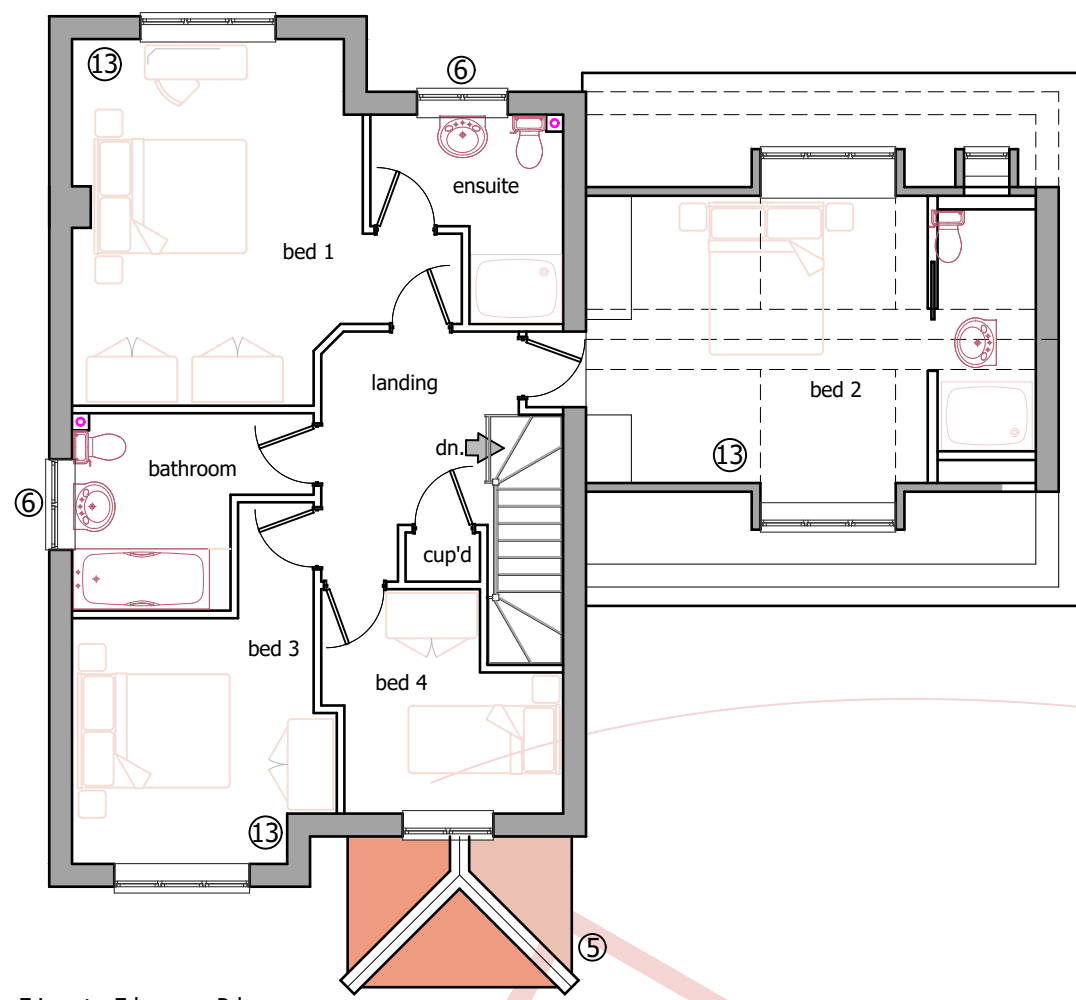


First Floor Plan

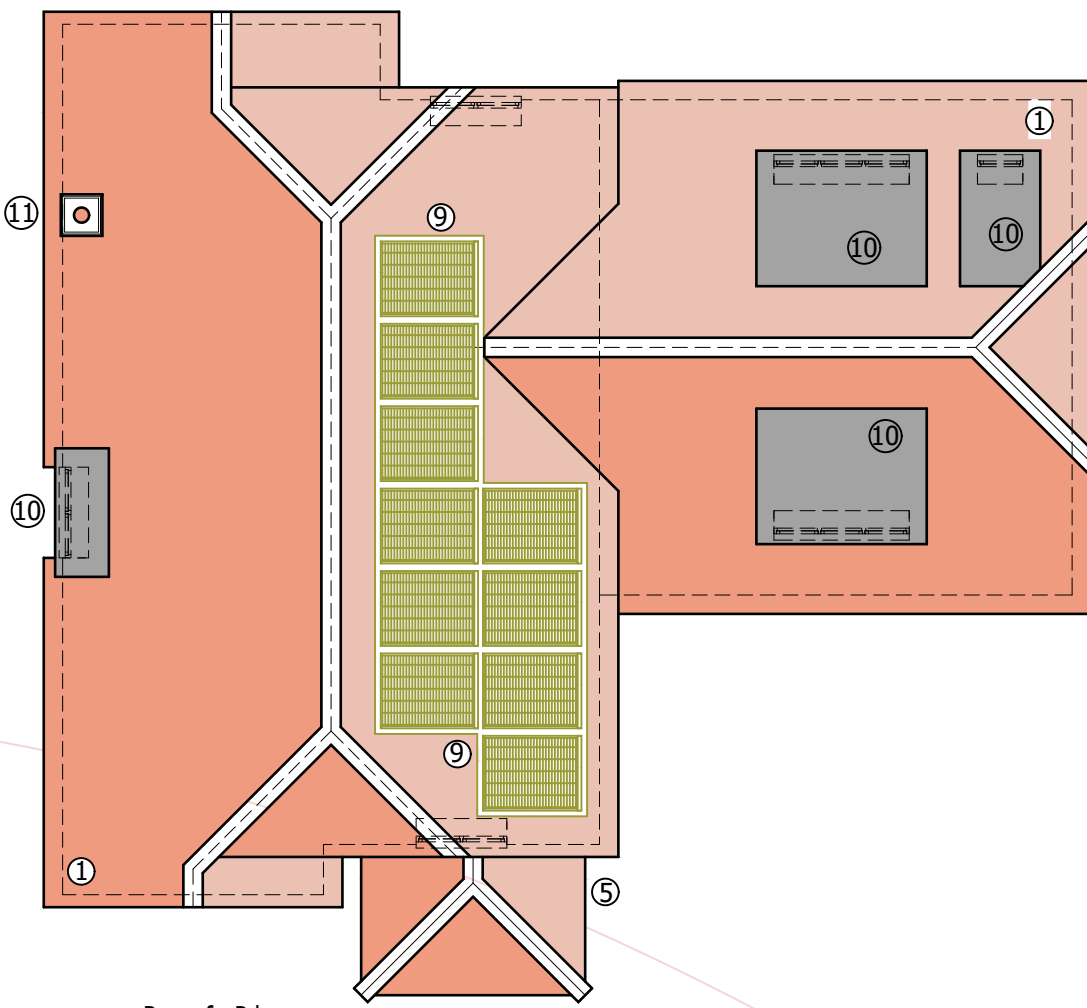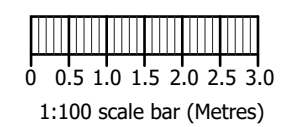


Roof Plan

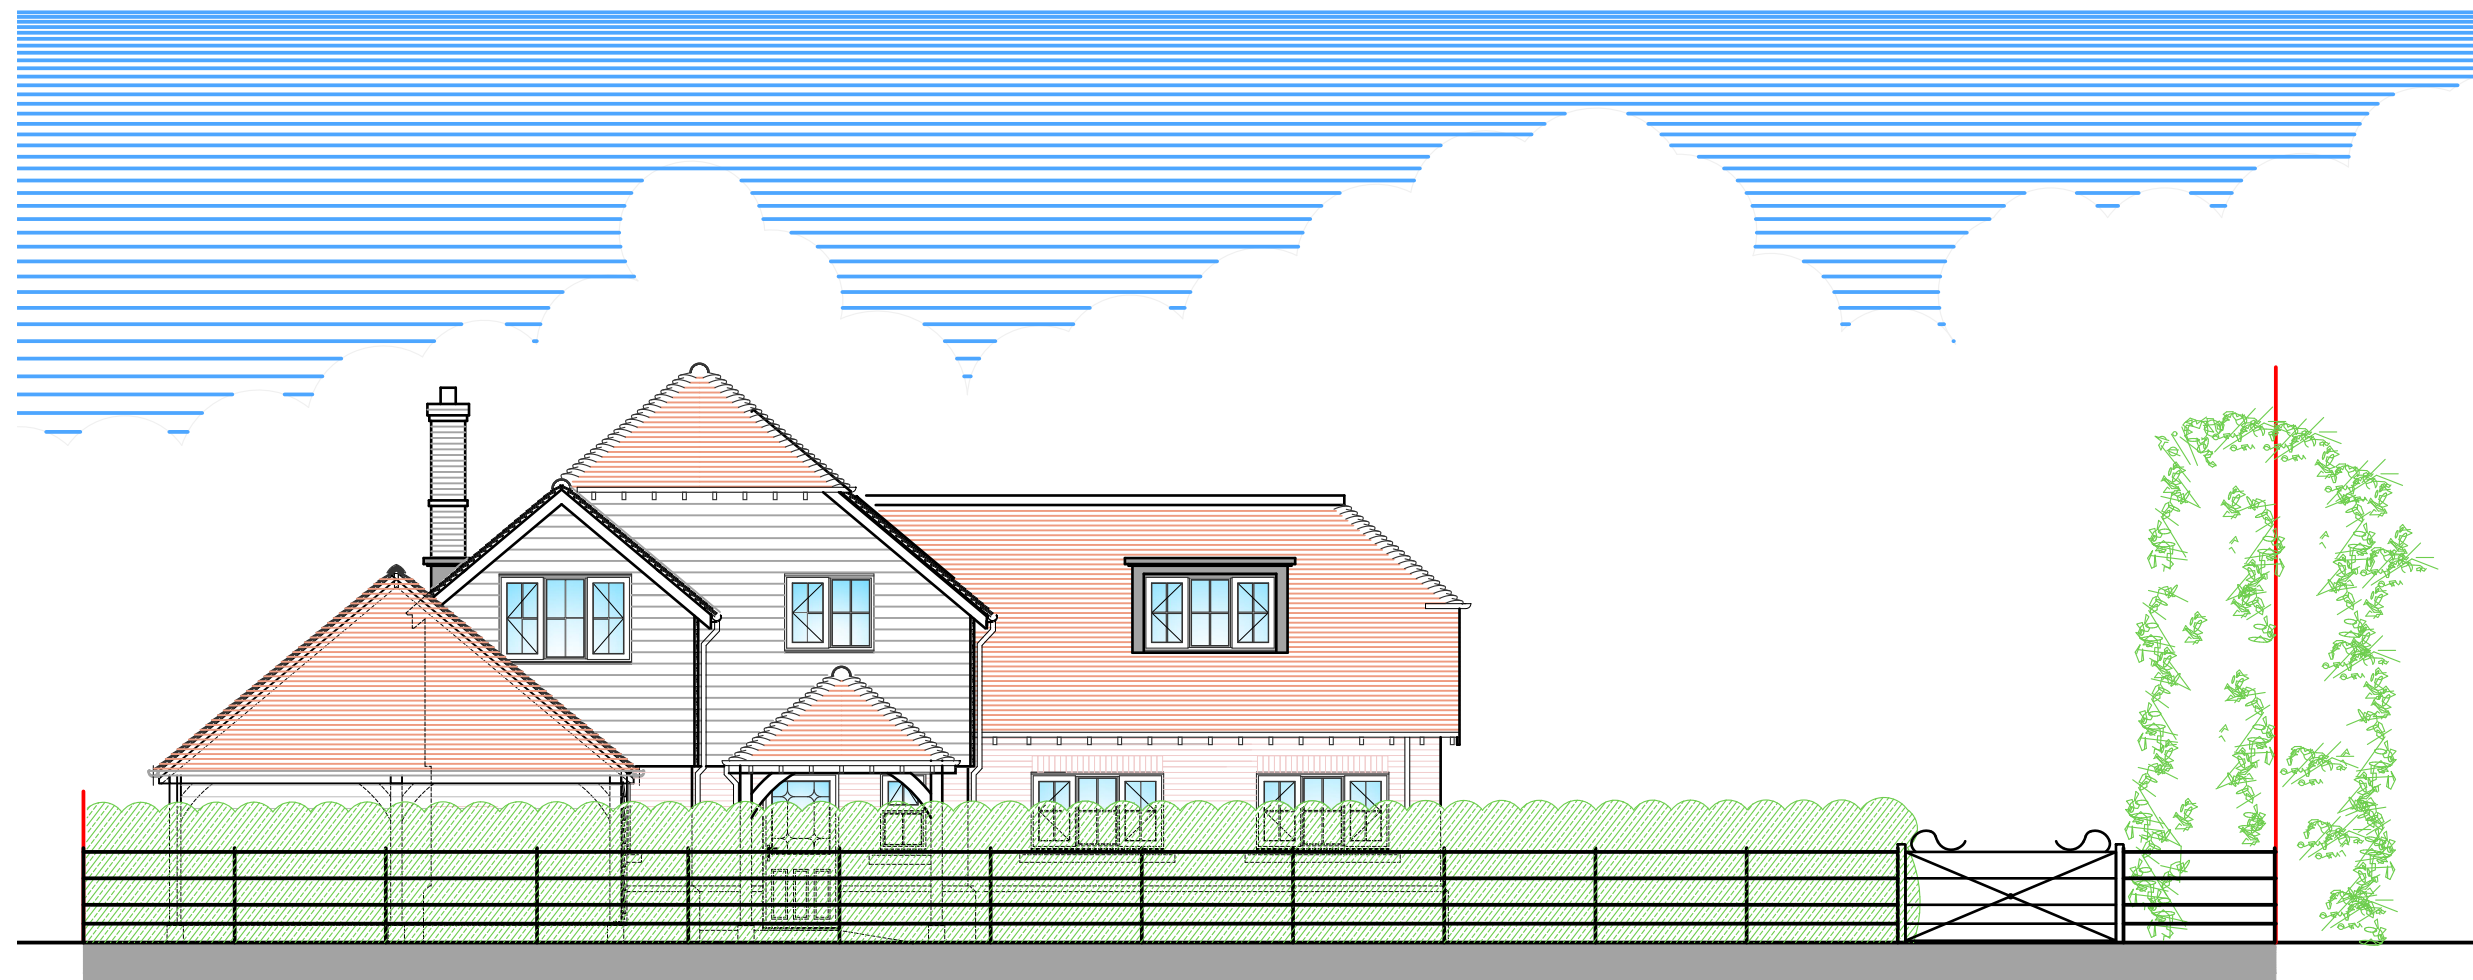


Street Scene Littleheath Road

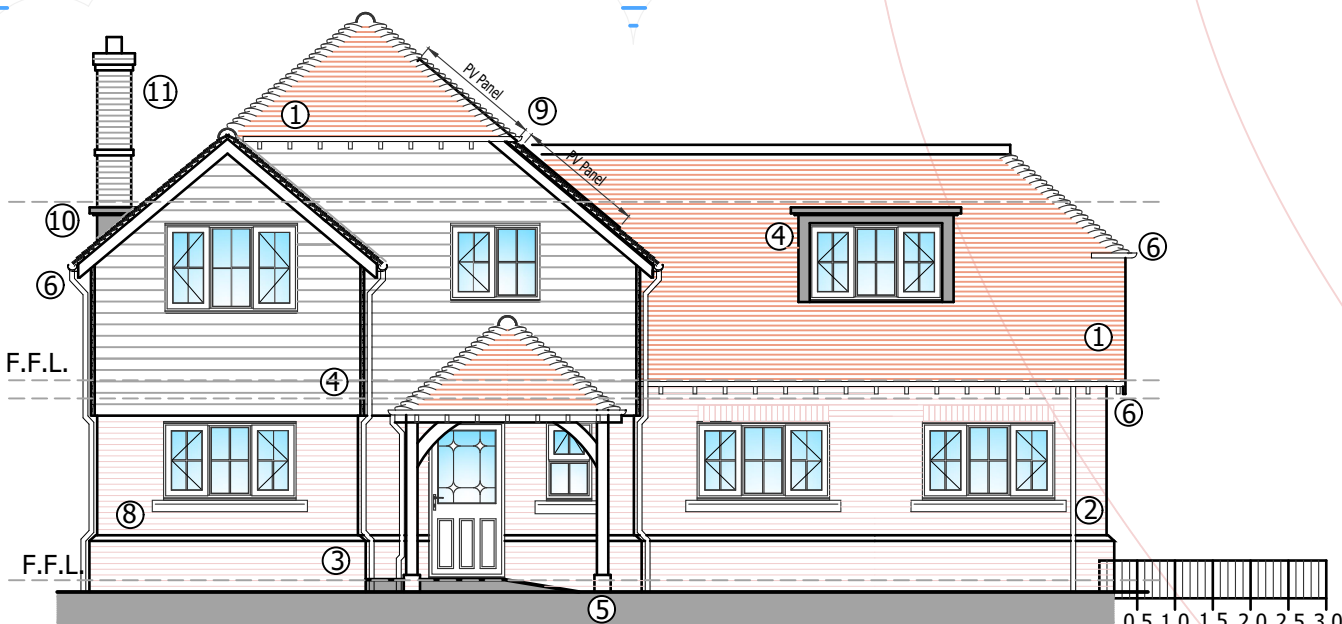

West Elevation (Front)

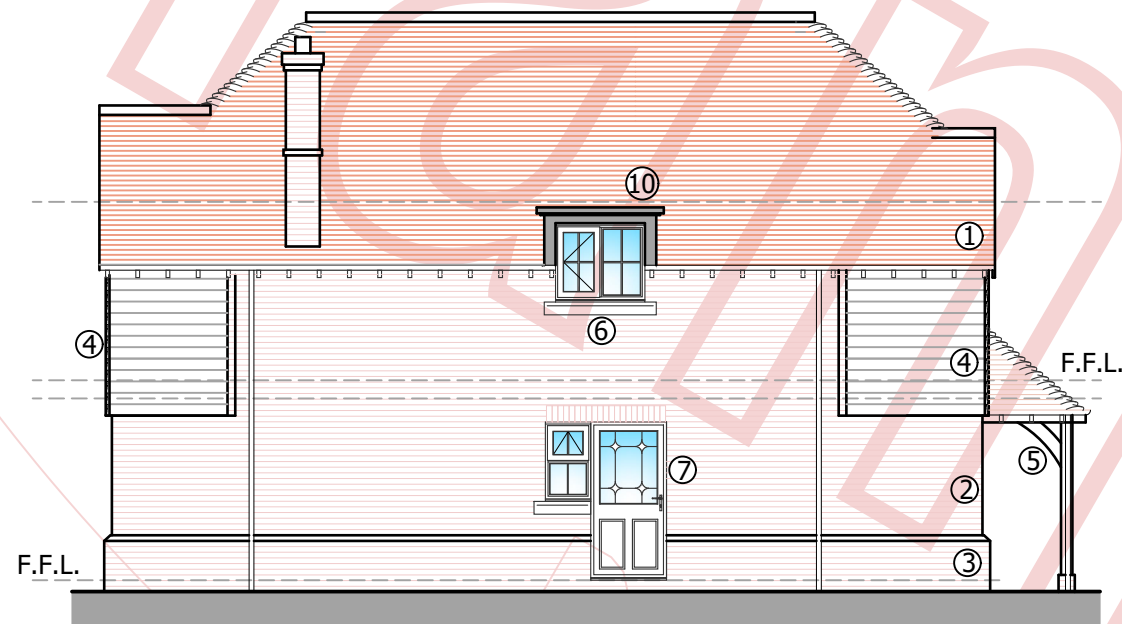


North Elevation (Side)

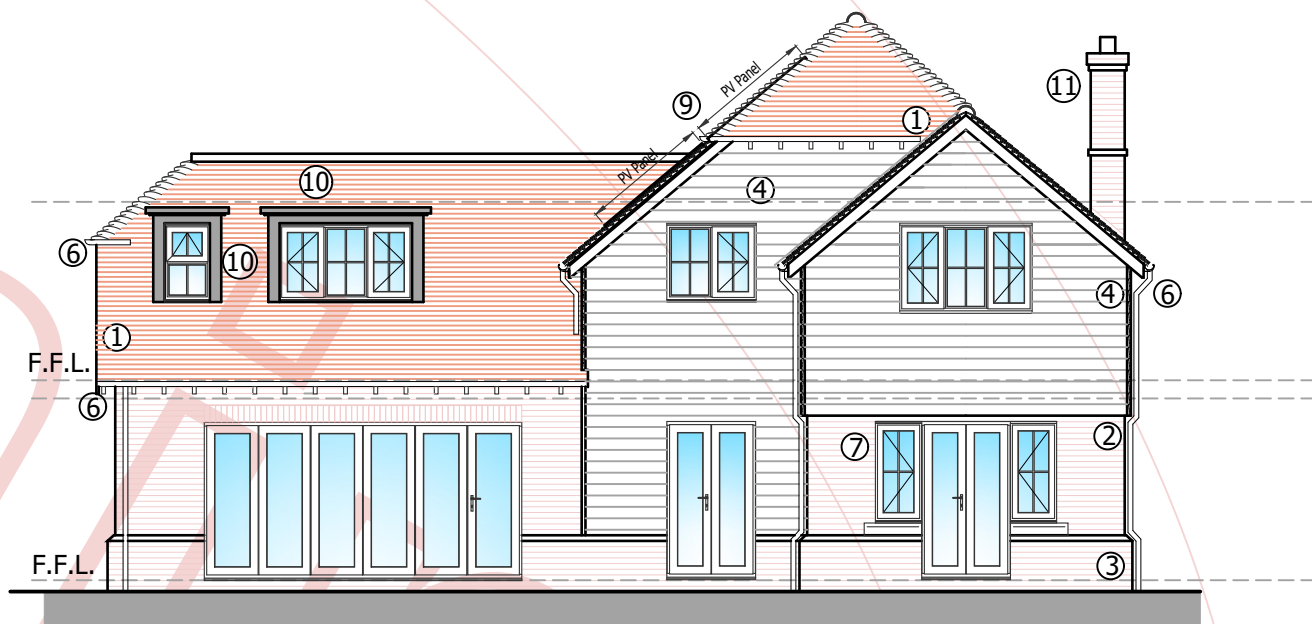


East Elevation (Rear)

MATERIALS LEGEND

- 1 New plain tile 40° pitched roof with half round ridge and bonnet hips.
- 2 Face brickwork
- 3 Plinth brick feature detail
- 4 Square edge natural timber boarding
- 5 Natural Oak framed Porch (open sided) with curved knee braces on brick plinth
- 6 Exposed Rafter feet, extruded painted aluminum black gutters and rwp's Timber fascia and soffits to gables
- 7 Painted timber double glazed windows and access doors - Obscure glazing to bathrooms and ensuites
- 8 Buff stone cills to windows in masonry
- 9 Recessed PV Panels (10 No.)
- 10 Coded Lead dormers with lead roll feature to cheeks and roofs
- 11 Brick chimney with detailing for enclosed wood burning stove
- 12 Oak Frame with curved Oak Knee braces
- 13 Dwelling formed with Timber Frame Construction

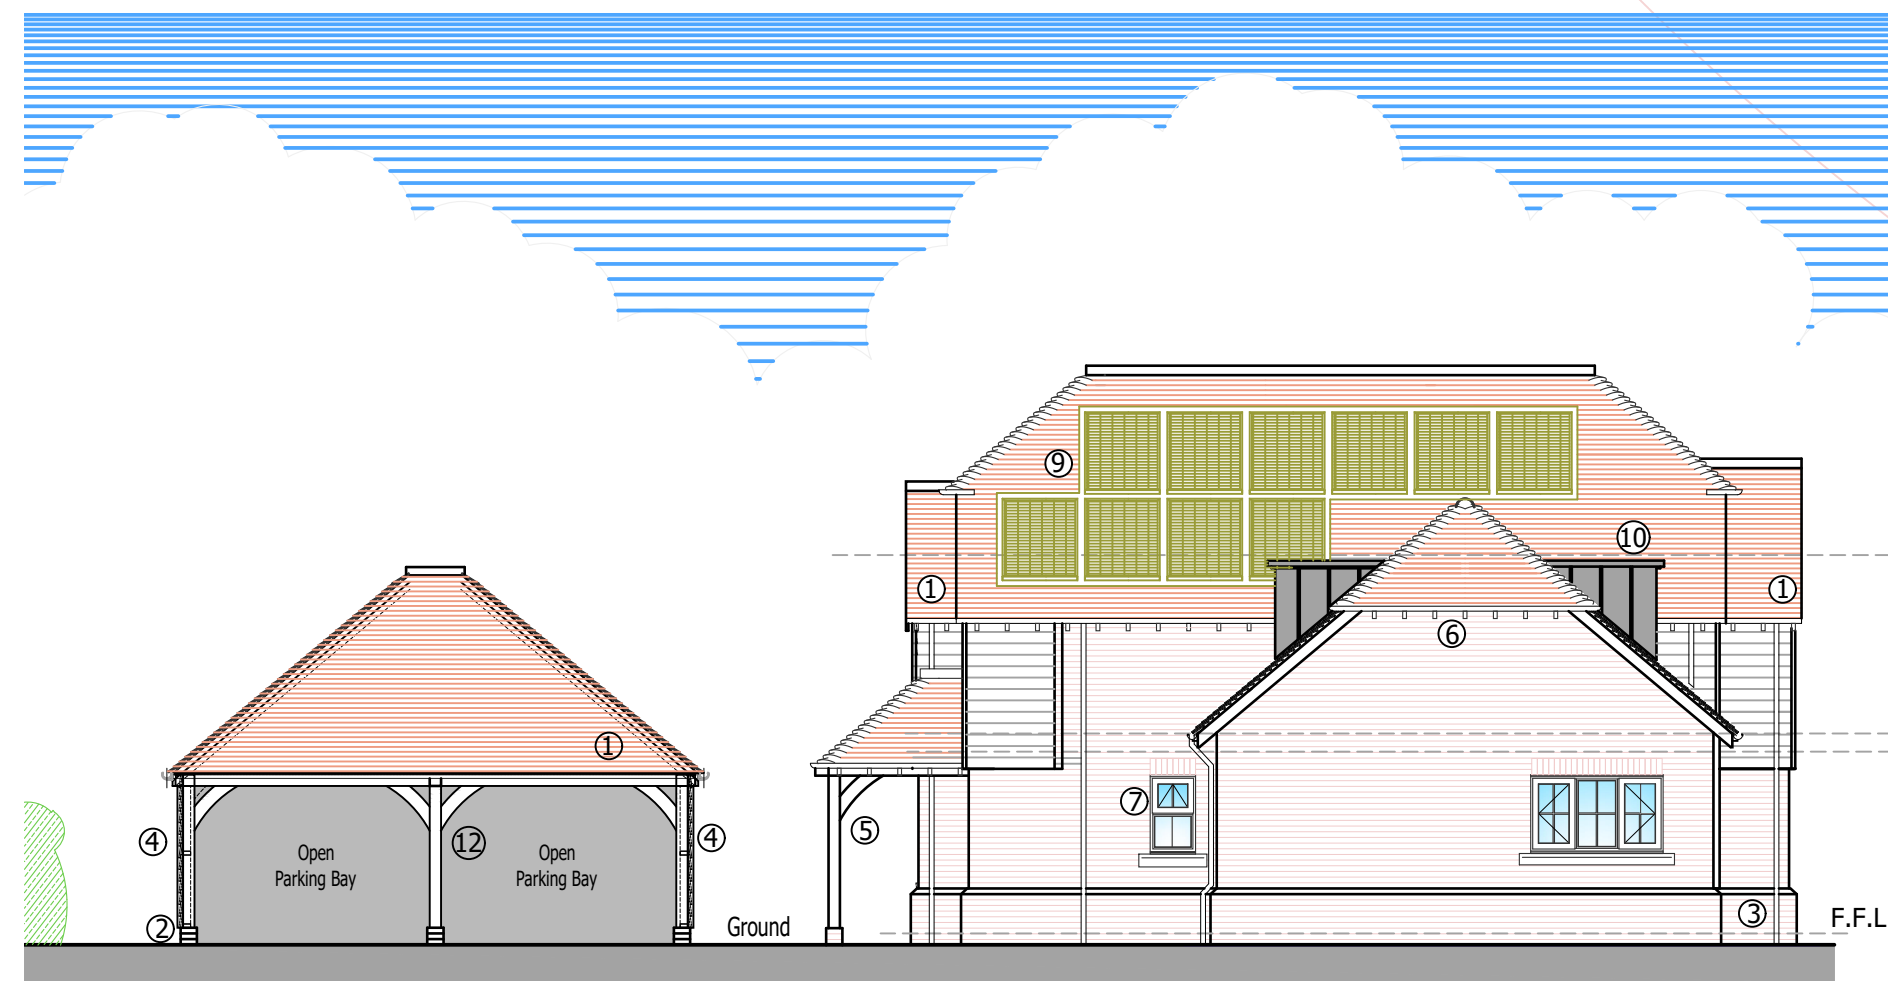

South Elevation (Side)

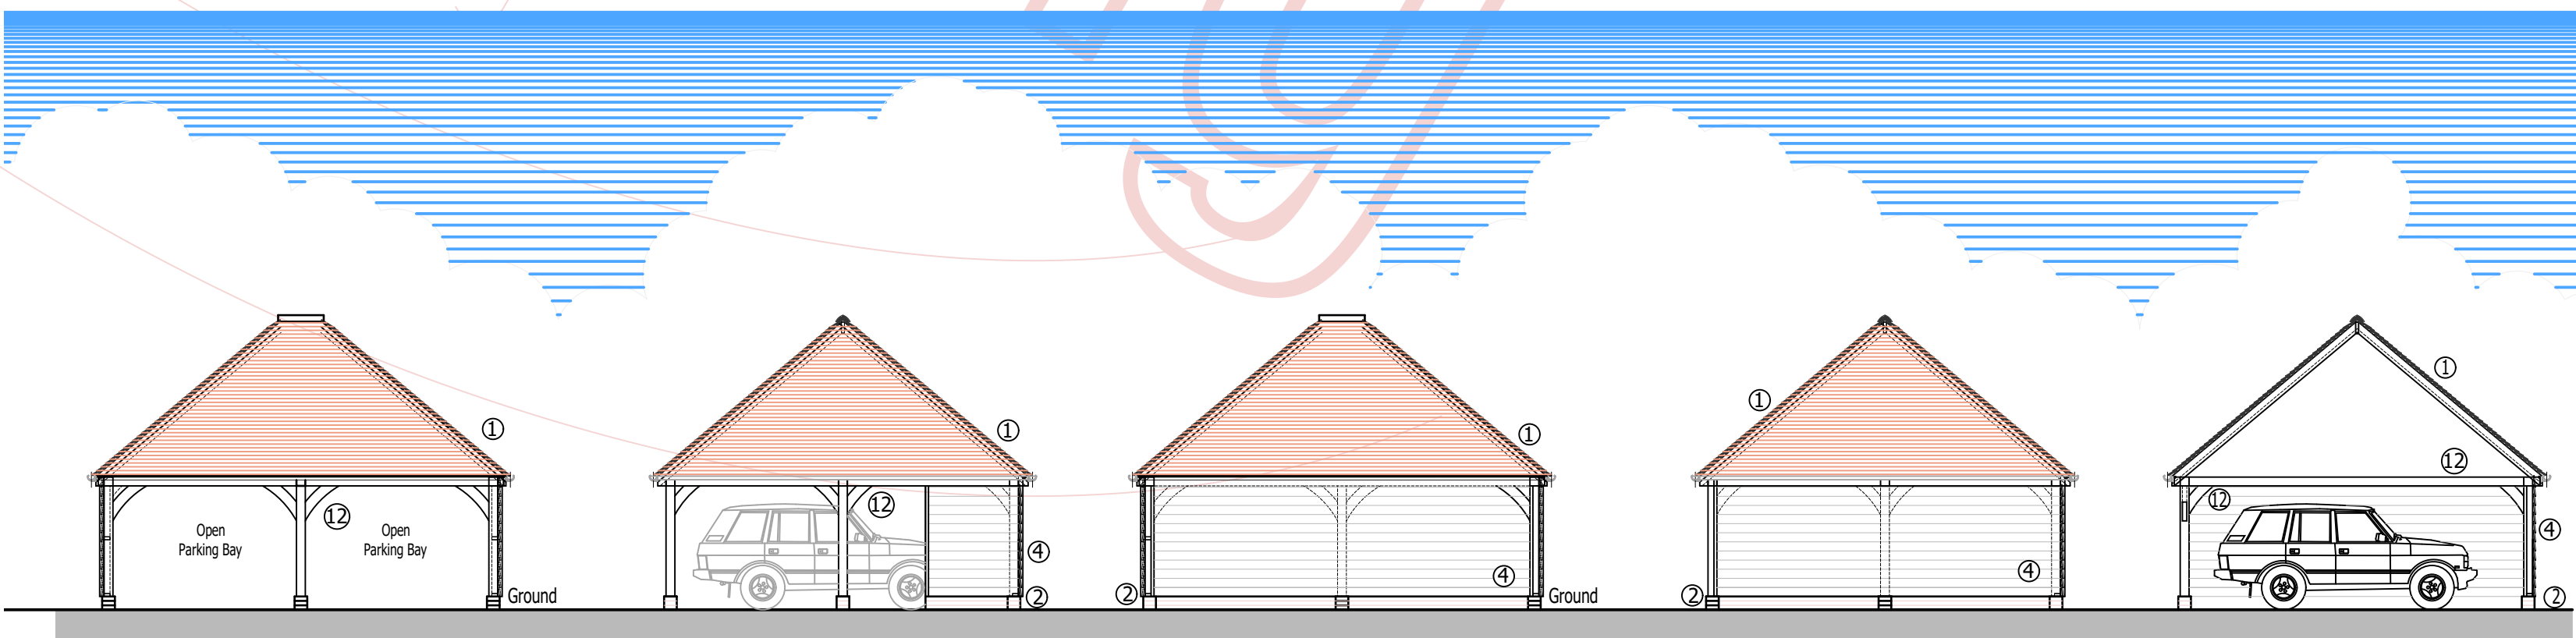

Proposed South Front Elevation

Proposed East Side Elevation

Proposed North Rear Elevation

Proposed West Side Elevation

Proposed Section

16 Jul 19 Issued in support of Planning Application

REV	DATE	DESCRIPTION	BY
-----	------	-------------	----



Suite A Second Floor
Trinity Court 2-4 West Street
Fareham, Hampshire. PO16 0BH
Telephone: 01329 288684, Email: office@hjconcepts.co.uk

Mr & Mrs Brooks
Land South of Sundown
Littleheath Road Fontwell BN18 0SR

Proposed Details
Plans - Elevations

ENGINEER PH CHECKED

DATE July 19 SCALE 1:100

PROJECT and DRAWING No.
17-1197— PL 003

REV	DATE	DESCRIPTION	BY
-----	------	-------------	----