


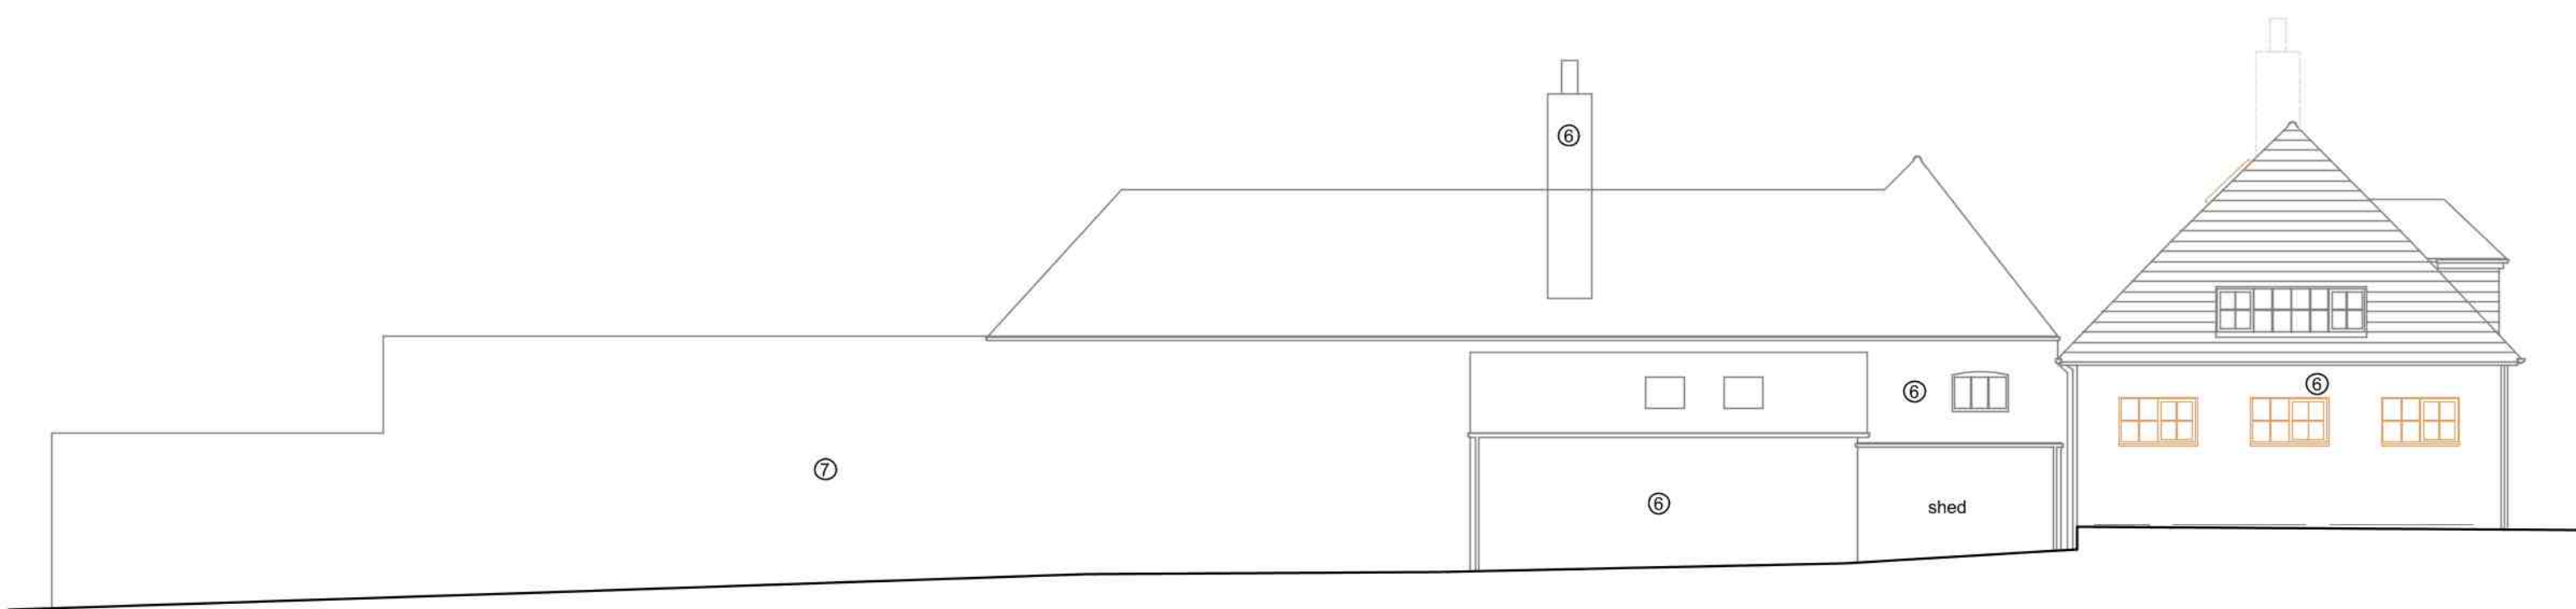

North Elevation



East Elevation




South Elevation



West Elevation

Elevations 1:100

 

- Legend:
- Elevations Key:
- ① - Existing roof tiles
 - ② - Existing felt roof
 - ③ - Existing polycarbonate roof
 - ④ - Existing timber cladding
 - ⑤ - Existing tile hanging
 - ⑥ - Existing brickwork
 - ⑦ - Existing brick and flint
 - ⑧ - Existing window
 - ⑨ - Existing door

This drawing is the property of Fuller Associates and is not to be copied reproduced, retained or disclosed to any unauthorised person either wholly or in part without prior consent. Do not scale from this drawing except for Planning purposes. Use all figured dimensions only. All figured dimensions to be checked on site, prior to construction. All discrepancies, errors and omissions to be reported to Fuller Associates prior to construction. Layout and dimensions existing building to be checked on site.

Chartered Surveyors • Architectural Design

FULLER
ASSOCIATES

10-11 The Parade, Willowhayne Crescent,
East Preston, West Sussex BN16 1NS

tel: 01903 774754

email: architectural@fuller-associates.co.uk
www.fuller-associates.co.uk

Job Title
The Paddocks, Days Lane, Fontwell
Client
Amicus Community

Drawing Name
**Garage Elevations -
Proposed**

Drawing Status
Planning

Drawn by AP Date Apr 21
Checked by DF Date Apr 21

Drawing Scale
1:100 at A1

Drawing No Status Revision
203095/ 012