


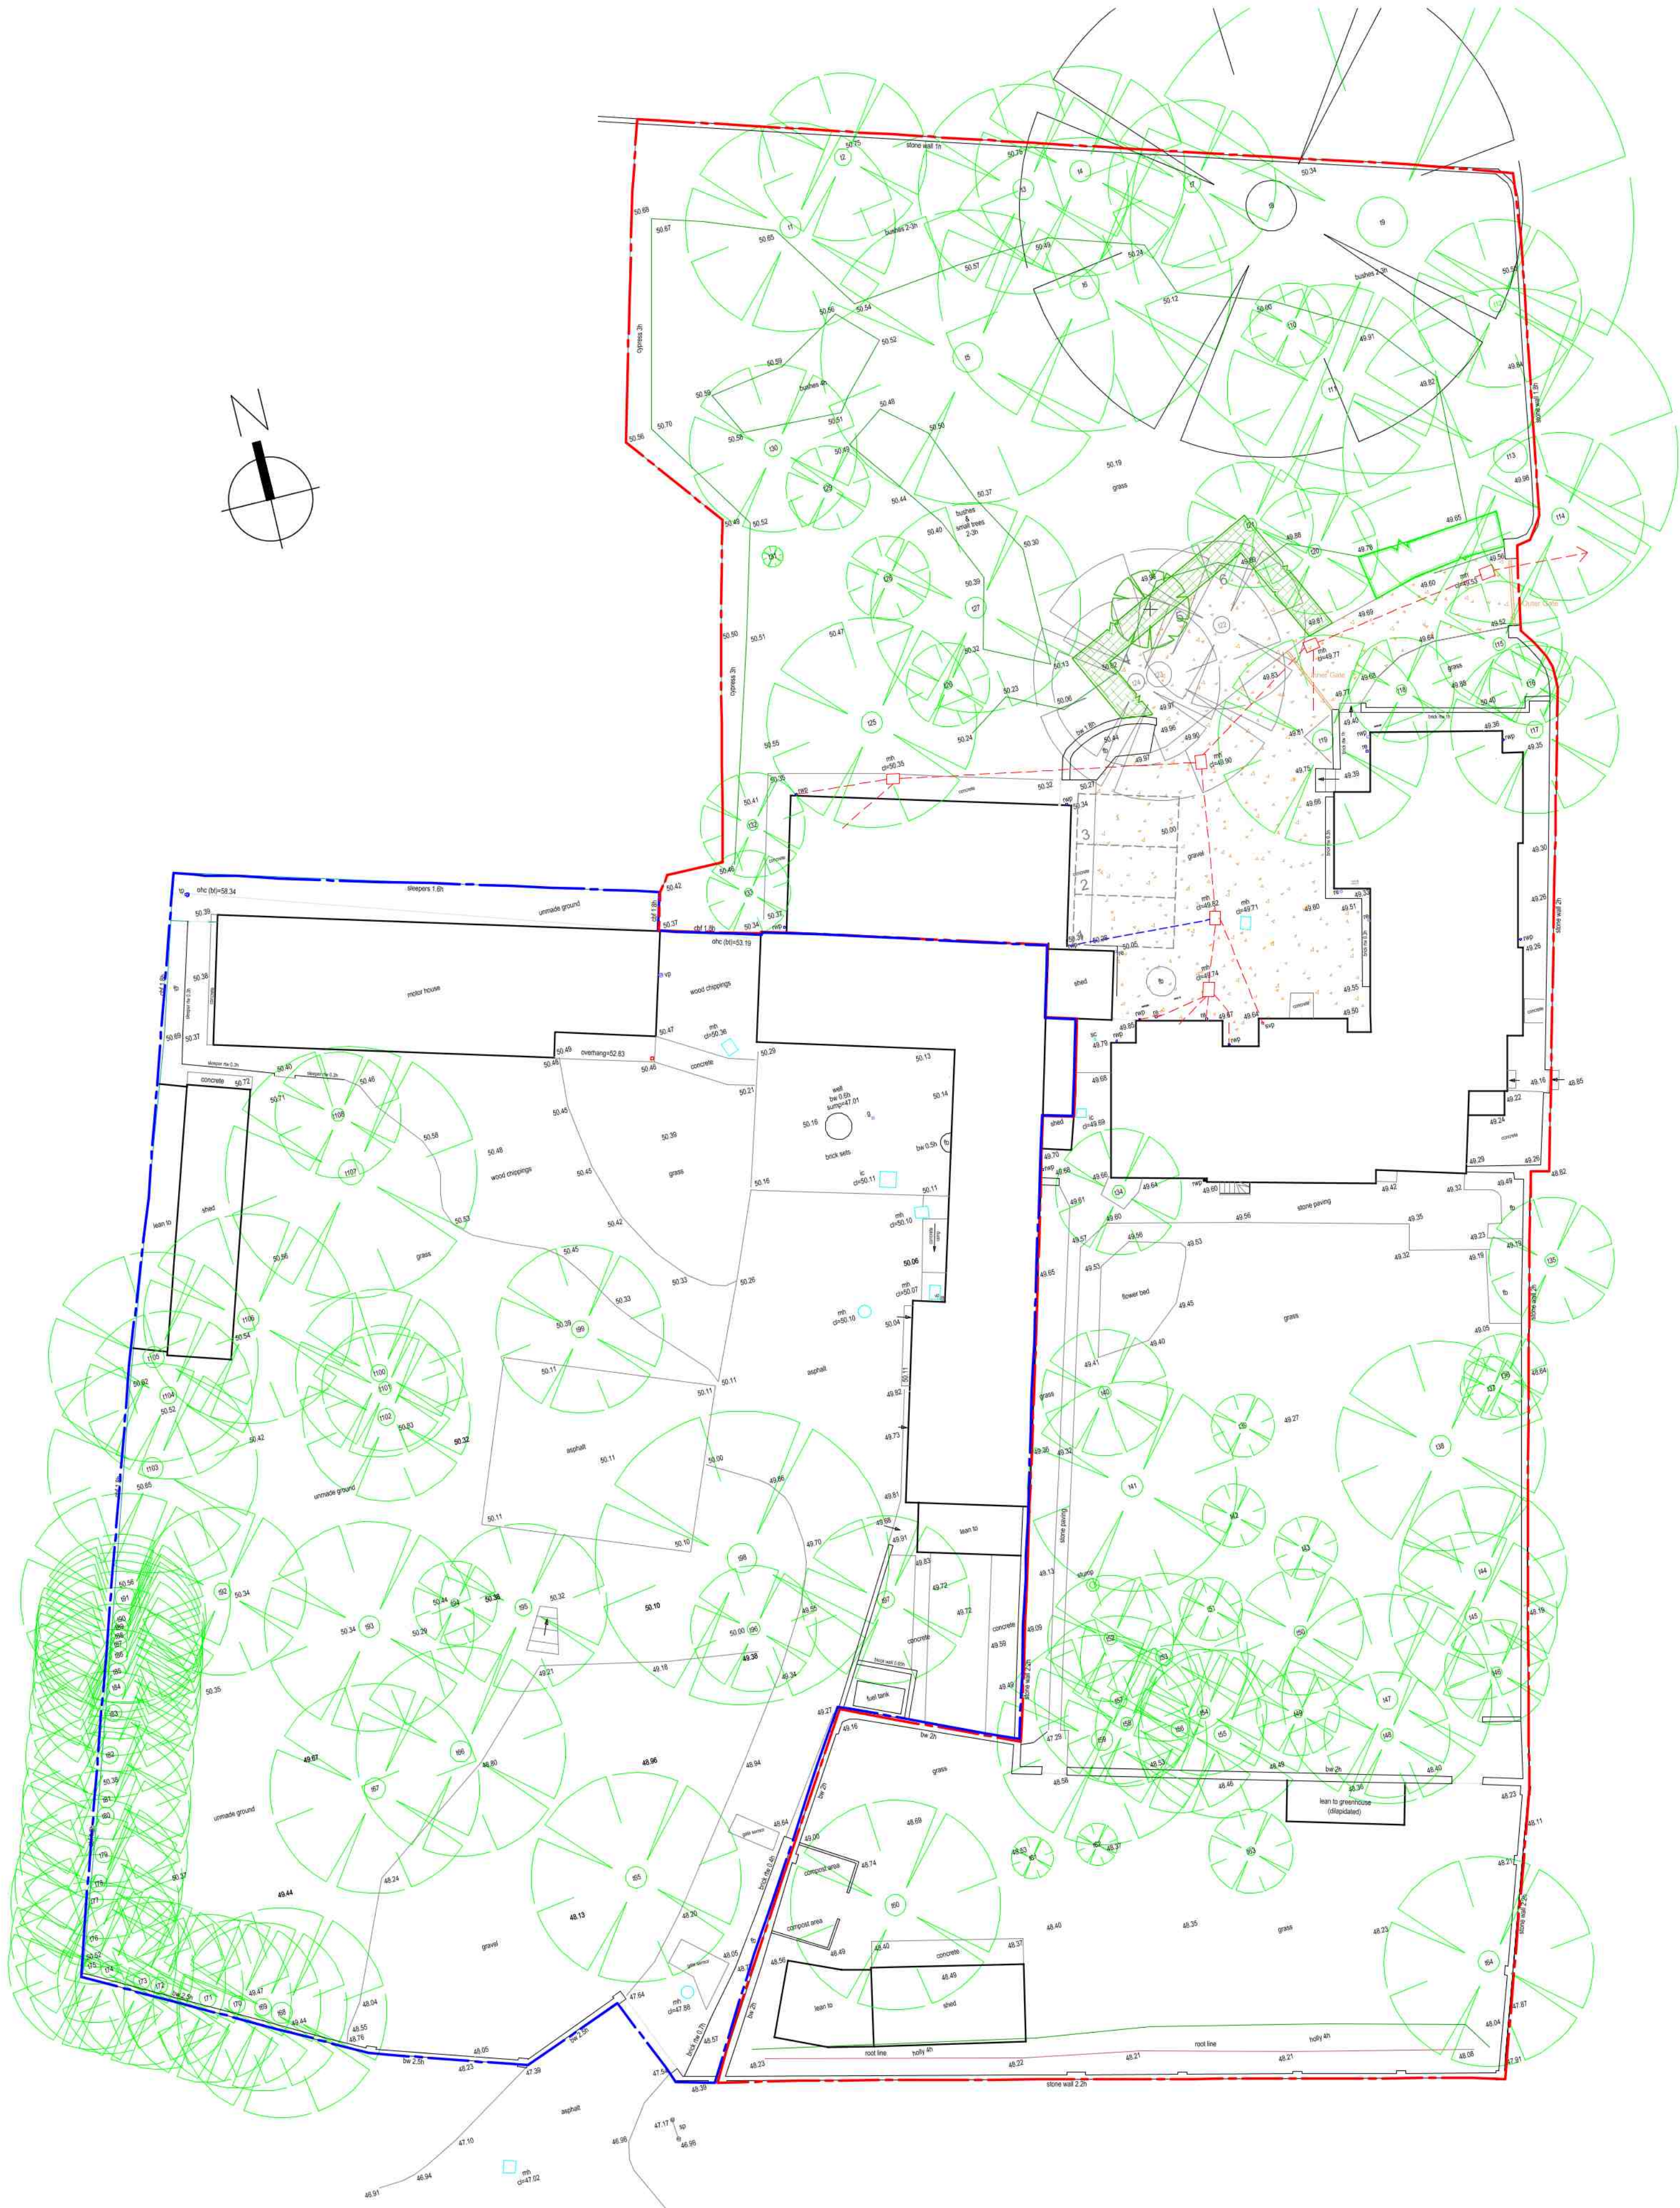

Site Plan 1:200

TREE SCHEDULE NO. SPECIES GIRTH / HEIGHT / SPREAD (M)		
T1	BEECH 1.1/5/5	T45 PRUNUS 3x0.6/5/4
T2	BEECH 2.9/4	T46 PRUNUS 0.5/5/2.5
T3	BEECH 1.1/13/5	T47 SILVER BIRCH 1.1/10/5
T4	BEECH 1.1/11/5	T48 SILVER BIRCH 0.6/10/3
T5	HORSE CHESTNUT 3.2/15/7	T49 PEAR 0.5/3/2
T6	BEECH 2/15/7	T50 SILVER BIRCH 0.5/8/3
T7	BEECH 1/12/4	T51 APPLE 0.5/2/1.5
T8	HOLM OAK 4/15/12	T52 SILVER BIRCH 0.5/8/3
T9	HOLM OAK 4/15/12	T53 SILVER BIRCH 0.8/10/4
T10	CYPRESS 0.4/3/2	T54 SILVER BIRCH 0.6/9/4
T11	COPPER BEECH 1.4/12/5	T55 SILVER BIRCH 0.8/9/4
T12	HOLM OAK 1.4/7/4	T56 SILVER BIRCH 0.7/10/4
T13	LIME 3.5/16/8	T57 SILVER BIRCH 0.6/9/3
T14	OAK 0.7/6/4	T58 SILVER BIRCH 0.8/11/5
T15	SILVER BIRCH 0.8/8/3	T59 HAZEL MB/6/5
T16	SILVER BIRCH 0.4/5/2	T60 HAZEL MB/2/1
T17	SILVER BIRCH 0.9/9/4	T61 APPLE 0.3/1/1
T18	SILVER BIRCH 0.6/7/2.5	T62 PLUM 0.8/4/2
T19	JUDAS 2X 0.8/7/5	T63 WALNUT 1.4/8/5
T20	SILVER BIRCH 0.6/8/3	T64 YEW 2.5/9/5
T21	STRAWBERRY 0.4/5/3	T65 YEW 2.2/11/5
T22	BEECH 0.6/3/4	T66 YEW 2.2/11/5
T23	SILVER BIRCH 1.3/11/6	T67 CYPRESS 2/12/5
T24	SILVER BIRCH 0.9/9/4	T68 CYPRESS 0.8/12/4
T25	OAK 0.8/7/5	T69 - T90 CYPRESS 2X 1 1X 0.6/9/5
T26	APPLE 0.7/3/2	T91 PRUNUS 2X 0.4/5/4
T27	OAK 0.7/7/5	T92 LAUREL 4X 0.5/6/5
T28	APPLE 0.6/3/2	T93 HOLLY 1.1/4/2 (POLLARDED)
T29	APPLE 0.4/3/2	T94 HOLLY 2X 0.6/6/4
T30	OAK 0.7/6/4	T95 HOLLY 0.6/6/3
T31	APPLE 0.4/2/0.5	T96 MAGNOLIA 2X 0.5/5/4
T32	PRUNUS 1X0.6 1X0.4/6/2.5	T97 LIME 2X 2.5/17/7
T33	YEW 0.5/5/2	T98 EUCALYPTUS 0.9/8/4
T34	FIG 1.5/4/3	T99 LAUREL 0.5/6/4
T35	CYPRESS 1/9/3	T100 HAWTHORN 0.6/5/3
T36	PRUNUS 2X 0.4/3/2	T101 HAWTHORN 2X 0.7/5/4
T37	PRUNUS MB/2/1.5	T102 PRUNUS 2X 1 1X 0.6/9/5
T38	SILVER BIRCH 0.8/6/5	T103 PRUNUS 1X 0.7 1X 0.5/12/4
T39	APPLE 0.5/2/1.5	T104 PRUNUS 2X 1 2X 0.5/11/5
T40	CYPRESS 1.2/8/3	T105 PRUNUS 2X 1.6/12/5
T41	SILVER BIRCH 0.8/6/5	T106 PRUNUS 2.5/12/6
T42	APPLE 0.5/2/1.5	T107 HOLLY 0.9/4/3 (POLLARDED)
T43	APPLE 0.7/3/1.5	
T44	PRUNUS 2x0.6/7/4	

Notes:

Red line indicates outline of application site 'Paddocks'.

Blue line indicates adjoining property 'The Coach House' also under the ownership of the applicant.

Key:

Existing Residential Dwelling

Existing & Proposed Hard Surfacing

Existing Tree Specimens

Proposed Tree Specimen

Existing Hedgerows

Proposed Hedgerow

Revisions:

This drawing is the property of Fuller Associates and is not to be copied reproduced, retained or disclosed to any unauthorised person either wholly or in part without prior consent. Do not scale from this drawing except for Planning purposes. Use all figured dimensions only. All figured dimensions to be checked on site. prior to construction. All discrepancies, errors and omissions to be reported to Fuller Associates prior to construction. Layout and dimensions existing building to be checked on site.

Chartered Surveyors • Architectural Design

FULLER ASSOCIATES

10-11 The Parade, Willowhayne Crescent,
East Preston, West Sussex BN16 1NS

tel: 01903 774754

email: architectural@fuller-associates.co.uk
www.fuller-associates.co.uk

Job Title

The Paddocks, Days Lane, Fontwell

Client

Amicus Community

Drawing Name

Site Plan - Proposed

Drawing Status

Planning

Drawn by AP Date Apr 21

Checked by DF Date Apr 21

Drawing Scale

1:200 at A1

Drawing No Status Revision

203095/ 07

