


North elev.


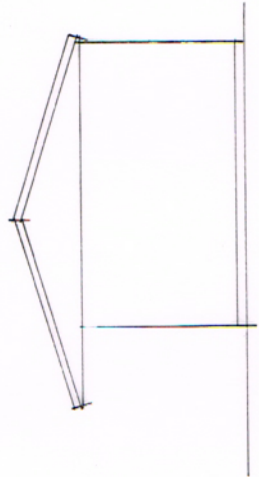


West elev.




East elev.



Scale 1:100 at A3

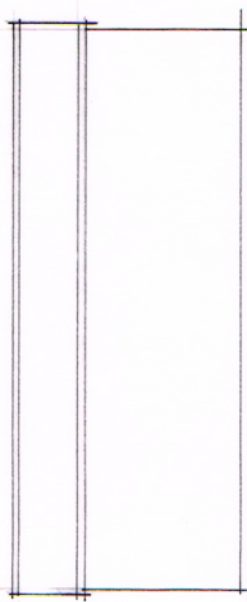 

South elev.

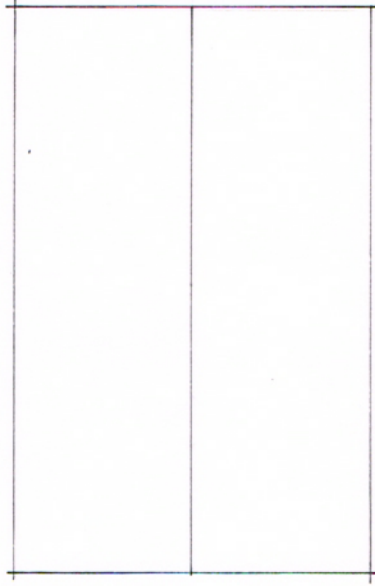

Roof plan

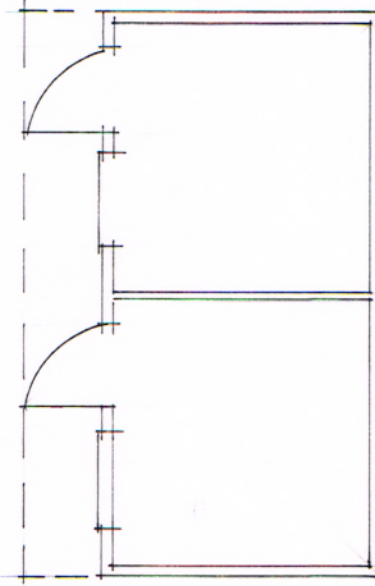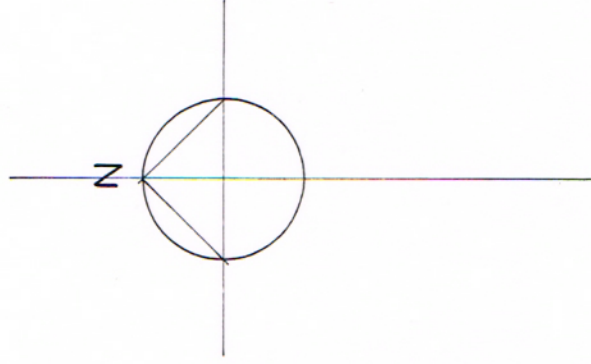

Floor plan

RJCA Chartered Architects

The White House, 2 Lavant Road

Chichester, West Sussex PO19 5RQ

Tel: 01243 779600

Mobile: 07973435493

Email: rjcatkinson@btinternet.com

Project Name: The Barn, Aldingbourne

Drawing: Existing stables (1:100@A3)

To be demolished (see block plan)

Drawing Number: 2013/29/04