

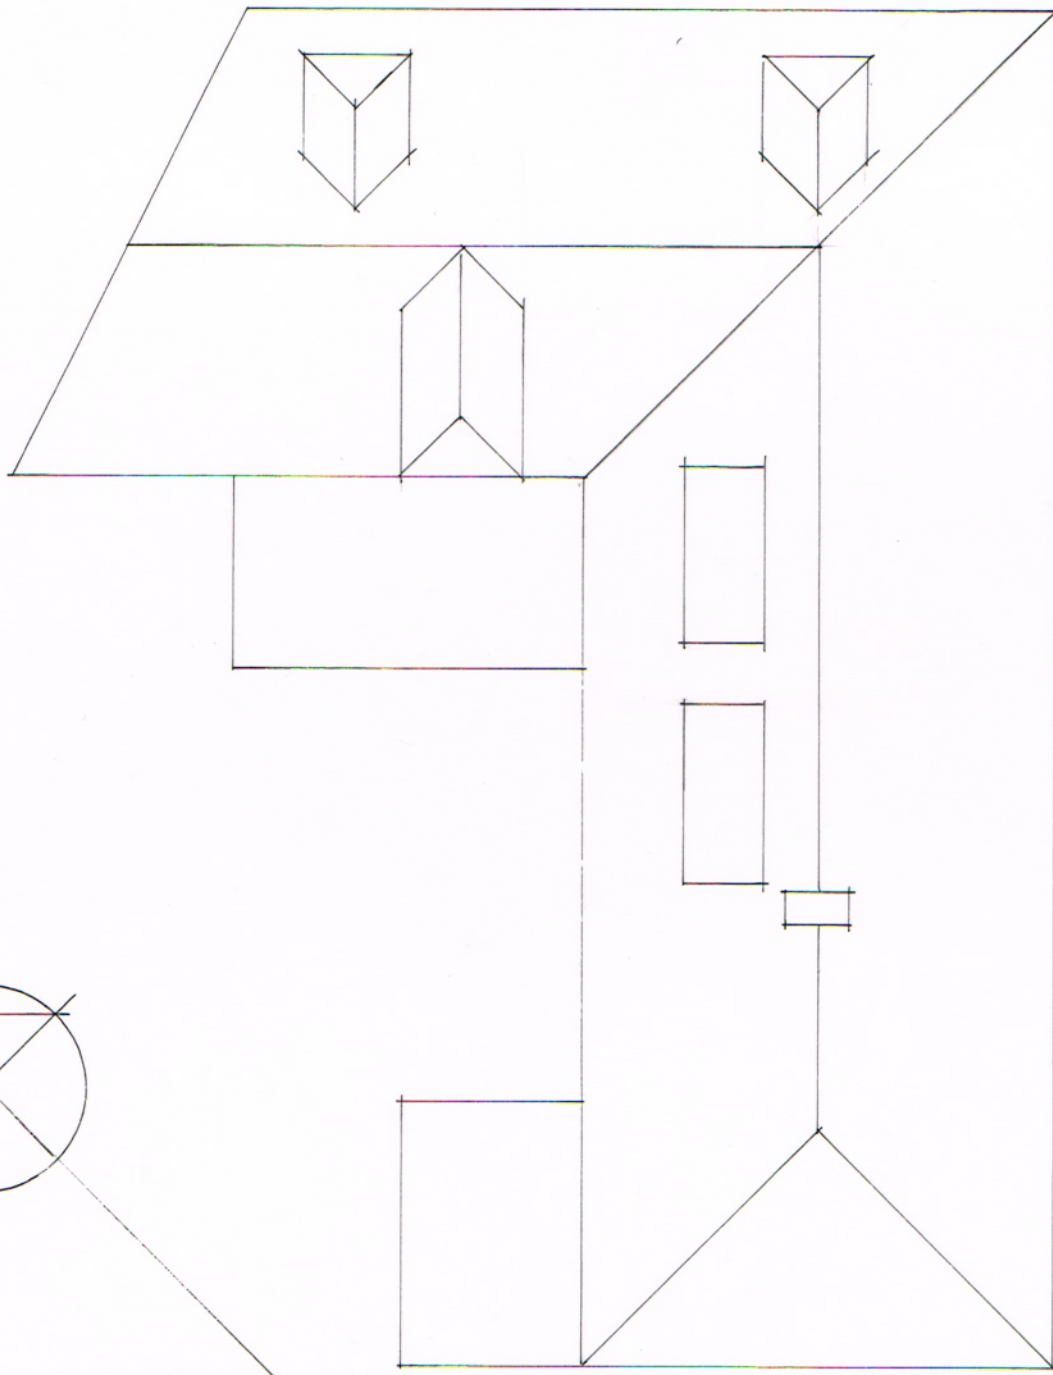


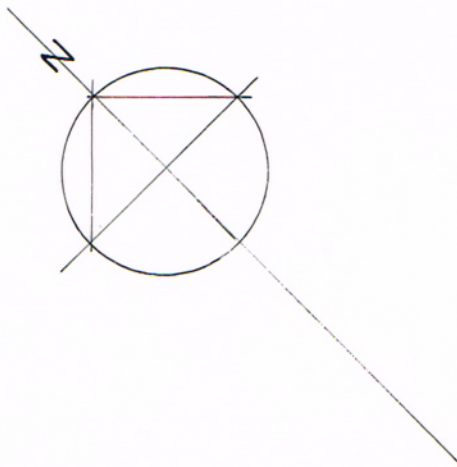

Roof plan

Scale 1:100 at A3

 

RJCA Chartered Architects

The White House, 2 Lavant Road
Chichester, West Sussex PO19 5RQ

Tel: 01243 779600

Mobile: 07973435493

Email: rjcatkinson@btinternet.com

Project Name: The Barn, Aldingbourne

Drawing: Existing barn roof plan (1:100@A3)

Drawing Number: 2013/29/05