

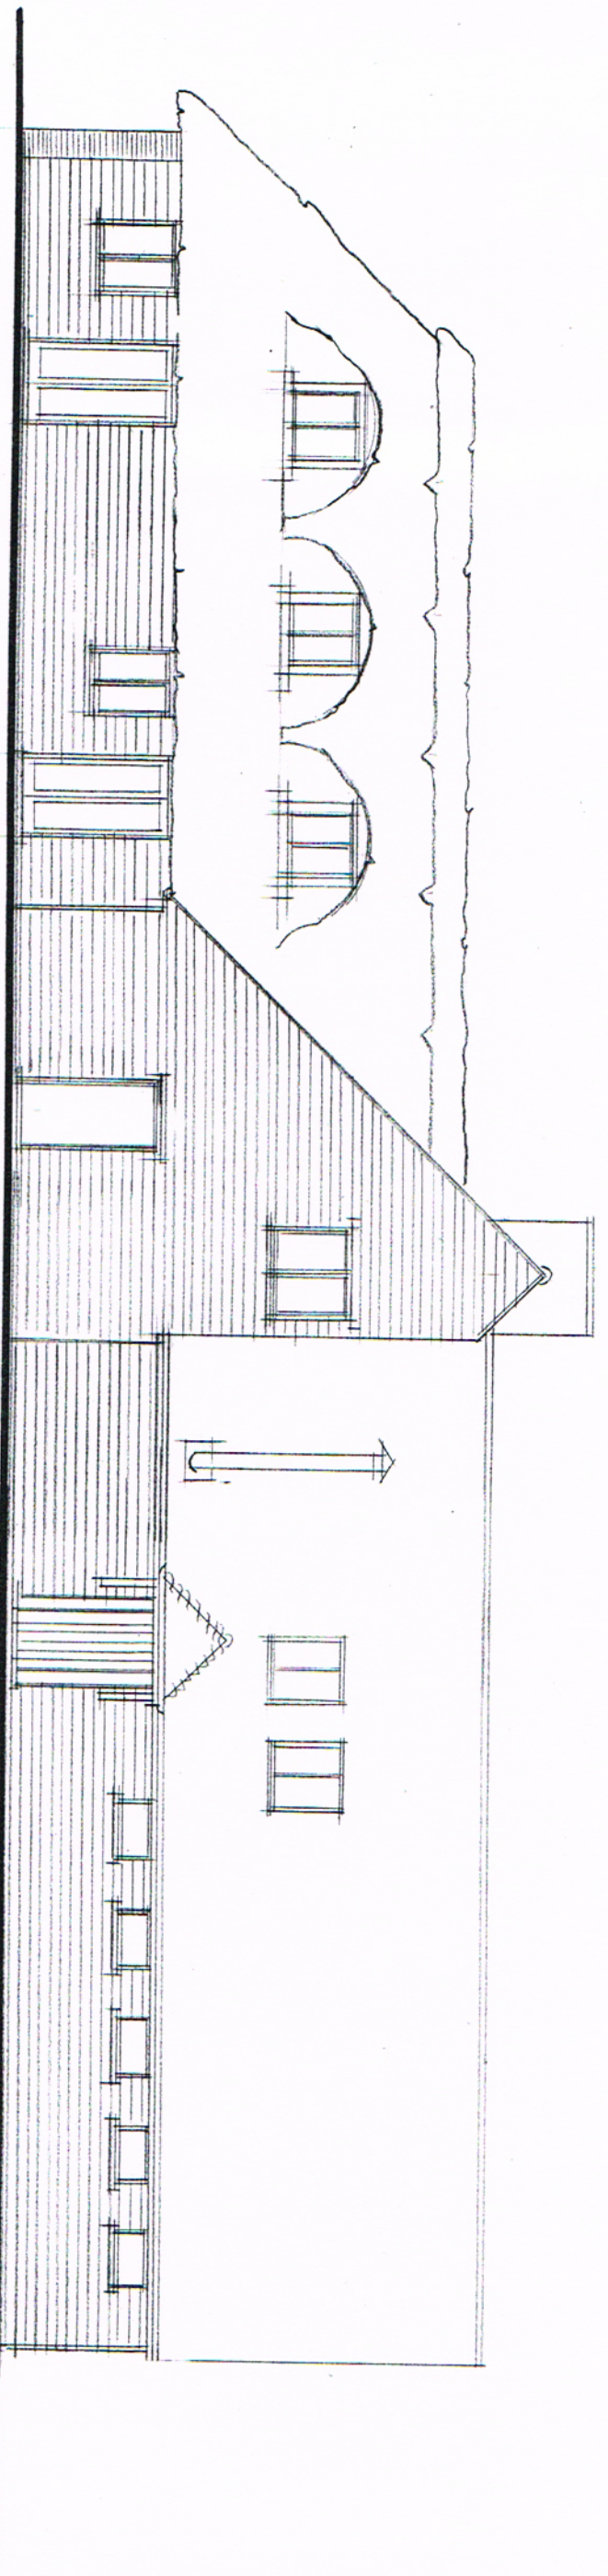


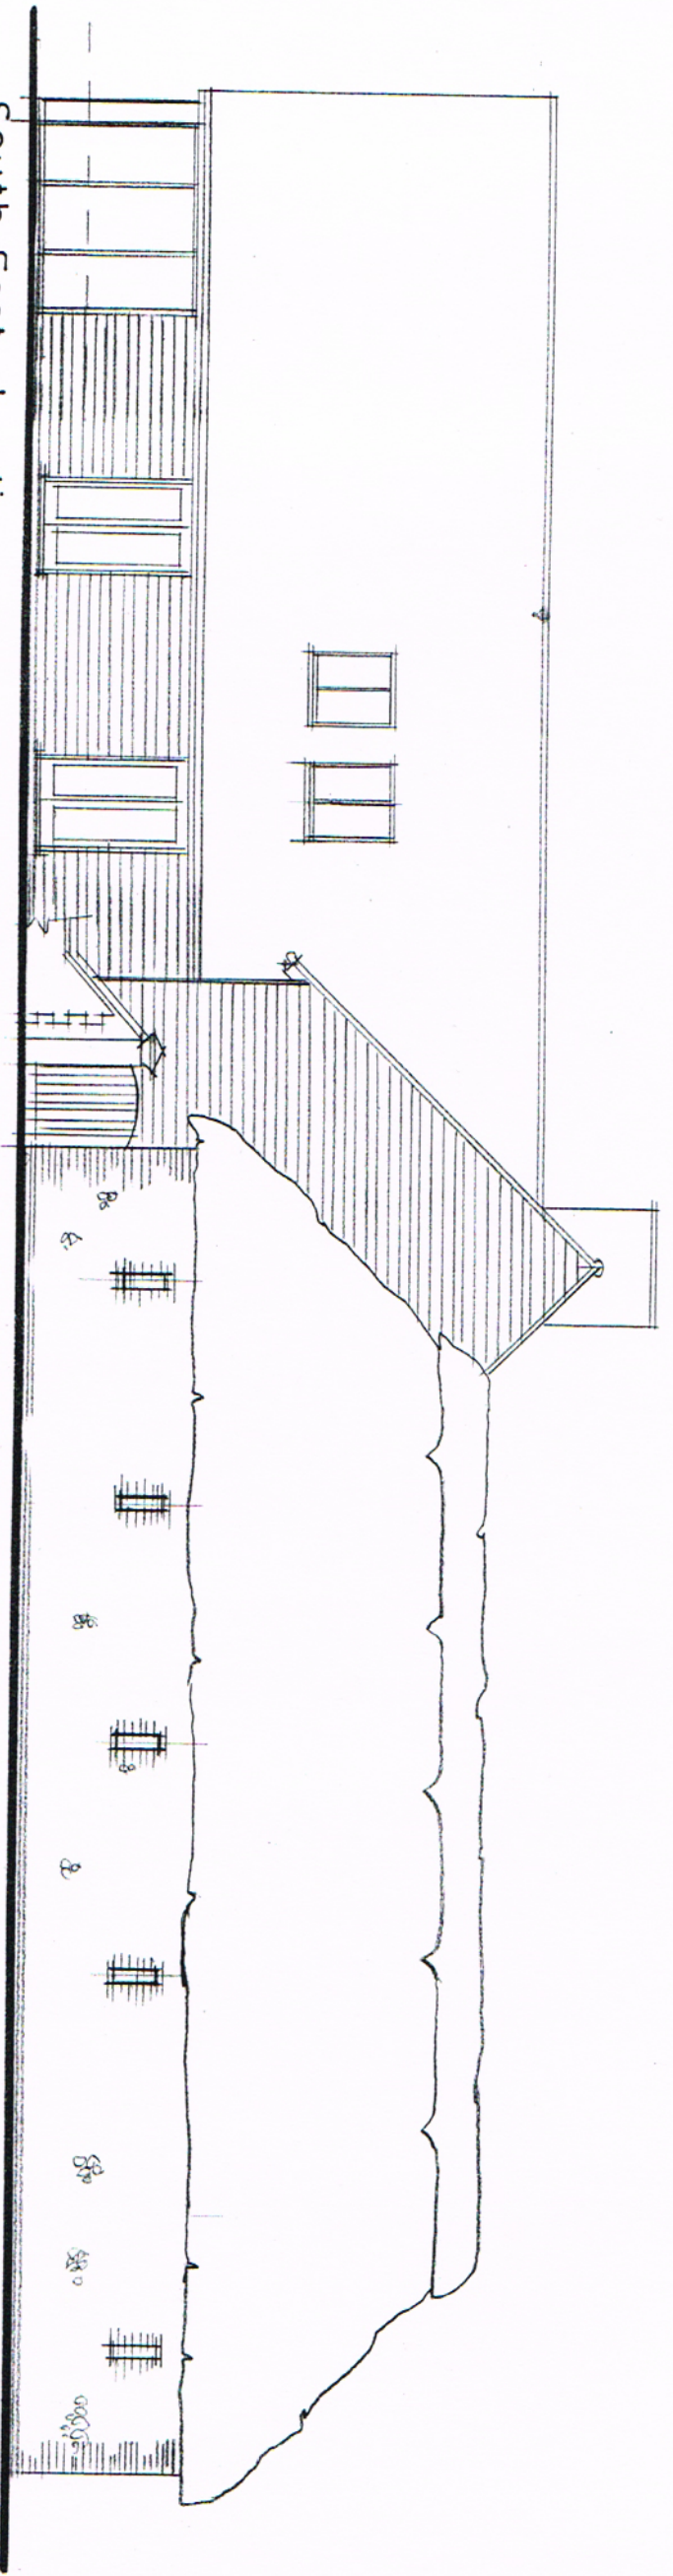

North West elevation

Scale 1:100 at A3

 

South East elevation

RJCA Chartered Architects

The White House, 2 Lavant Road
 Chichester, West Sussex PO19 5RQ
 Tel: 01243 779600
 Mobile: 07973435493
 Email: rjcatkinson@btinternet.com

Project Name: The Barn, Aldingbourne

Drawing: Proposed NW & SE elevations (1:100@A3)

Drawing Number: 2013/29/12

Rev.