



Schedule of external materials:


- Roof:** Shall be finished with plain clay tiles & bonnet hip tiles.
- Walls:** Shall be finished with Oak feather edged boarding over facing brick plinth.
- Joinery:** Building main frame formed using green Oak.
Garage doors in Oak with black iron strap hinges.

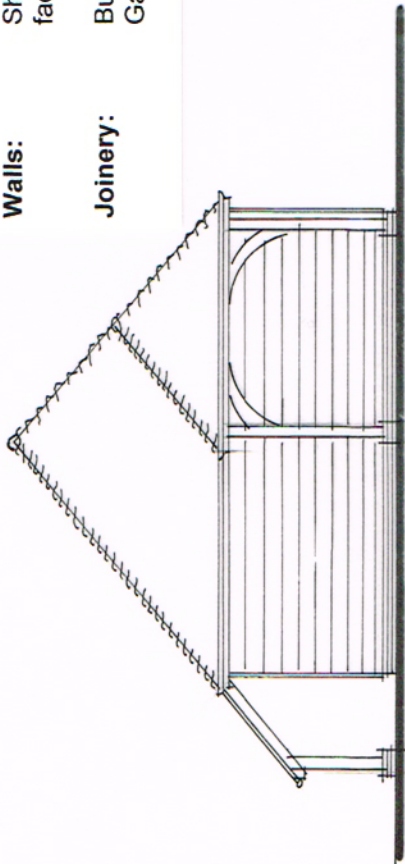


West elevation

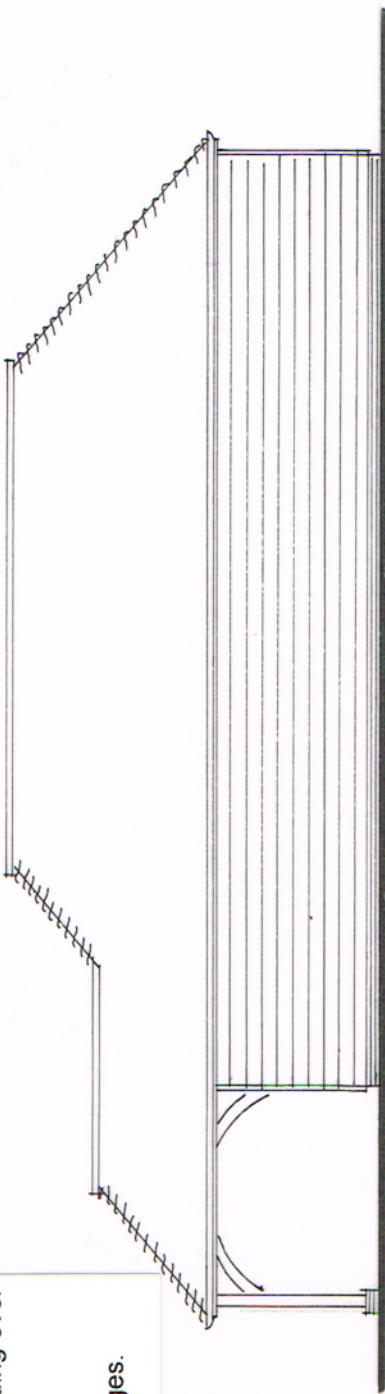


South elevation

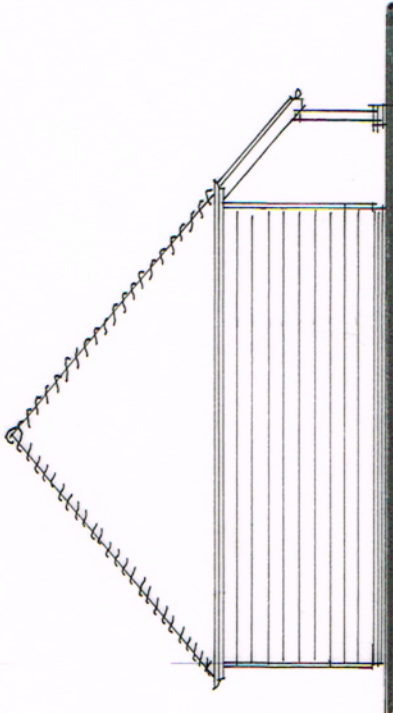

East elevation



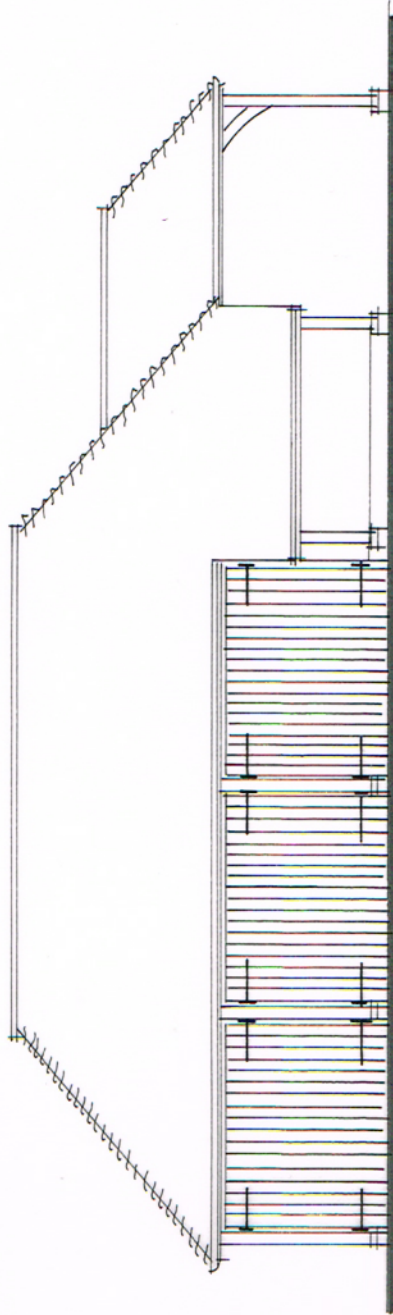


North elevation

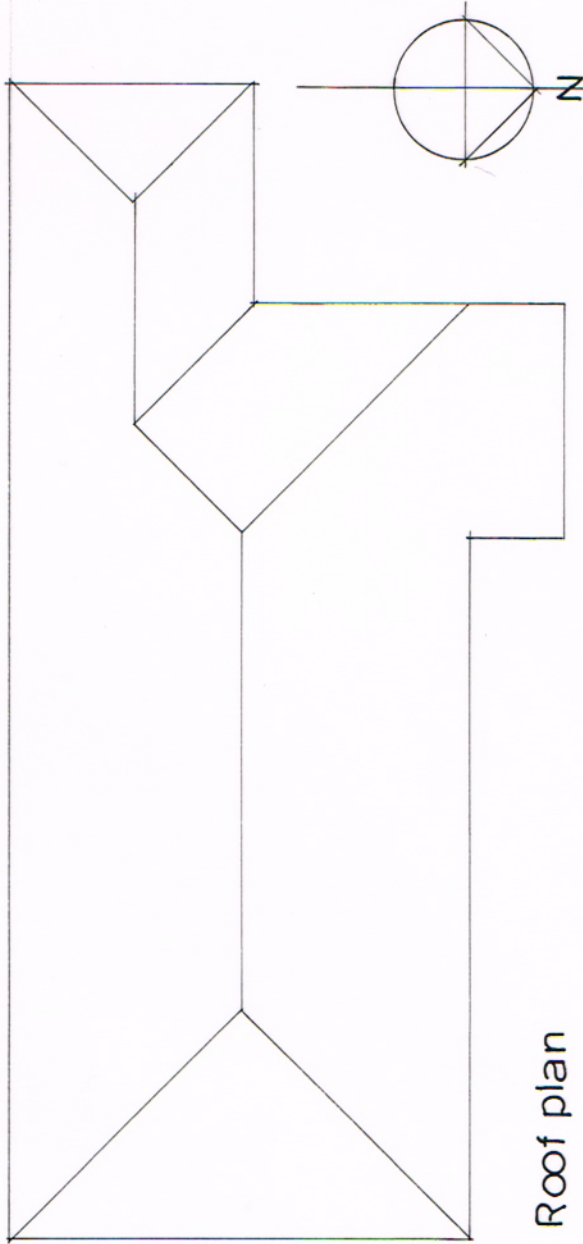

Roof plan

Scale 1:100 at A3

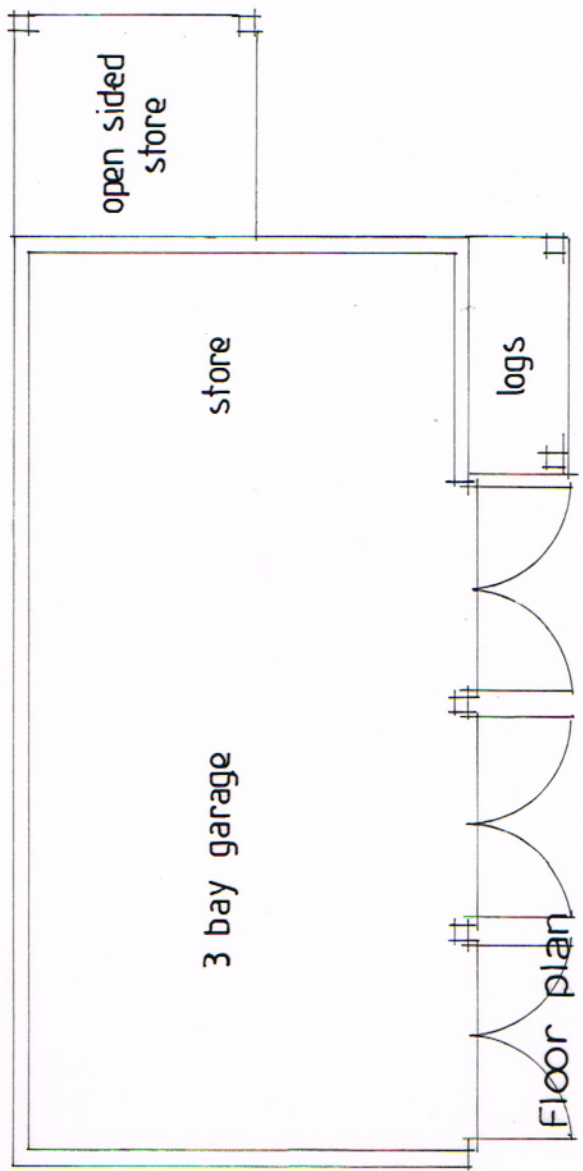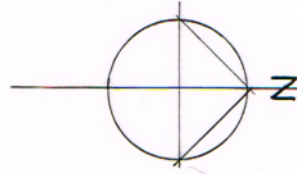 

RJCA Chartered Architects

The White House, 2 Lavant Road
Chichester, West Sussex PO19 5RQ

Tel: 01243 779600

Mobile: 07973435493

Email: rjcatkinson@btinternet.com

Project Name: The Barn, Aldingbourne

Drawing: Proposed garage building (1:100@A3)

Drawing Number: 2013/29/13

Rev.