


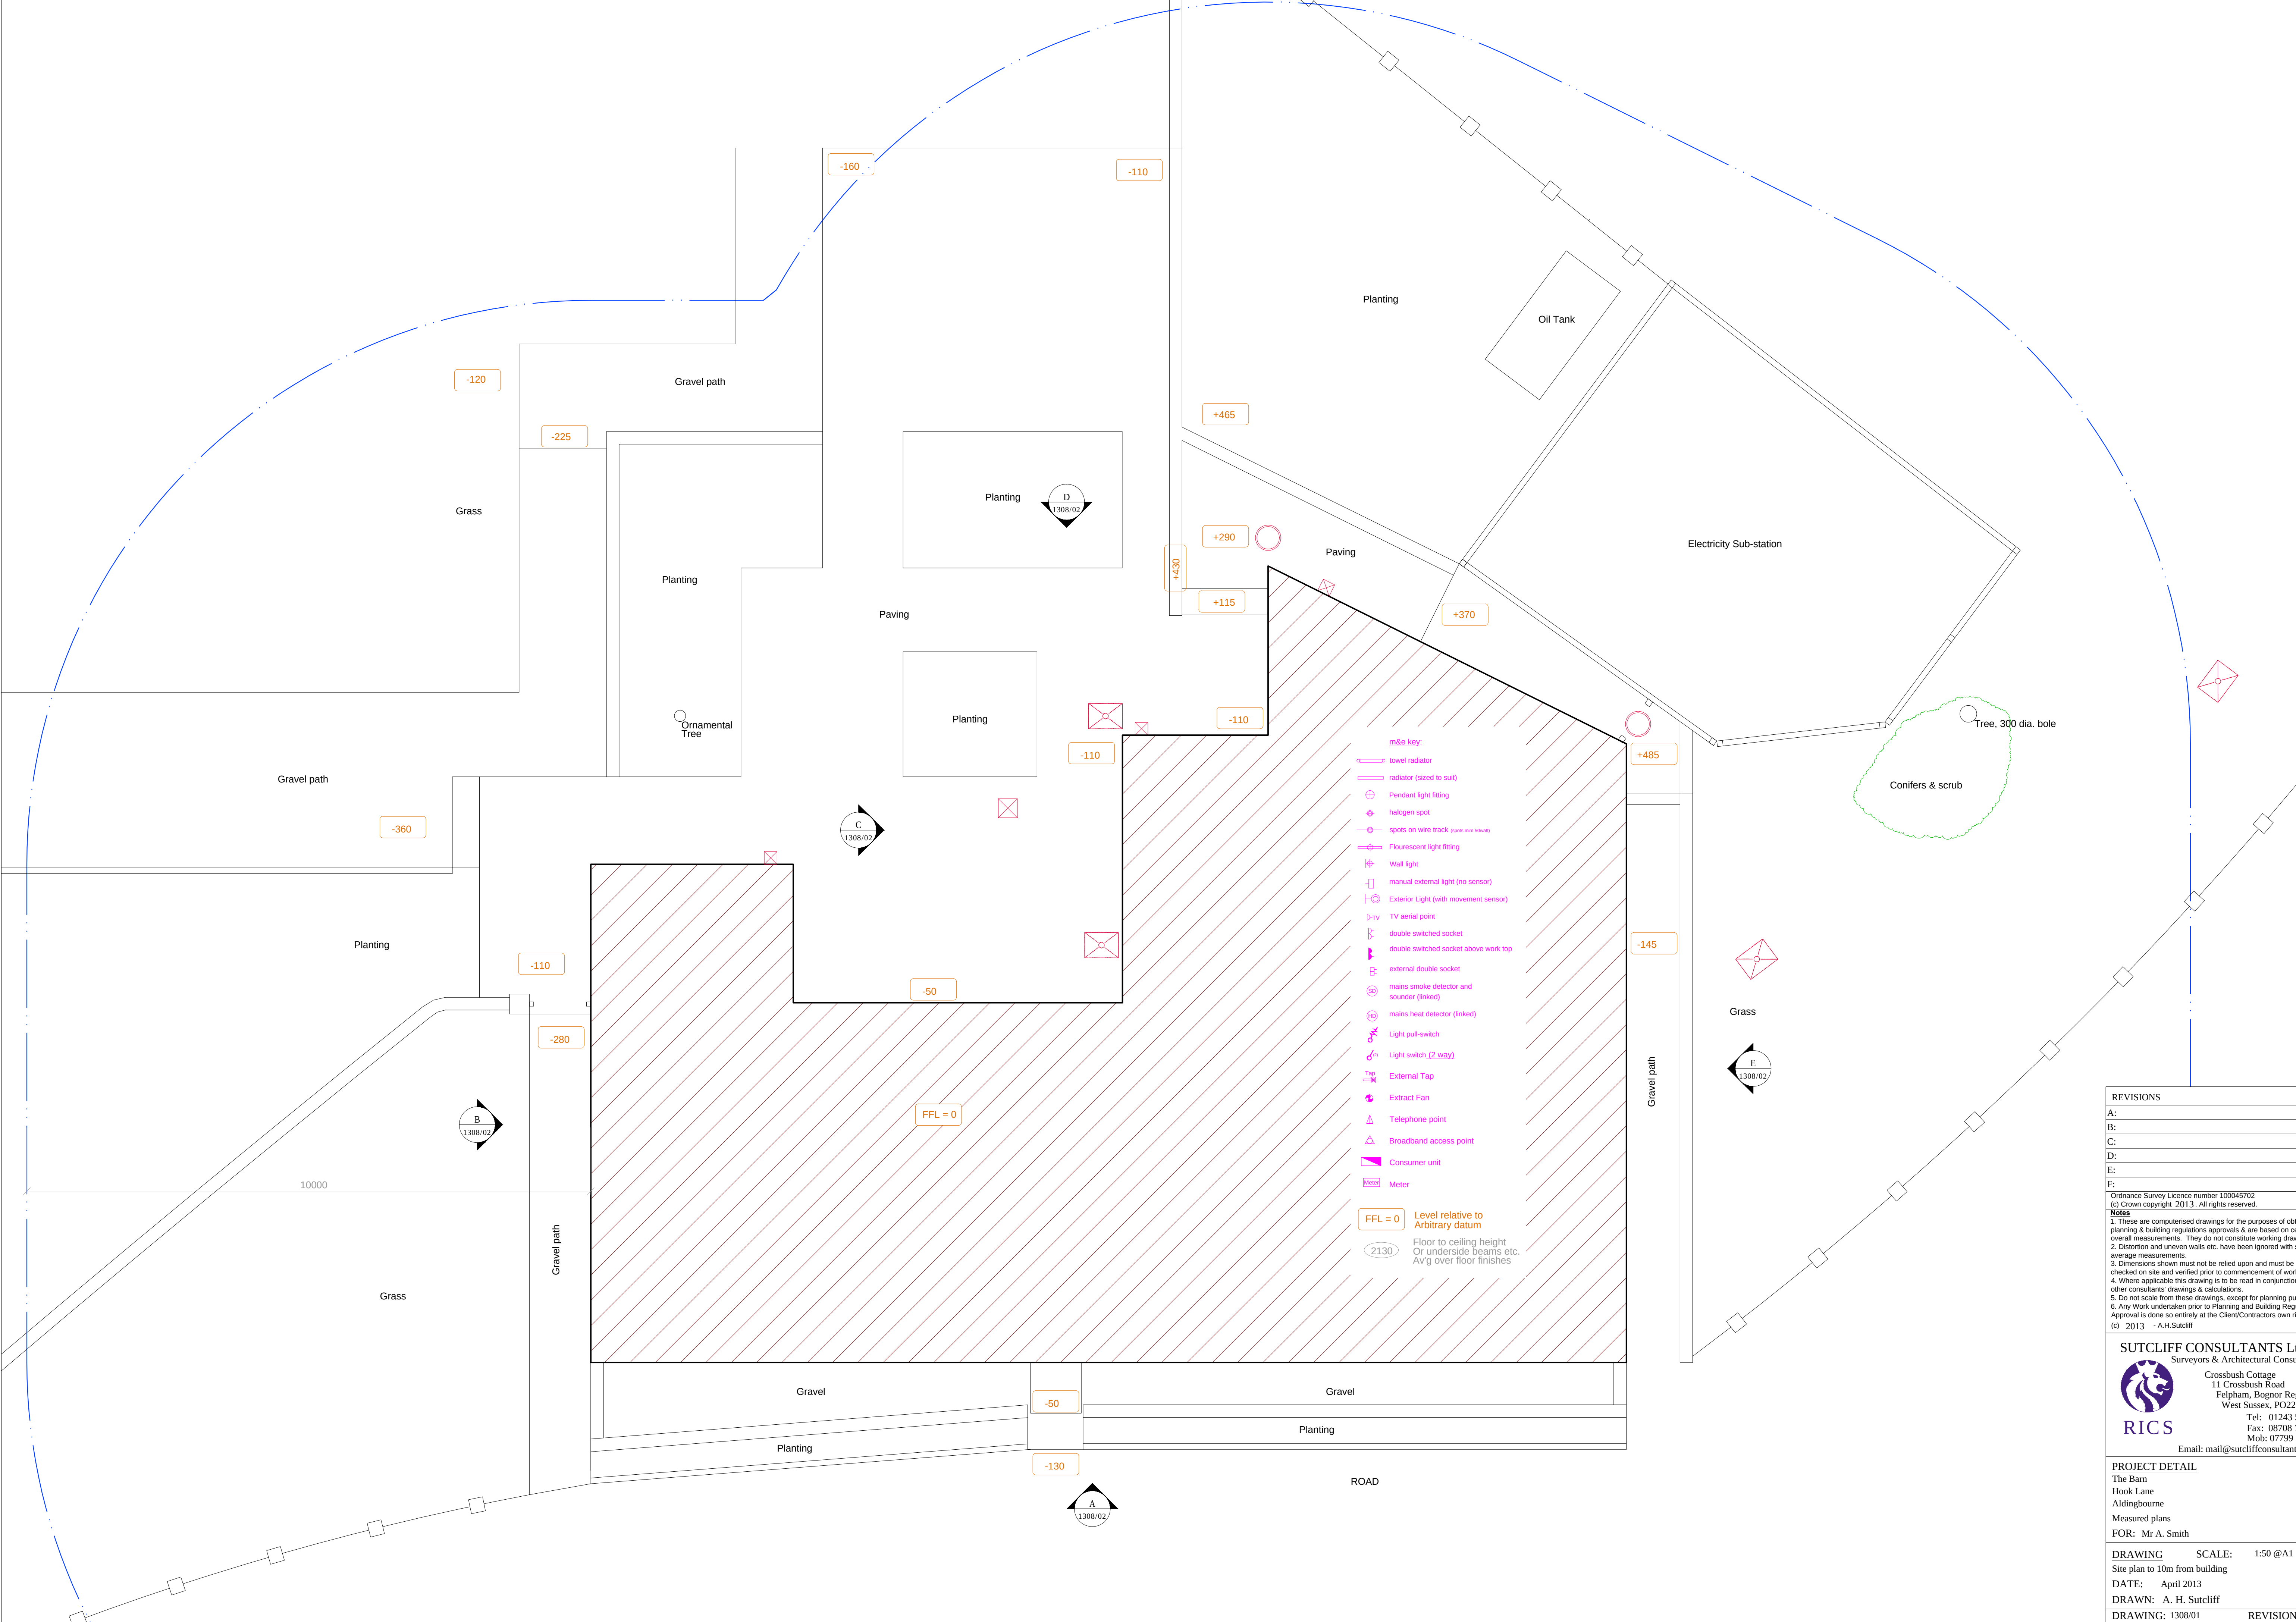

REVISIONS

A:

B:

C:

D:

E:

F:

Ordnance Survey Licence number 100045702

(c) Crown copyright. 2013. All rights reserved.

Notes

1. These are computerised drawings for the purposes of obtain planning & building regulations approvals & are based on cert overall measurements. They do not constitute working drawin

2. Distortion and uneven walls etc. have been ignored with so average measurements.

3. Dimensions shown must not be relied upon and must be checked on site and verified prior to commencement of work.

4. Where applicable this drawing is to be read in conjunction v other consultants' drawings & calculations.

5. Do not scale from these drawings, except for planning purp

6. Any Work undertaken prior to Planning and Building Regula Approval is done so entirely at the Client/Contractors own risk

(c) 2013 - A.H Sutcliff

SUTCLIFF CONSULTANTS Ltd

Surveyors & Architectural Consult



RICS

West Sussex, PO22 7

Tel: 01243 58

Fax: 08708 79

Mob: 07799 35

Email: mail@sutcliffconsultants.

PROJECT DETAIL

The Barn

Hook Lane

Aldingbourne

Measured plans

FOR: Mr A. Smith

DRAWING

SCALE:

1:50 @A1

Site plan to 10m from building






DATE: April 2013

DRAWN: A. H. Sutcliff

DRAWING: 1308/01

REVISION:

APRIL 2013 COUNCIL LANDSH

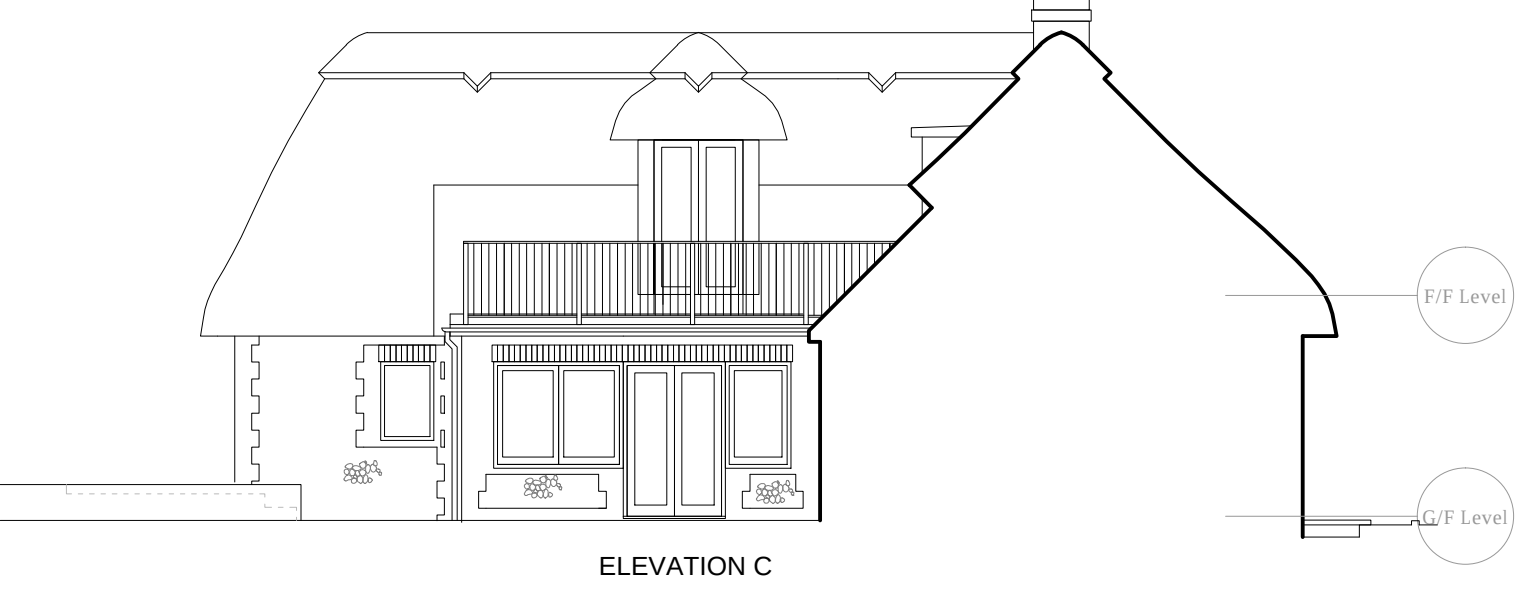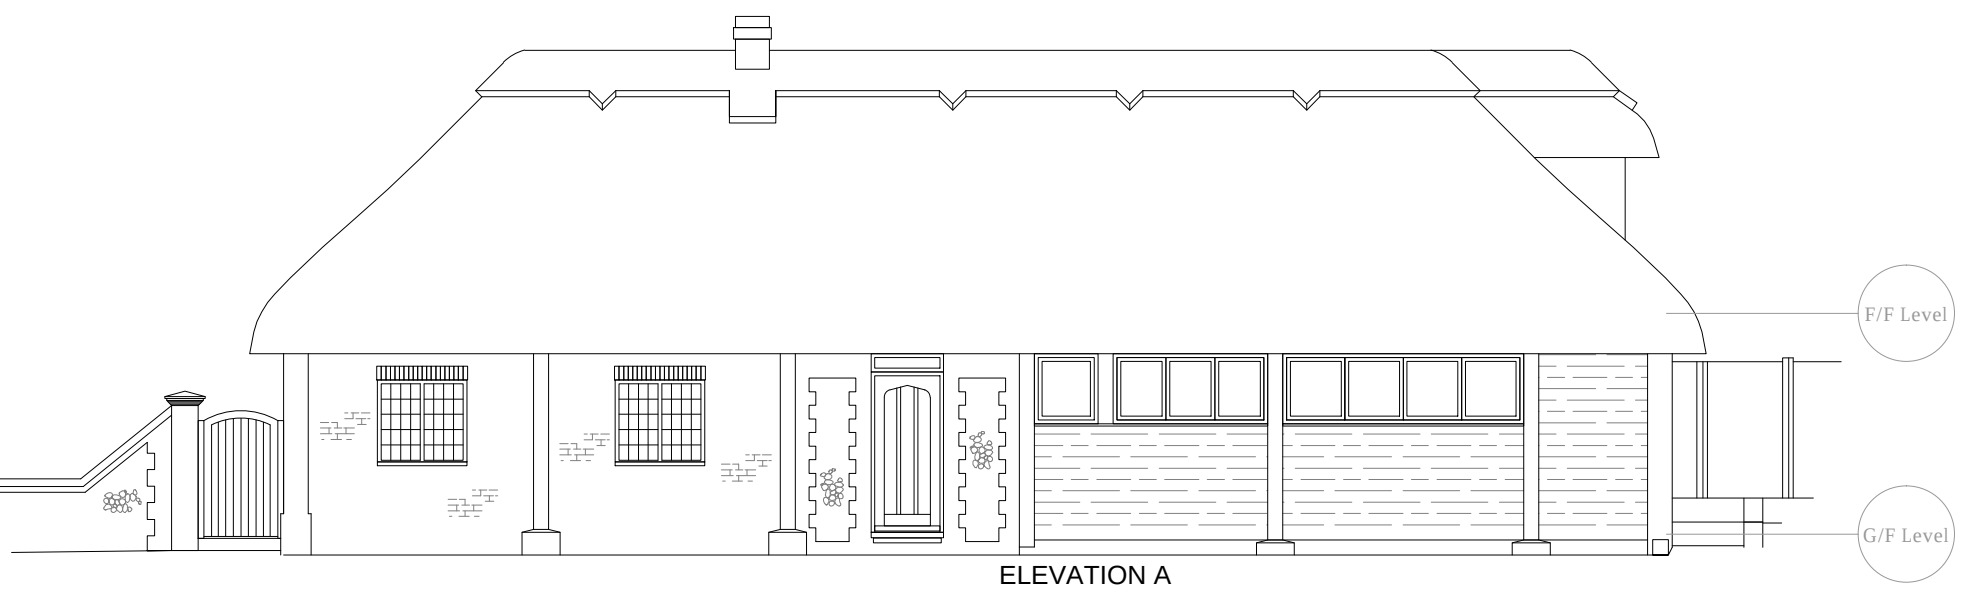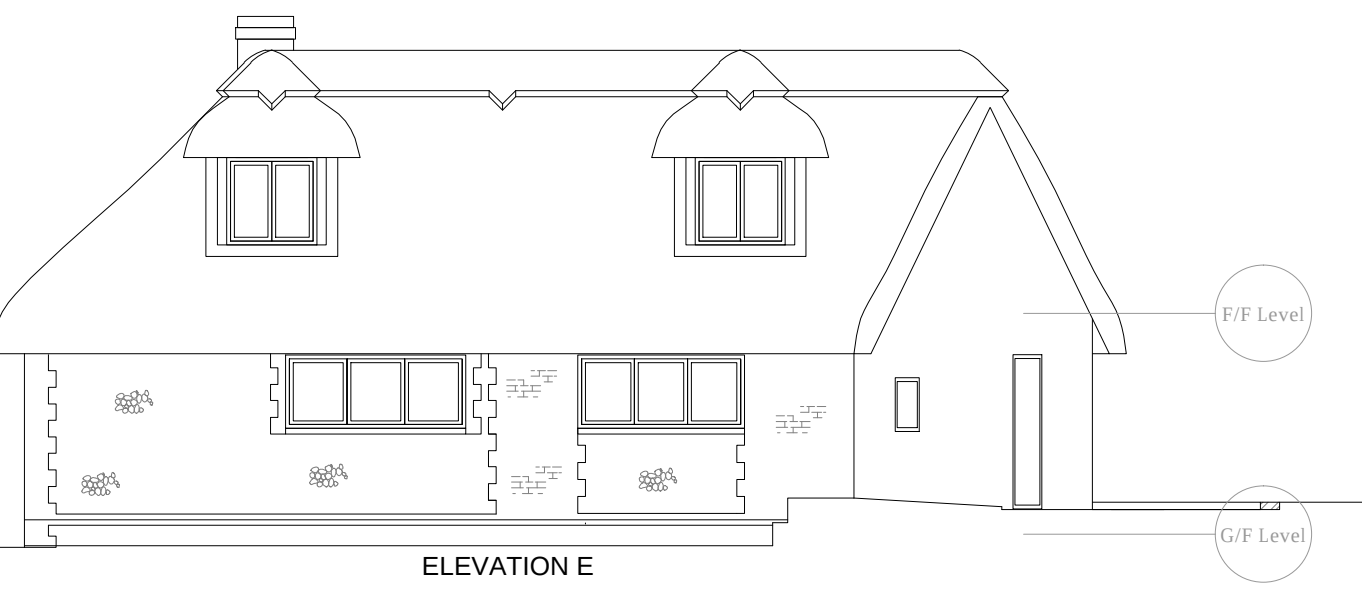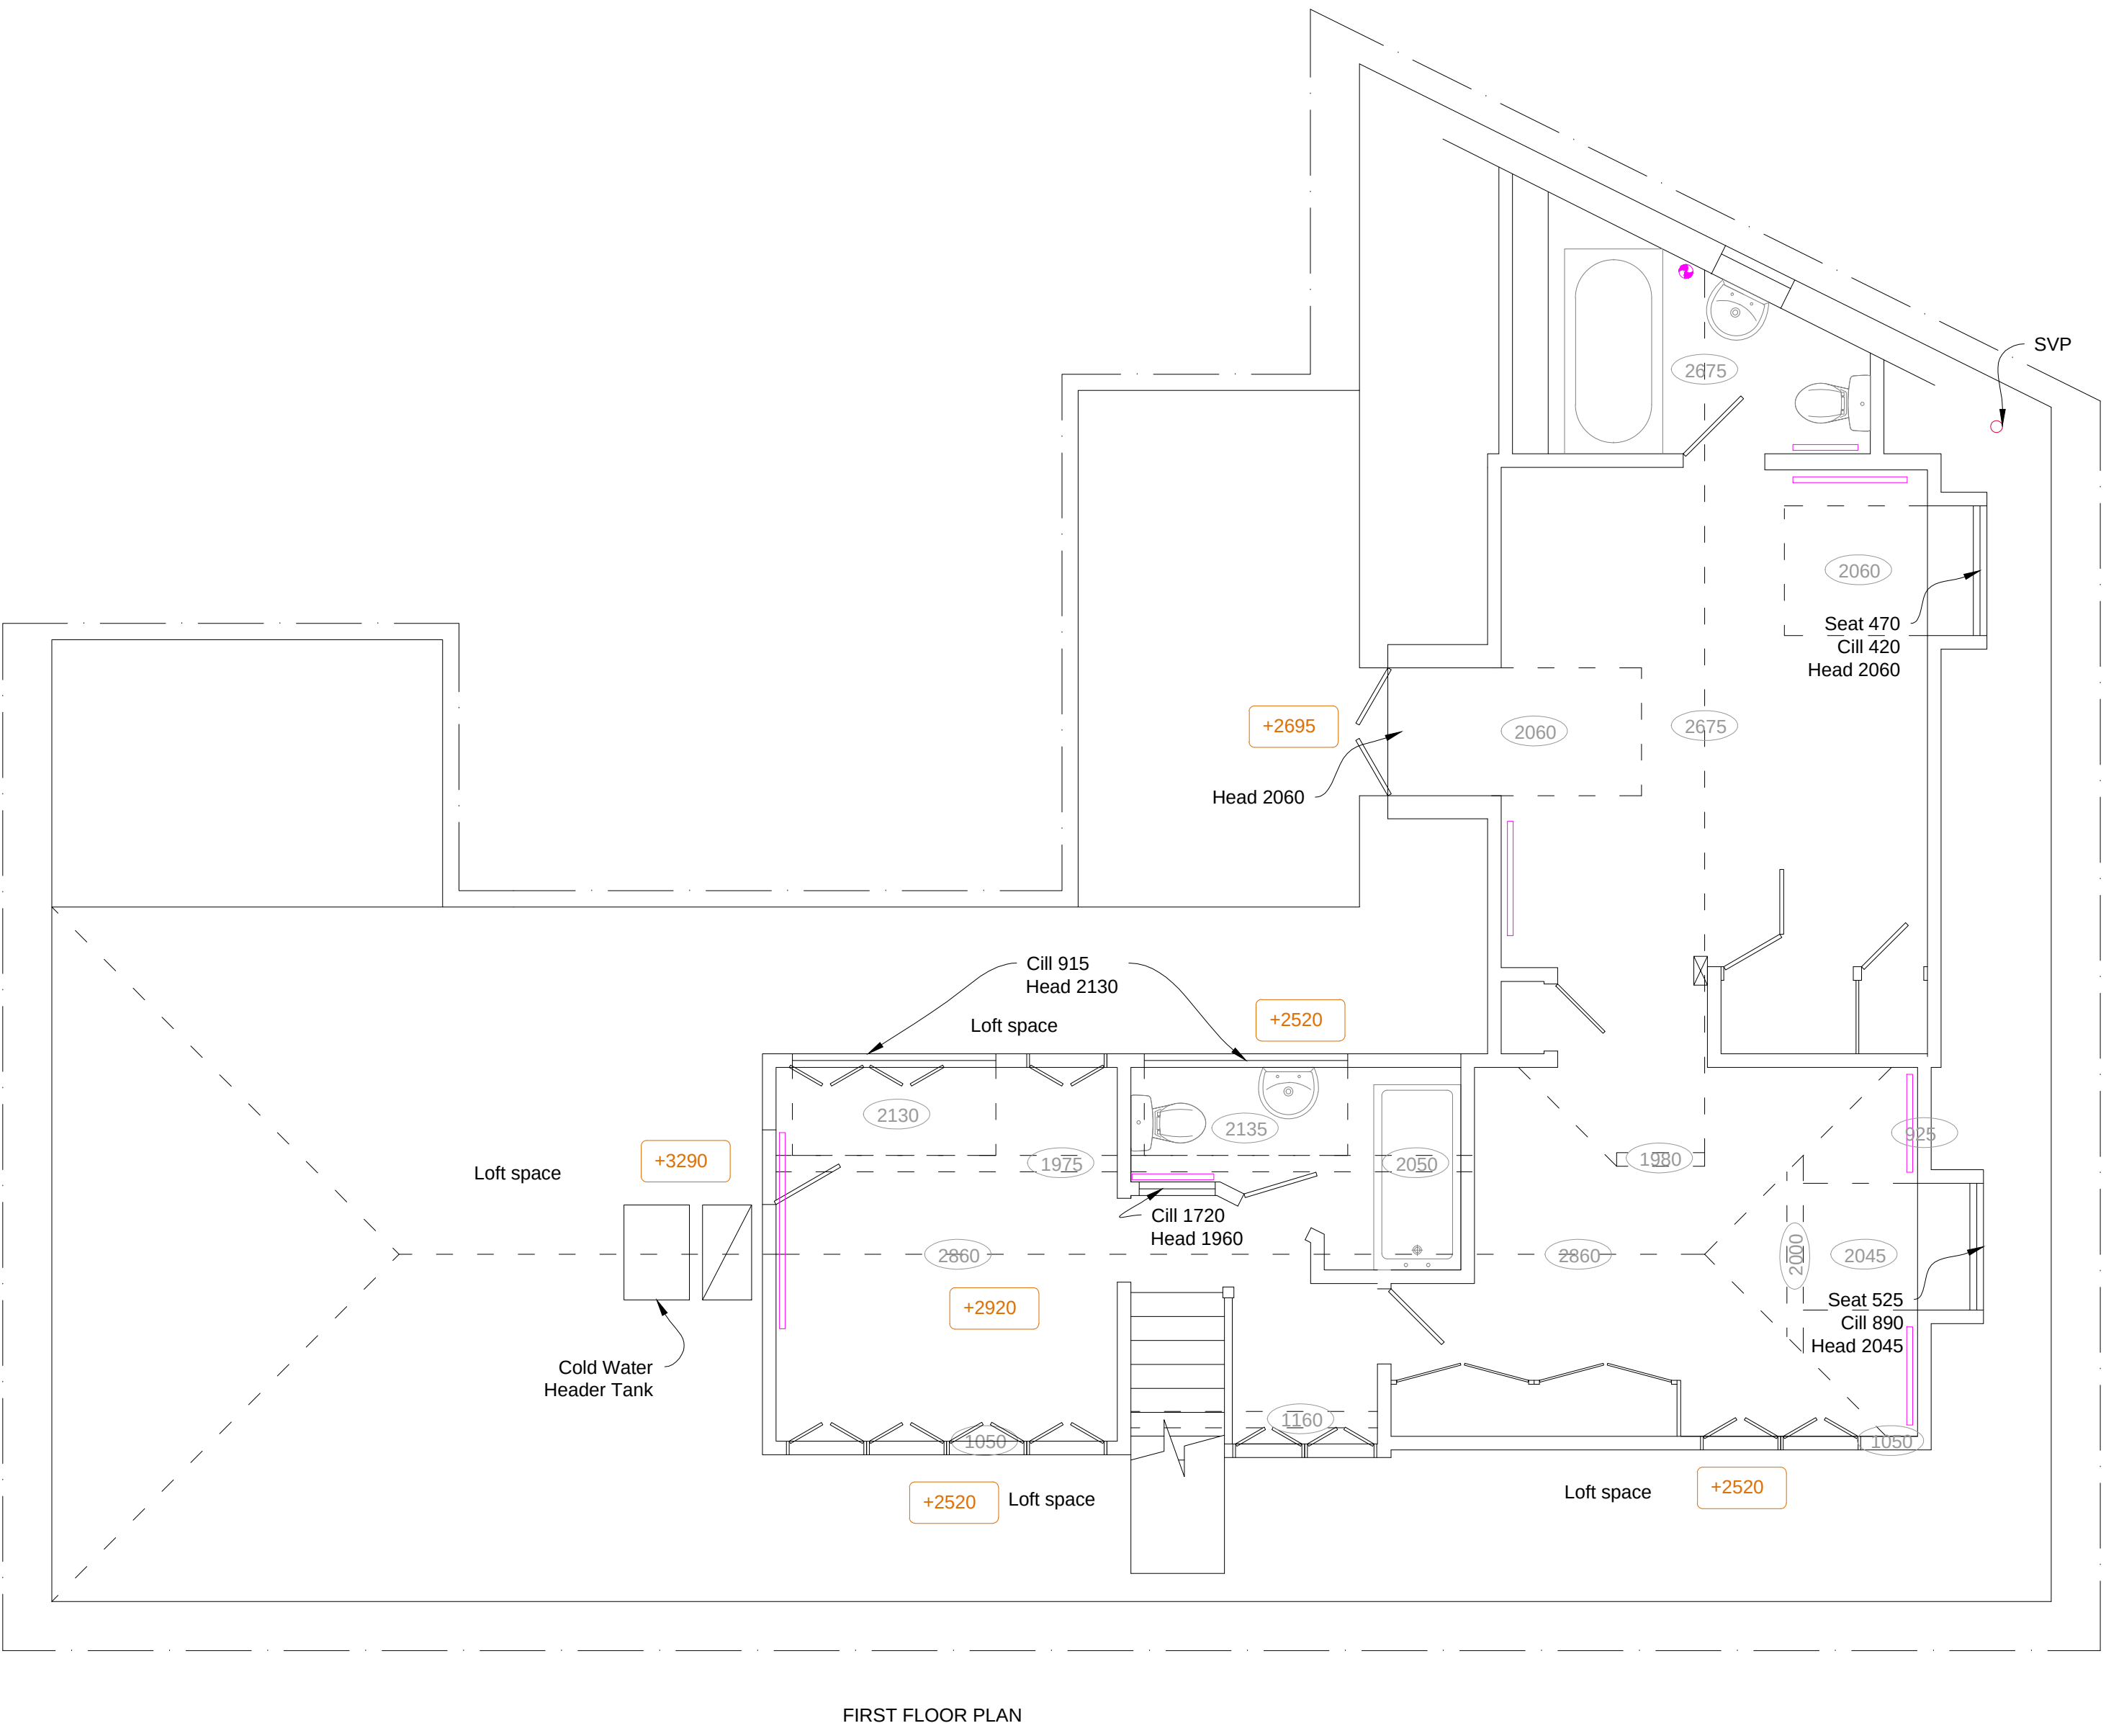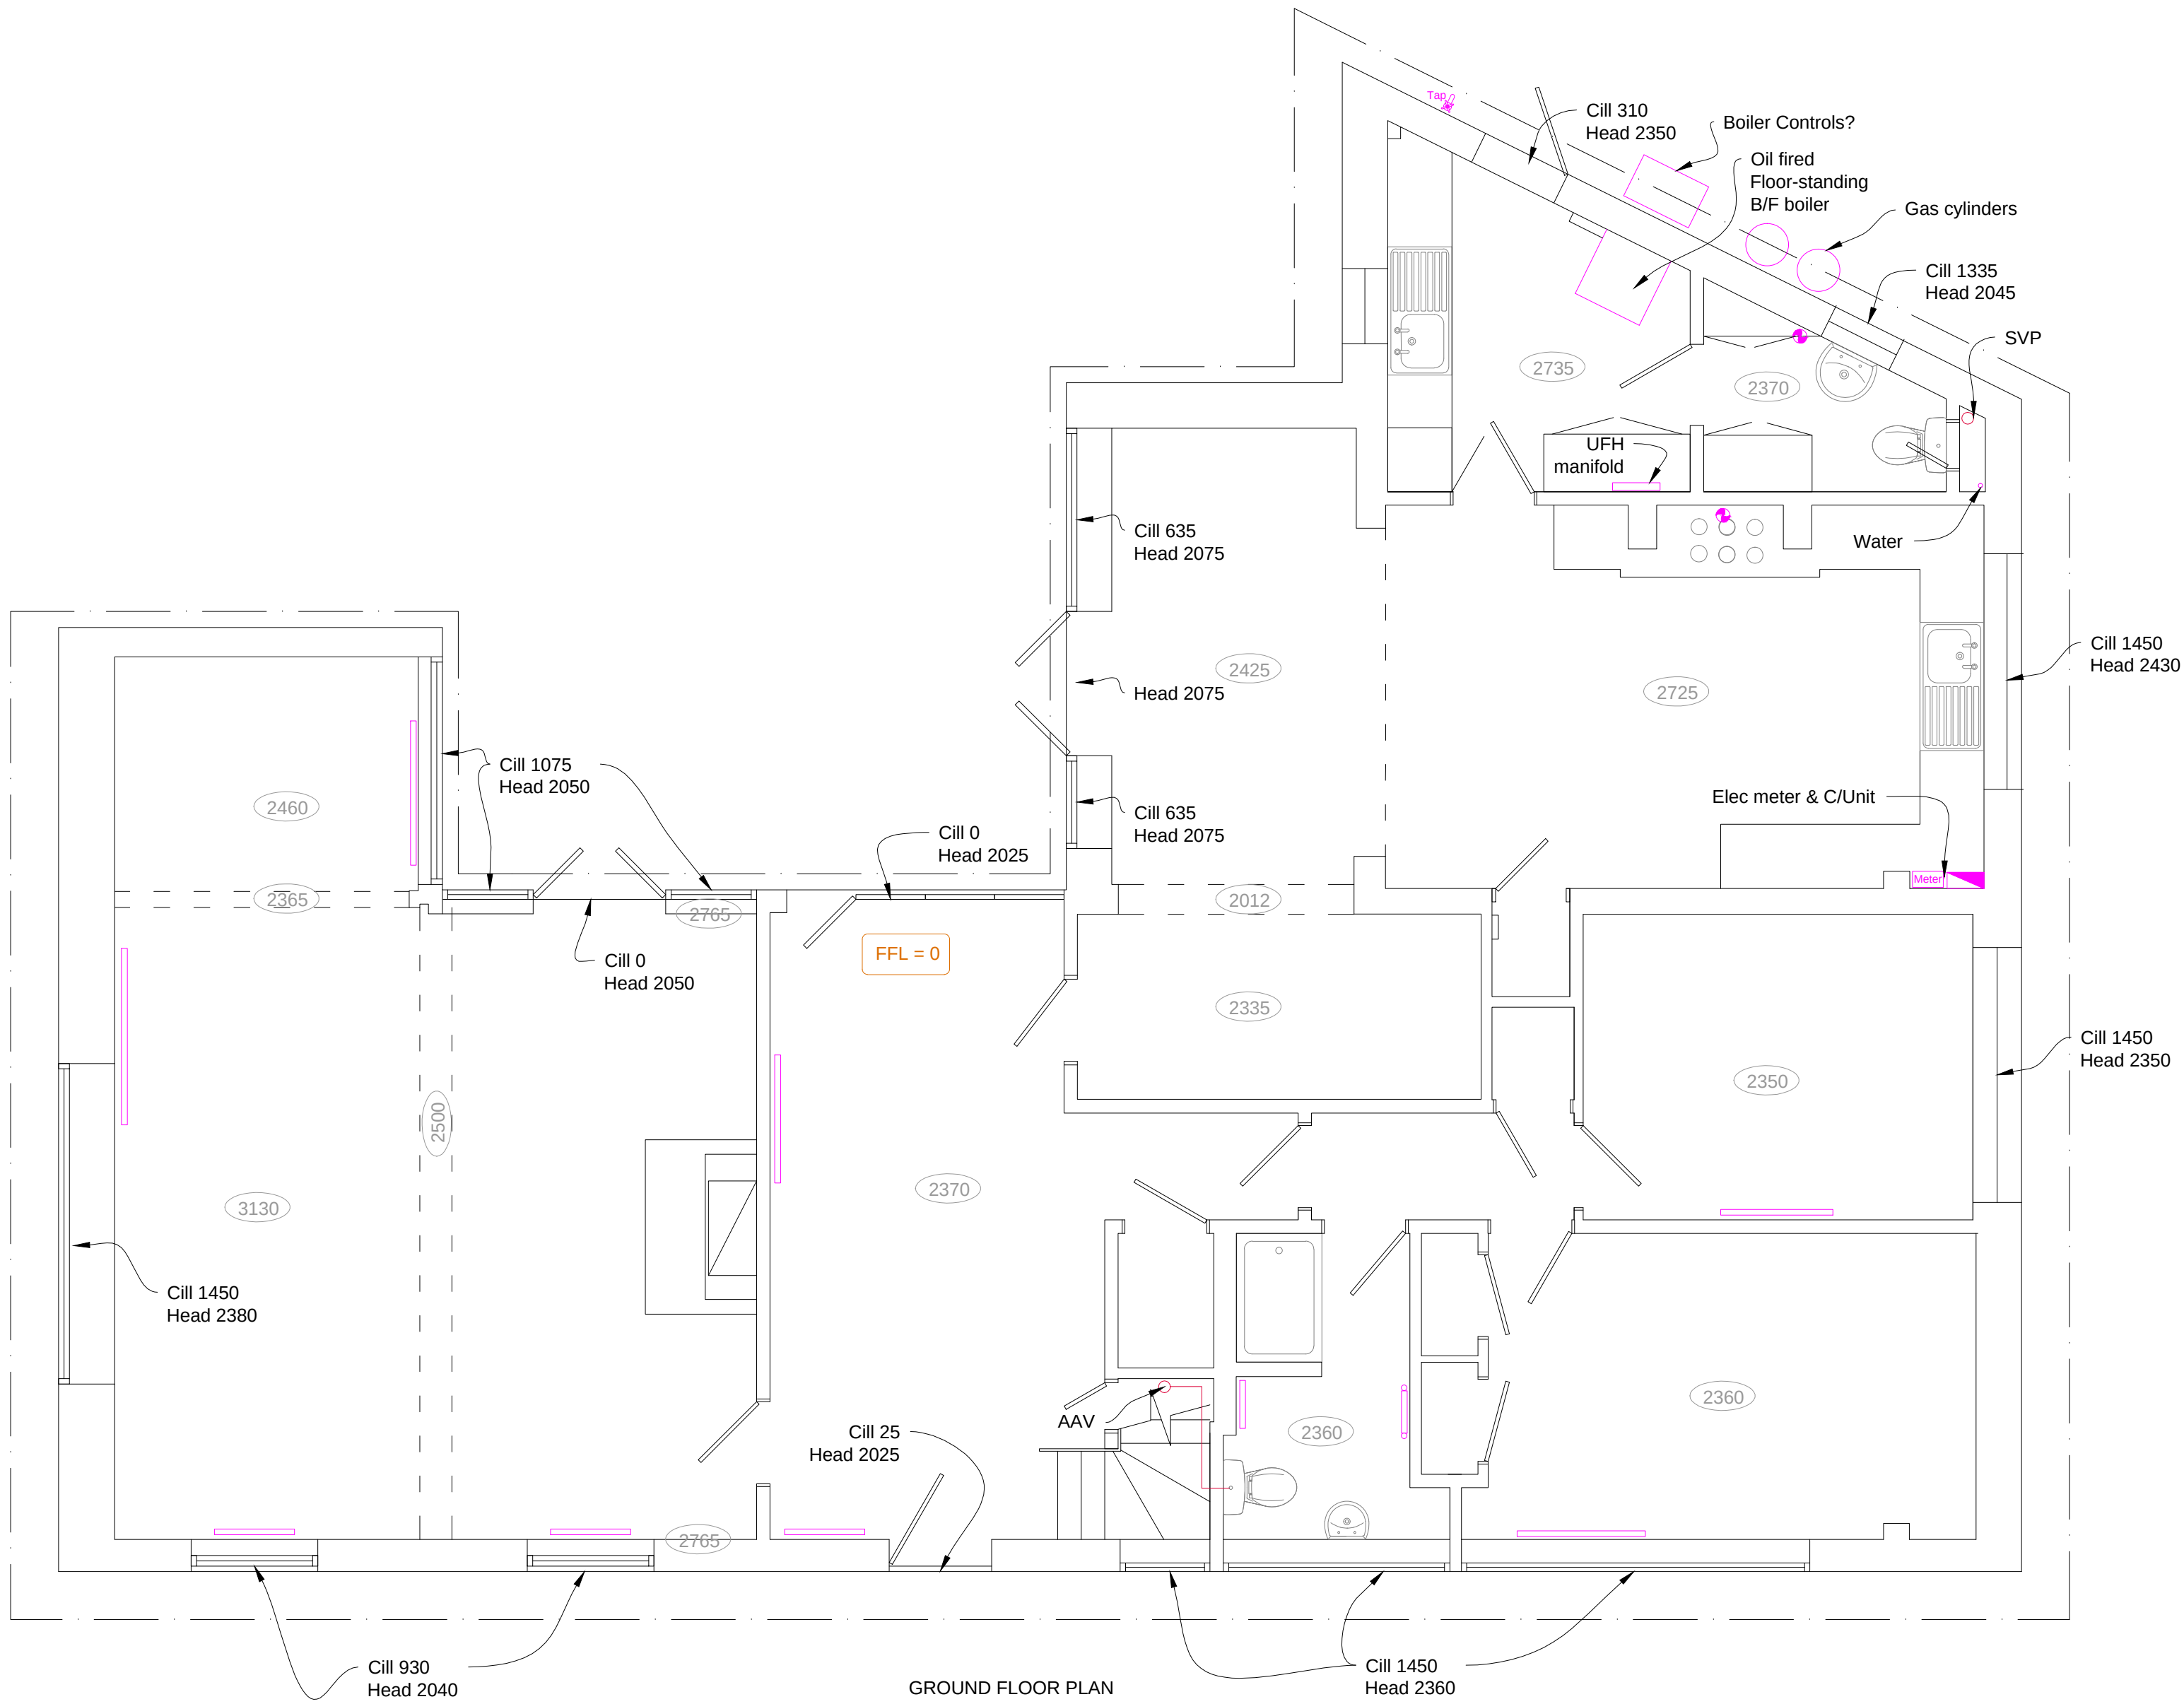

REVISIONS	
A:	
B:	
C:	
D:	
E:	
F:	

Ordnance Survey Licence number 100045702
(c) Crown copyright. 2013. All rights reserved.

Notes

1. These are computerised drawings for the purposes of obtaining planning & building regulations approvals & are based on current overall measurements. They do not constitute working drawings.
2. Distortion and uneven walls etc. have been ignored with some average measurements.
3. Dimensions shown must not be relied upon and must be checked on site and verified prior to commencement of work.
4. Where applicable this drawing is to be read in conjunction with other consultants' drawings & calculations.
5. Do not scale from these drawings, except for planning purposes.
6. Any Work undertaken prior to Planning and Building Regulations Approval is done so entirely at the Client/Contractors own risk.

(c) 2013 - A.H. Sutcliffe

SUTCLIFF CONSULTANTS Ltd
Surveyors & Architectural Consultants
Crossbush Cottage
11 Crossbush Road
Felpham, Bognor Regis
West Sussex, PO22 7
Tel: 01243 58
Fax: 08708 79
Mob: 07799 35
Email: mail@sutcliffconsultants.com

RICS

PROJECT DETAIL
The Barn
Hook Lane
Aldingbourne
Measured plans
FOR: Mr A. Smith

DRAWING SCALE: 1:50, 1:100 @ 1/2" = 1'-0"
Floor plans & Elevations
DATE: April 2013
DRAWN: A. H. Sutcliffe
DRAWING: 1308/02 **REVISION:**