








SECTION OF BUILDING
TO BE REMODELLED
HIGHLIGHTED IN GREEN

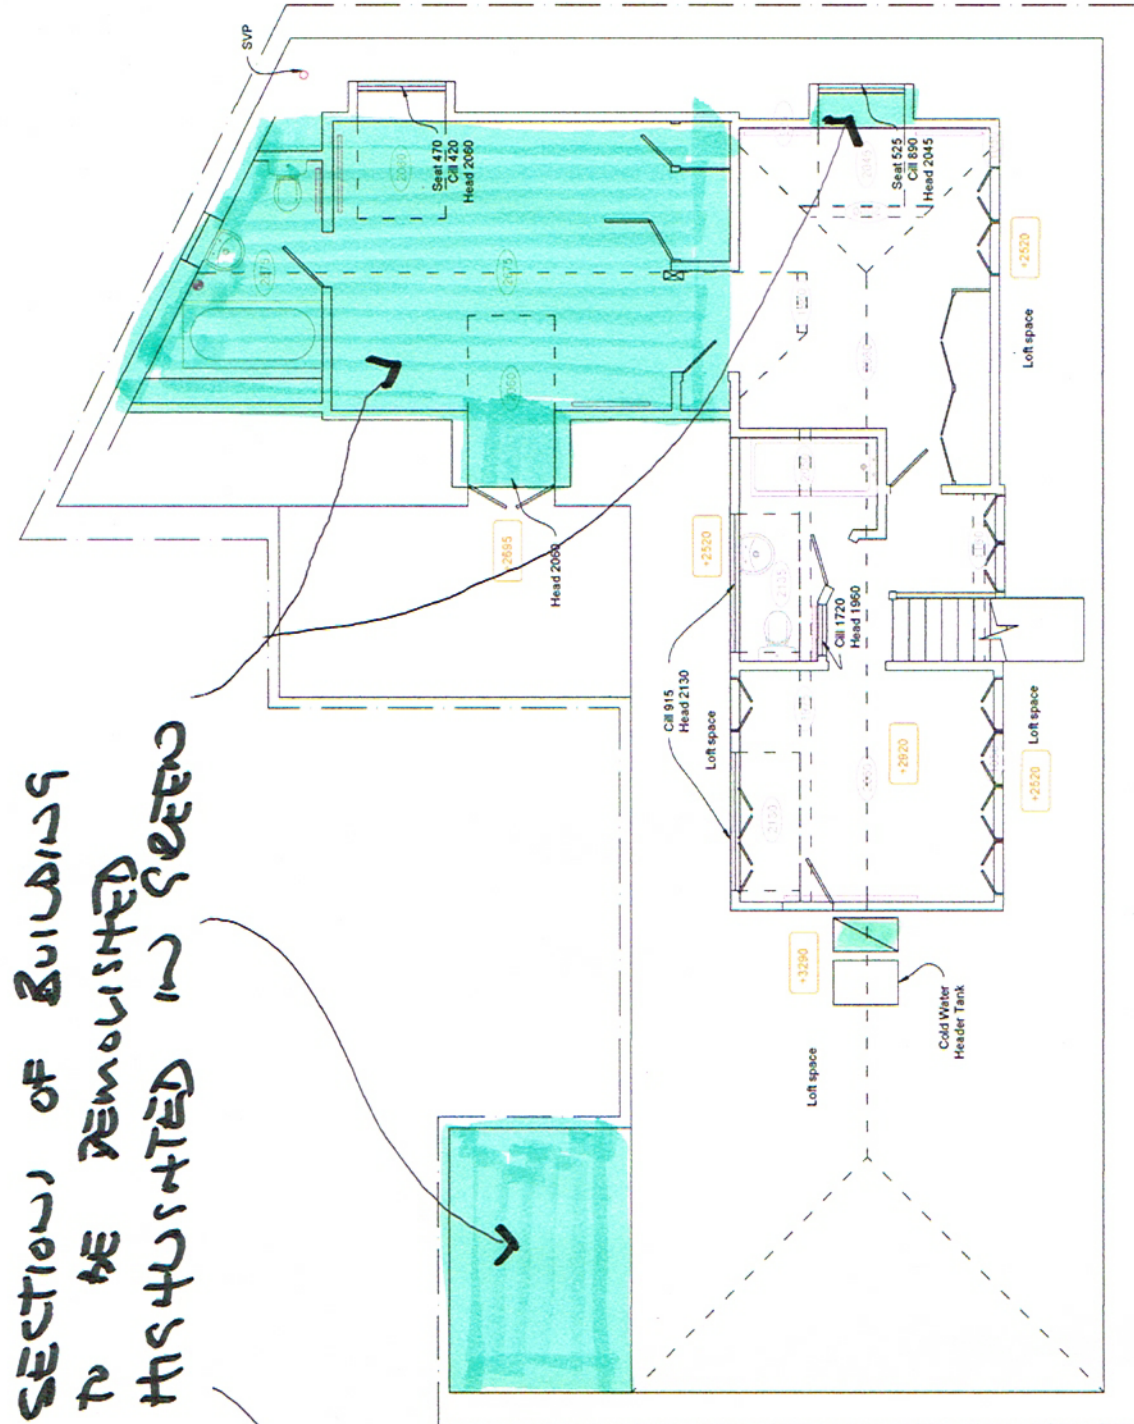

FIRST FLOOR PLAN

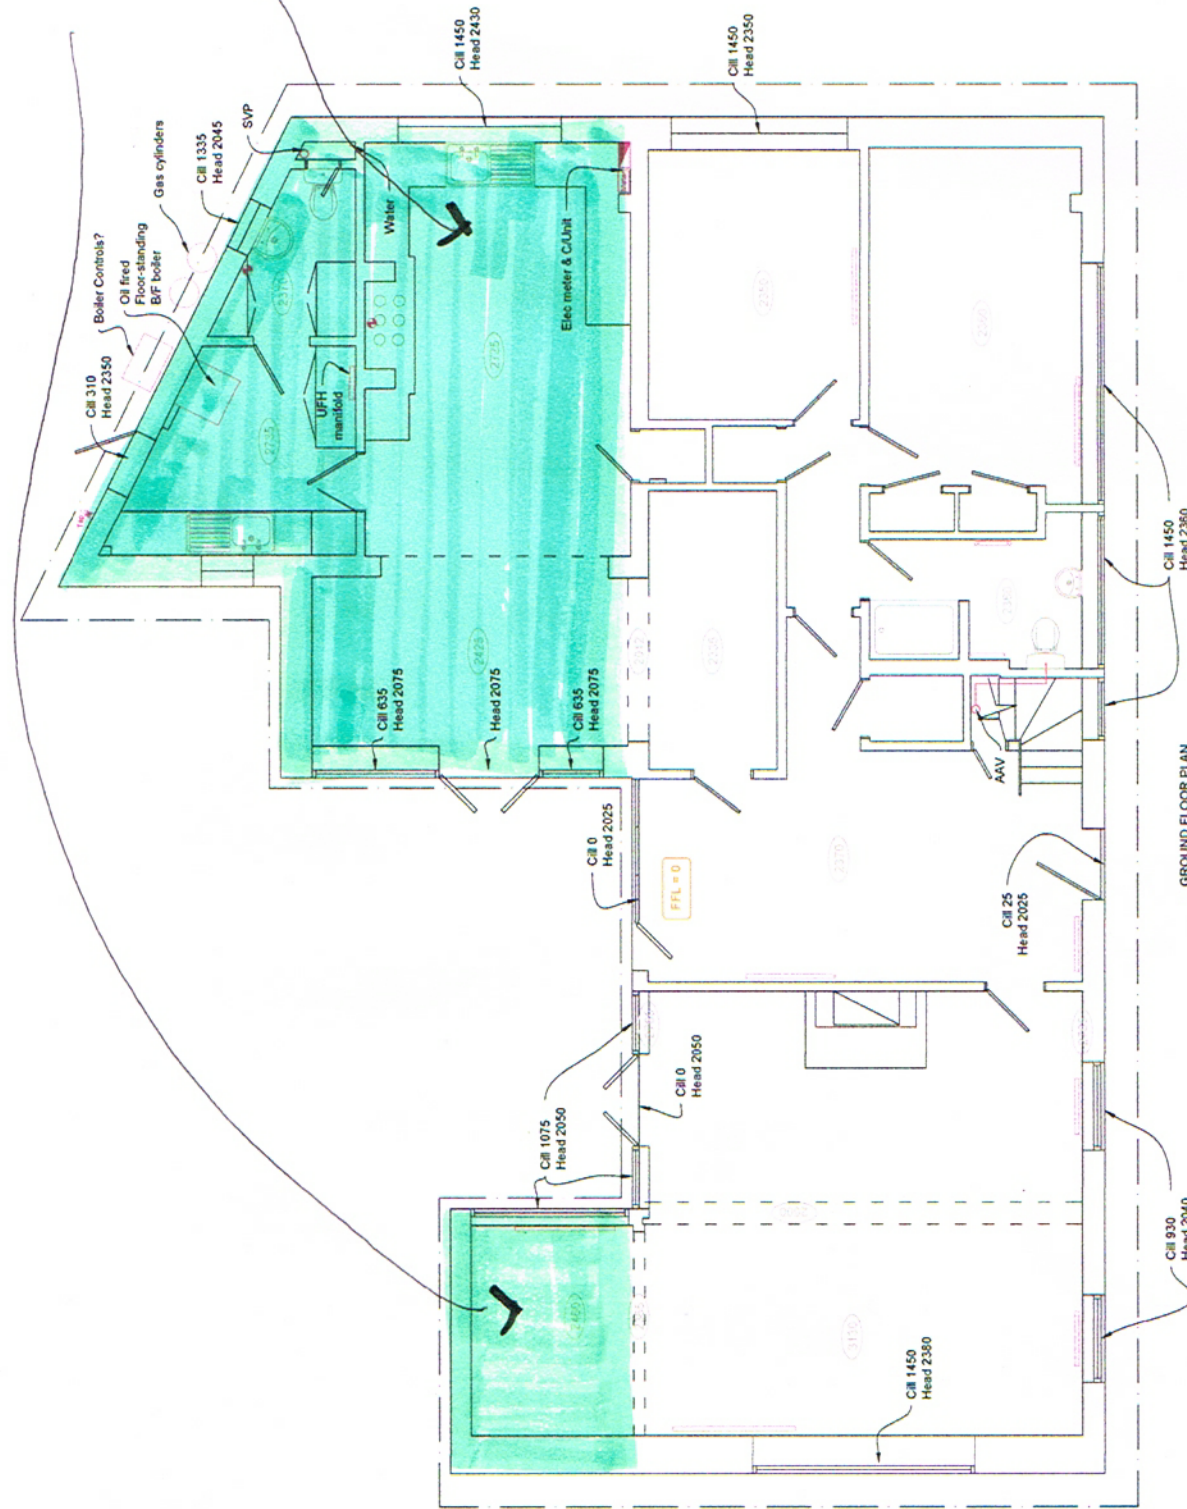

GROUND FLOOR PLAN

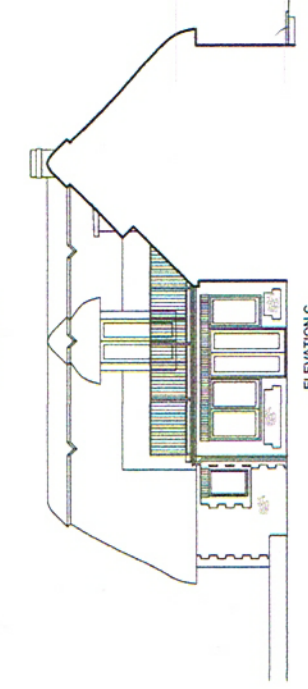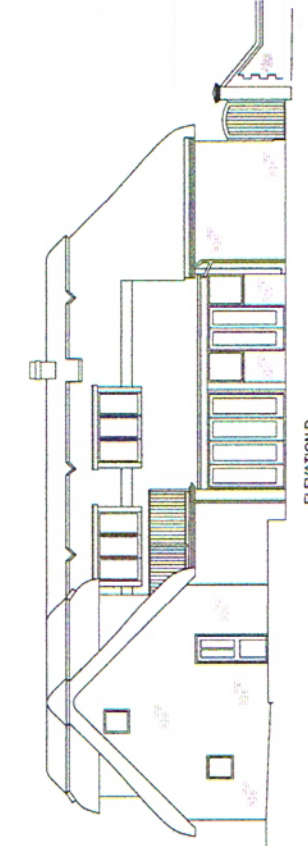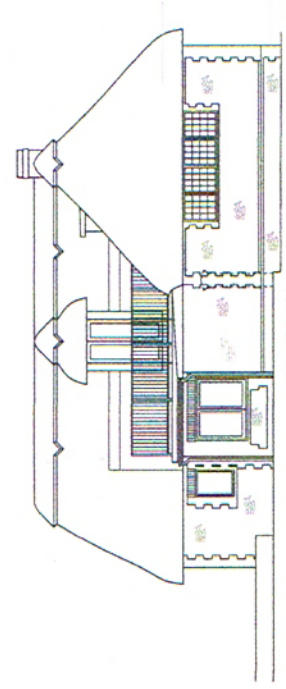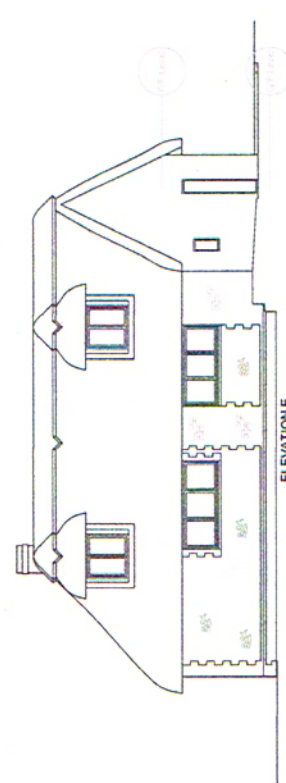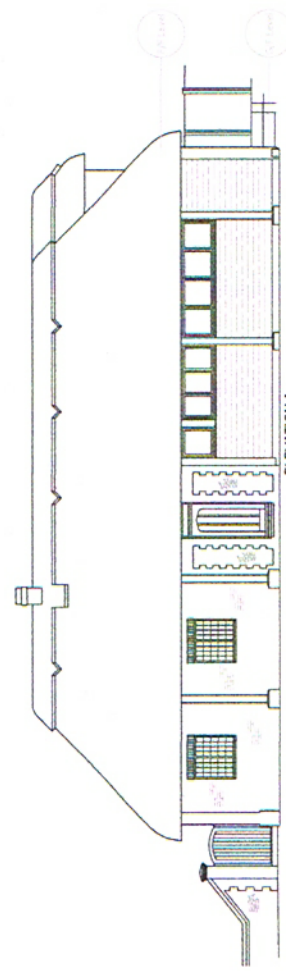

REVISIONS	
A.	
B.	
C.	
D.	
E.	

SUTCLIFF CONSULTANTS Ltd	
Surveyors & Architectural Consultants	
11 Crossbush Road	
Widnes, Cheshire WA84 1JG	
Tel: 01243 581111	
Fax: 01243 581112	
Email: mail@sutcliffeconsultants.co.uk	

PROJECT DETAIL	
The Barn	
Hook Lane	
Aldingbourne	
Measured plans	
FOR: Mr A. Smith	
DRAWING	SCALE: 1:50, 1:100 @/
Floor plans & Elevations	
DATE:	April 2013
DRAWN:	A. H. Sutcliff
DRAWING:	130602
REVISION:	