



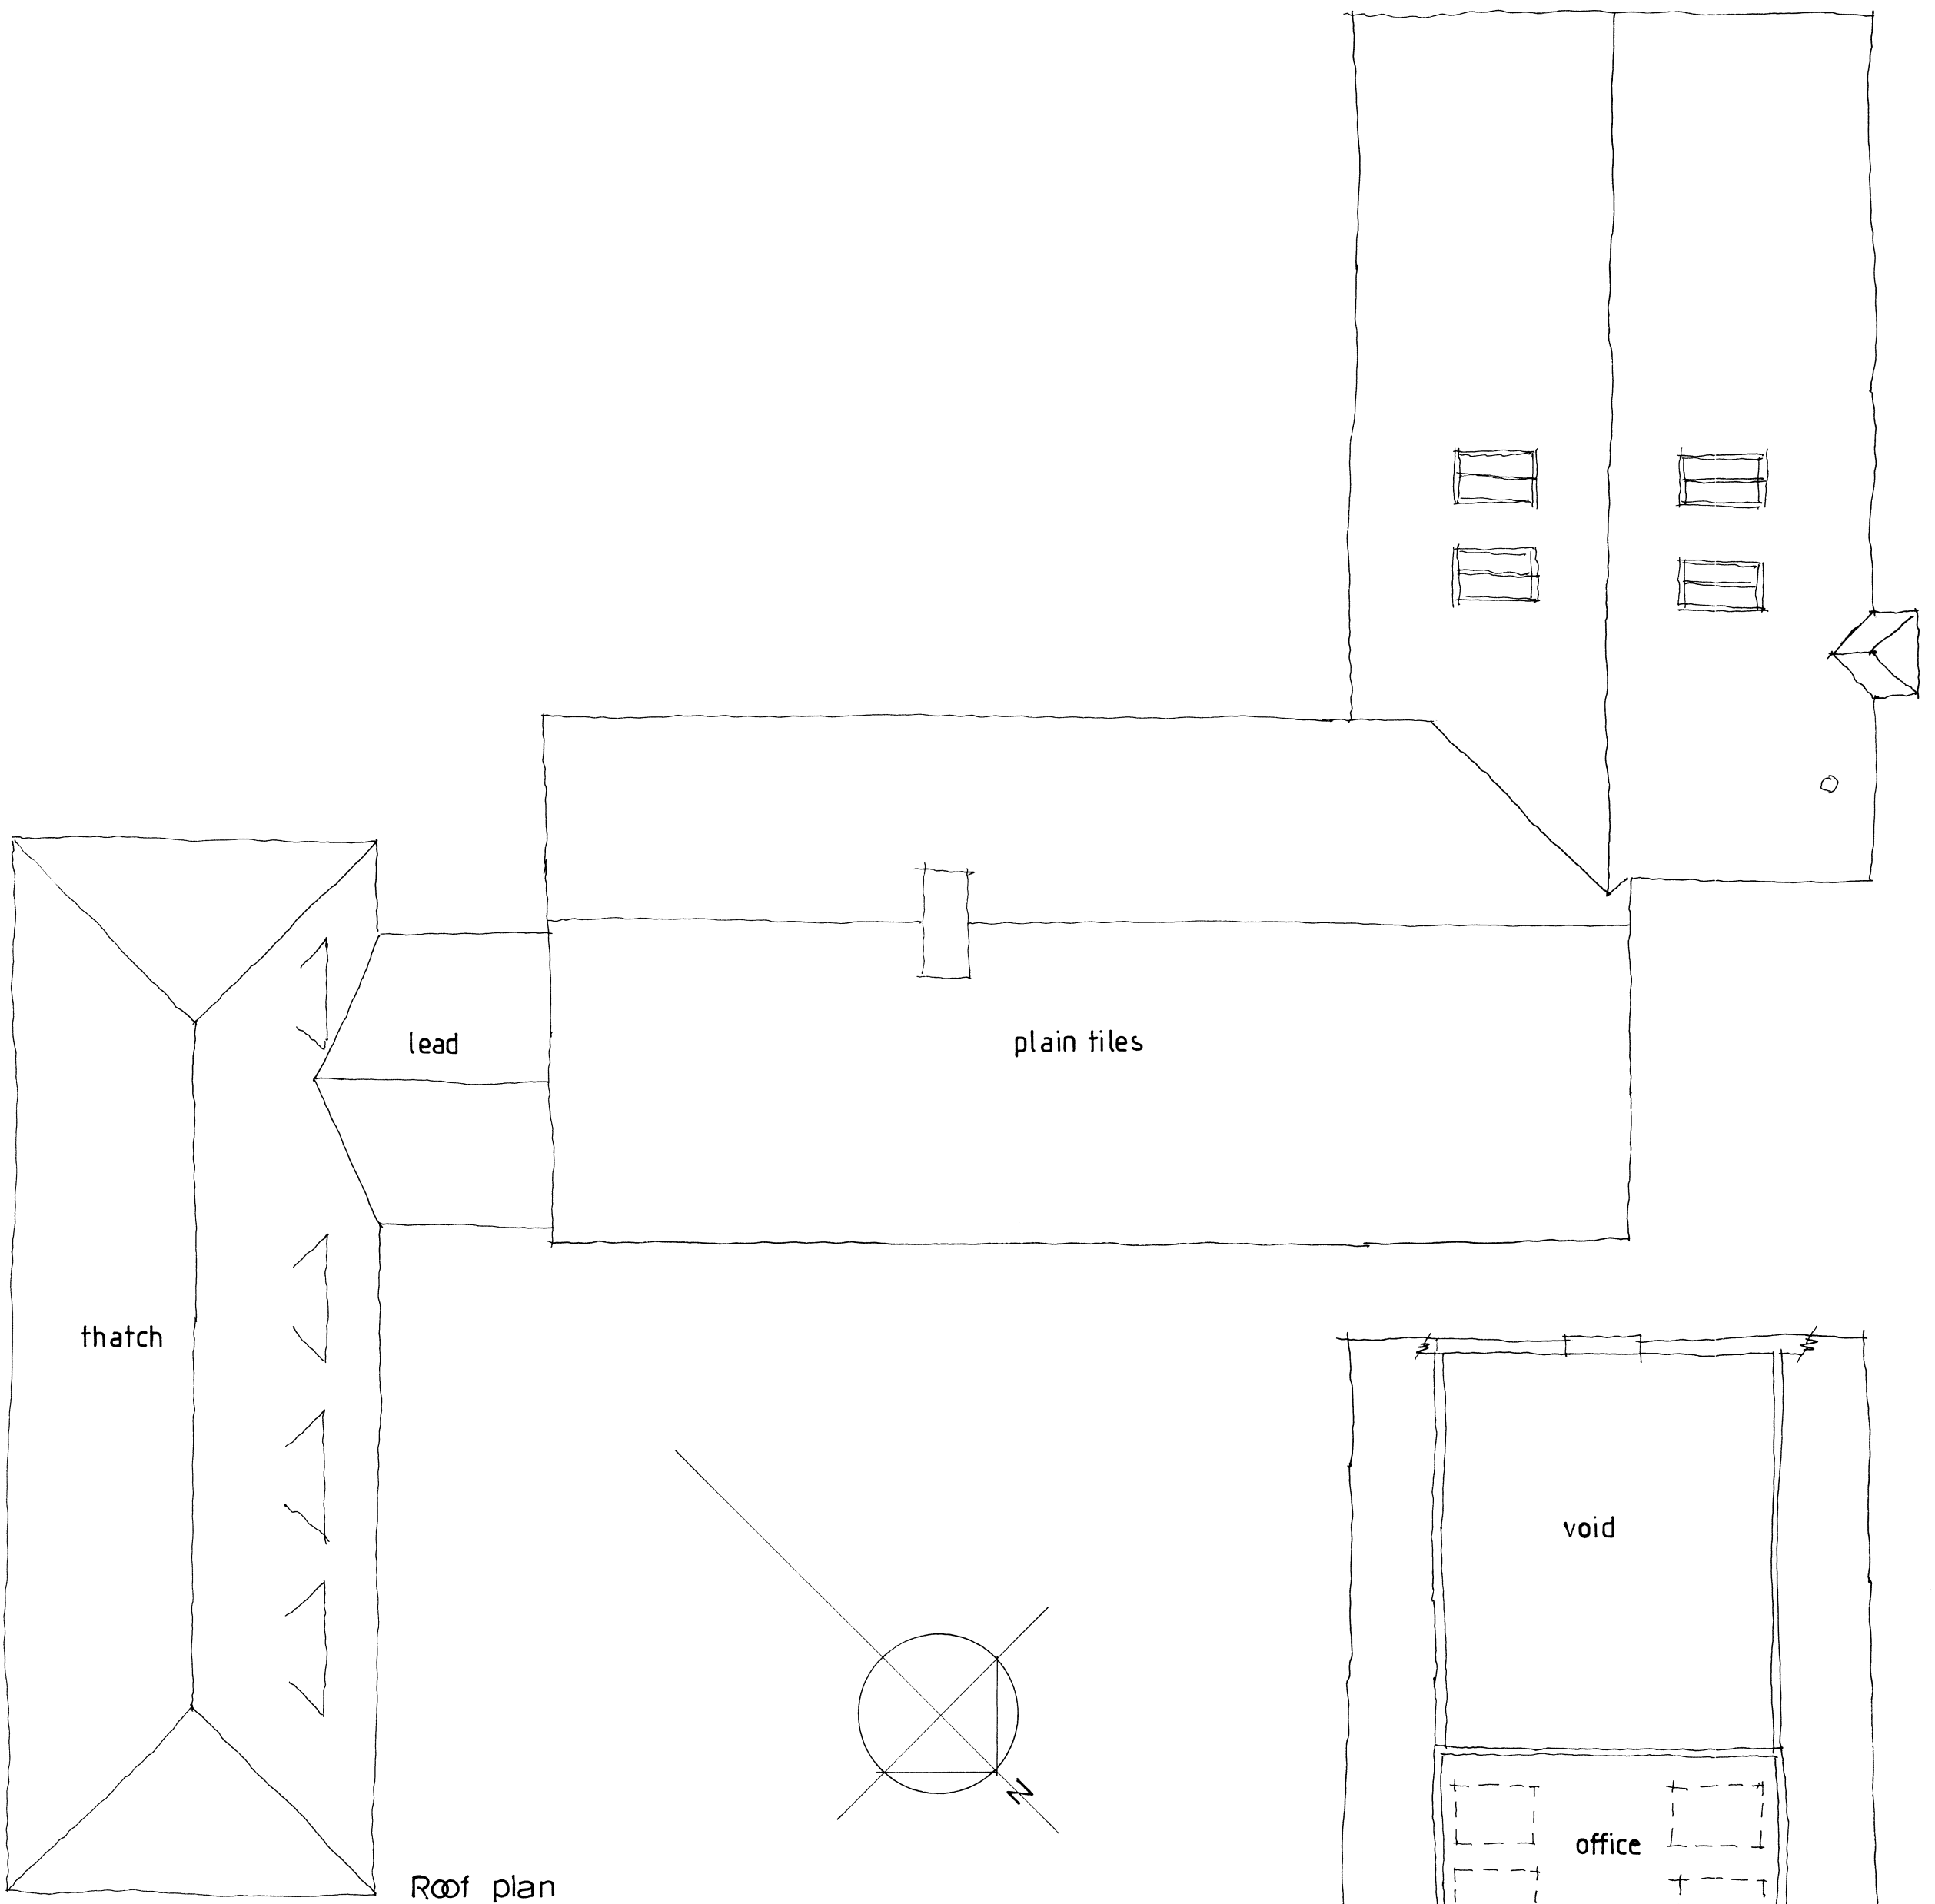


Roof plan

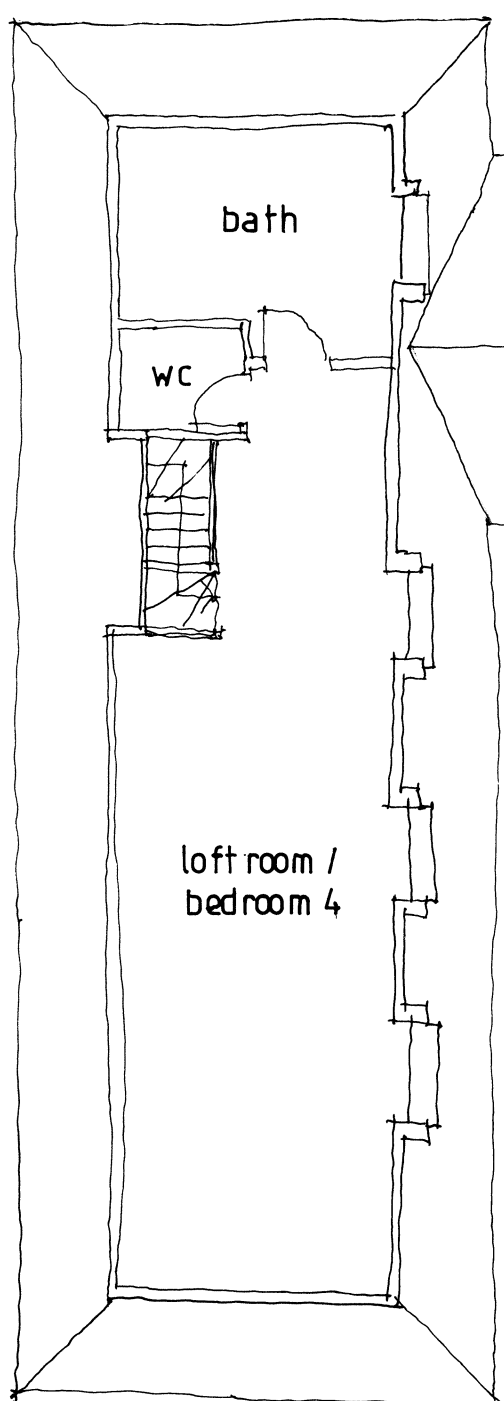

First floor plan

Scale 1:100 at A2

 

RJCA Chartered Architects

The White House, 2 Lavant Road
Chichester, West Sussex PO19 5RQ
Tel: 01243 779600
Mobile: 07973435493
Email: rjcatkinson@btinternet.com

Project Name: The Barn, Aldingbourne

Drawing: Proposed first floor & roof plan (1:100@A2)

Drawing Number: 2013/29/02

Rev.

B