


Block, plan

Scale 1:500 at A3

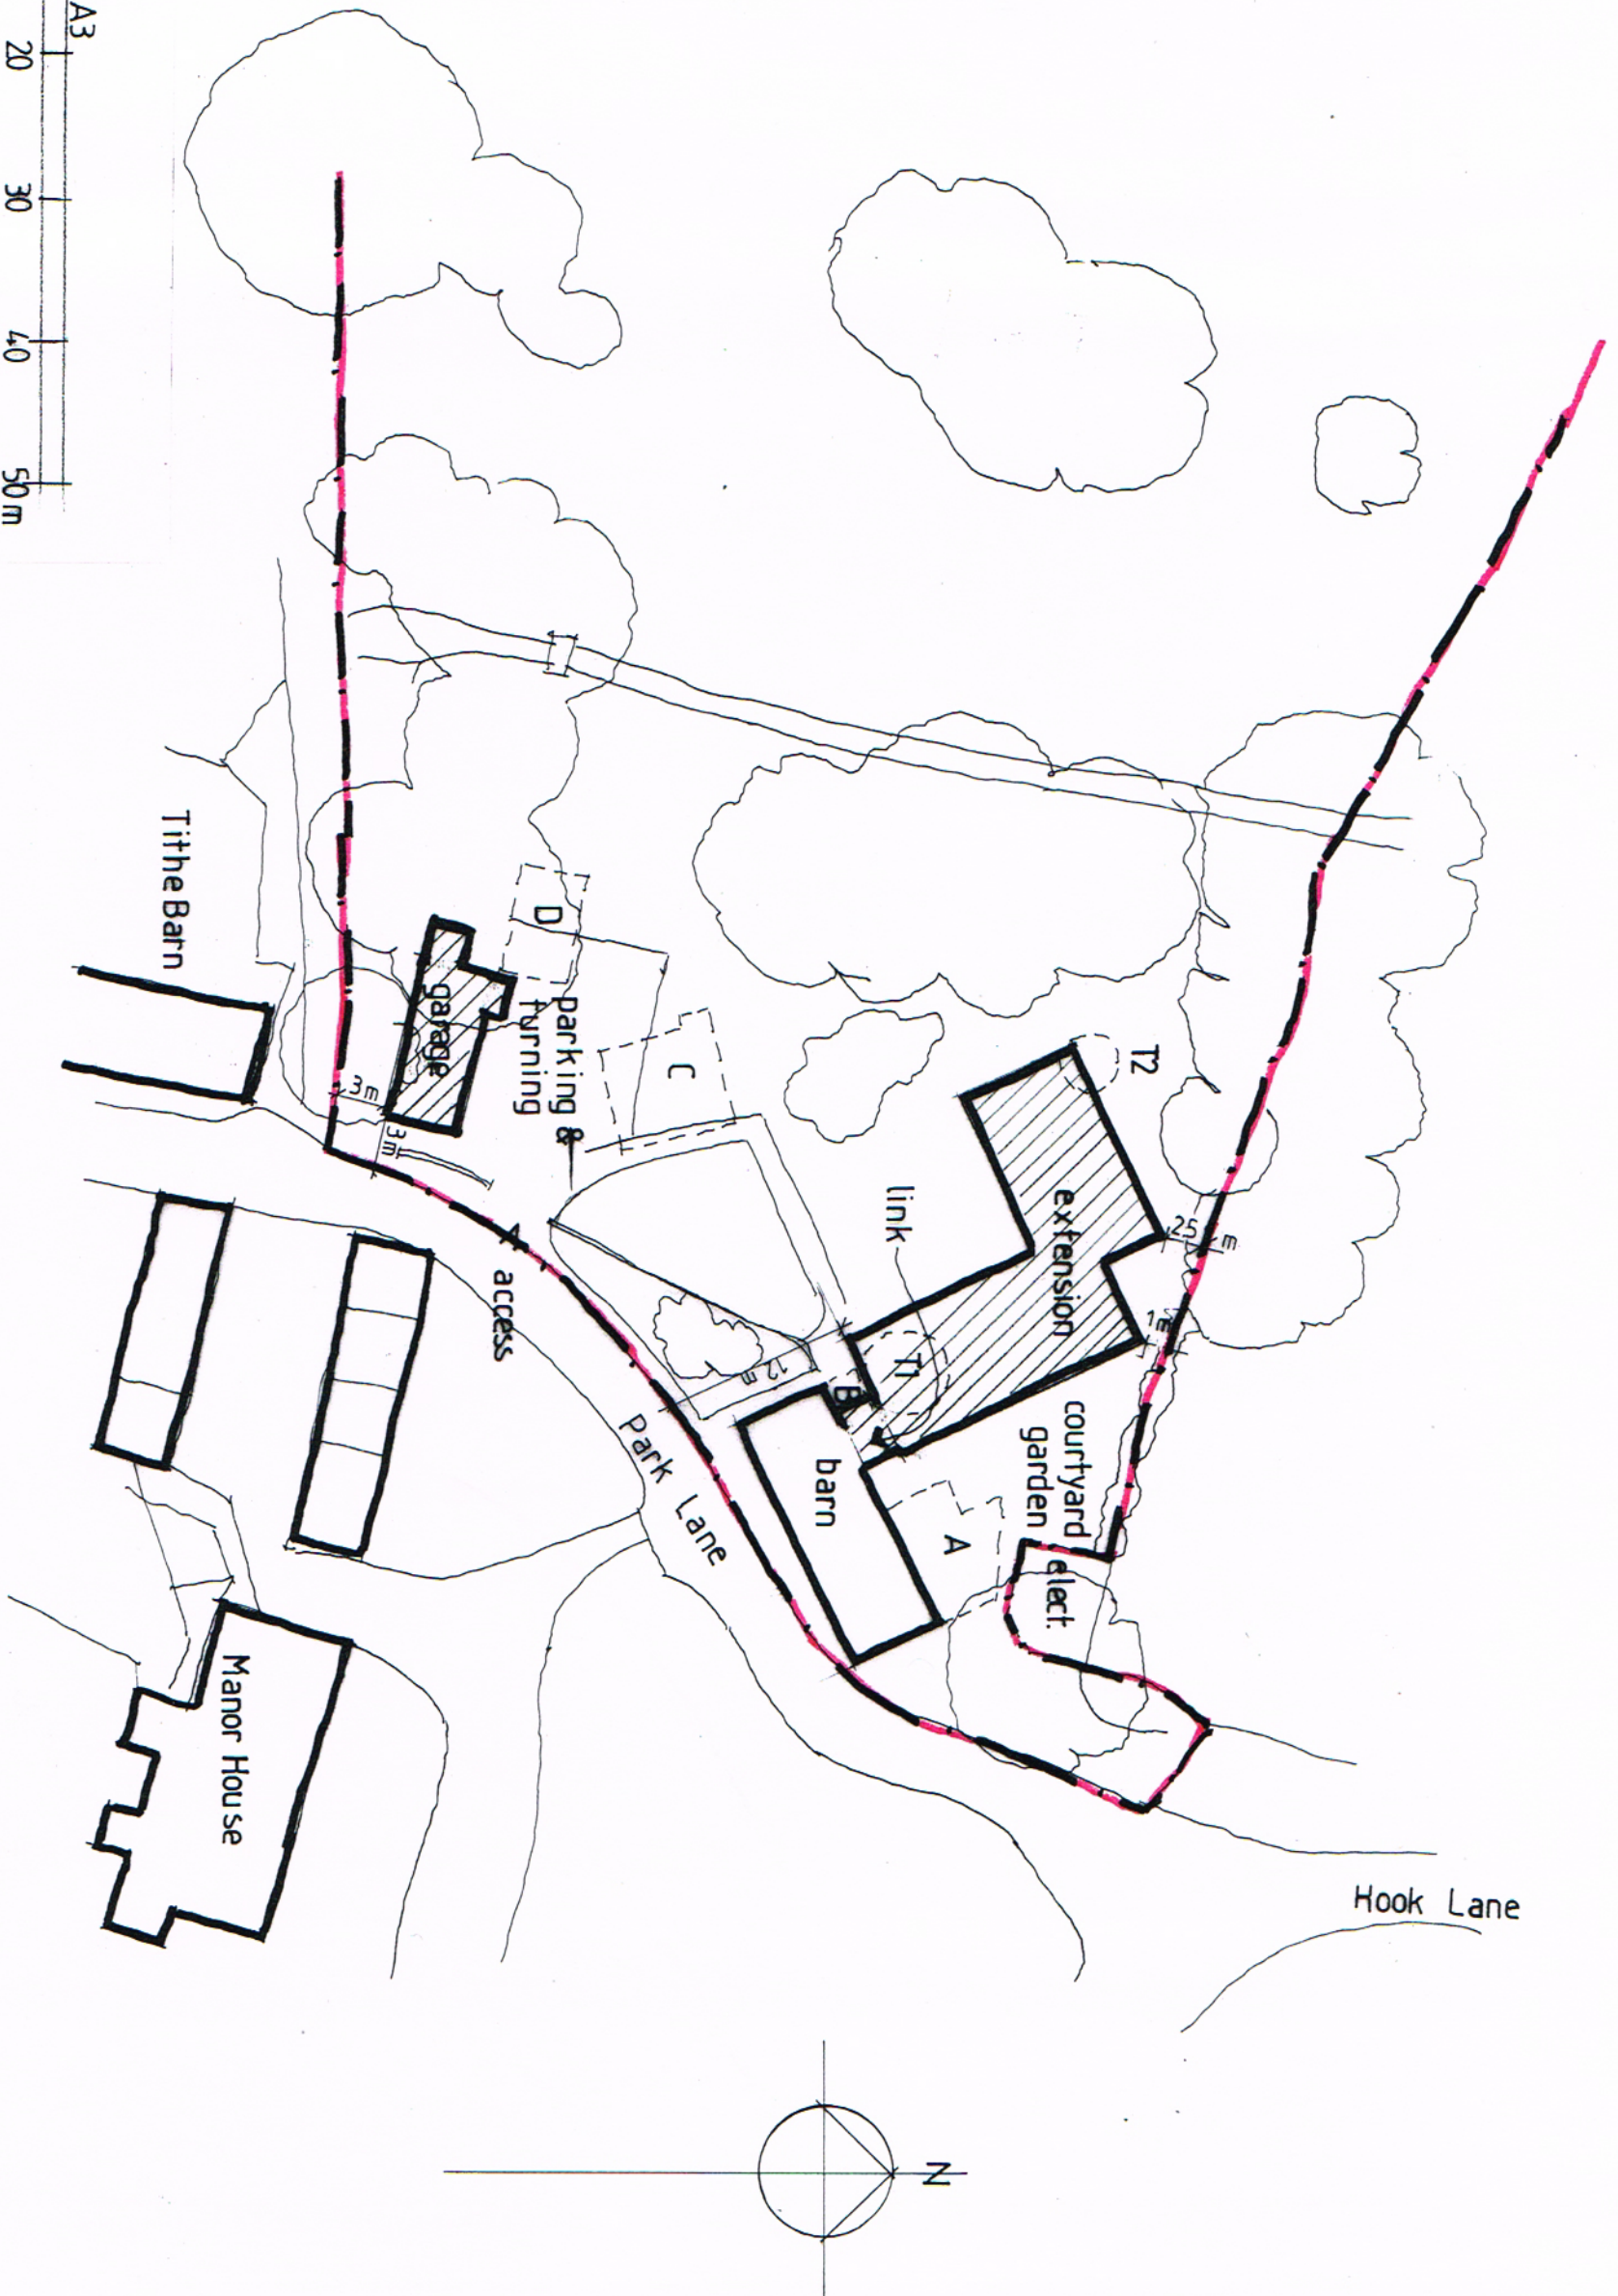

RJCA Chartered Architects

The White House, 2 Lavant Road
Chichester, West Sussex PO19 5RQ
Tel: 01243 779600
Mobile: 07973435493
Email: rjcatkinson@btinternet.com

Project Name: The Barn, Aldingbourne

Drawing: Block/site plan (1:500@A3)

Drawing Number: 2013/29/07

Rev.

E