




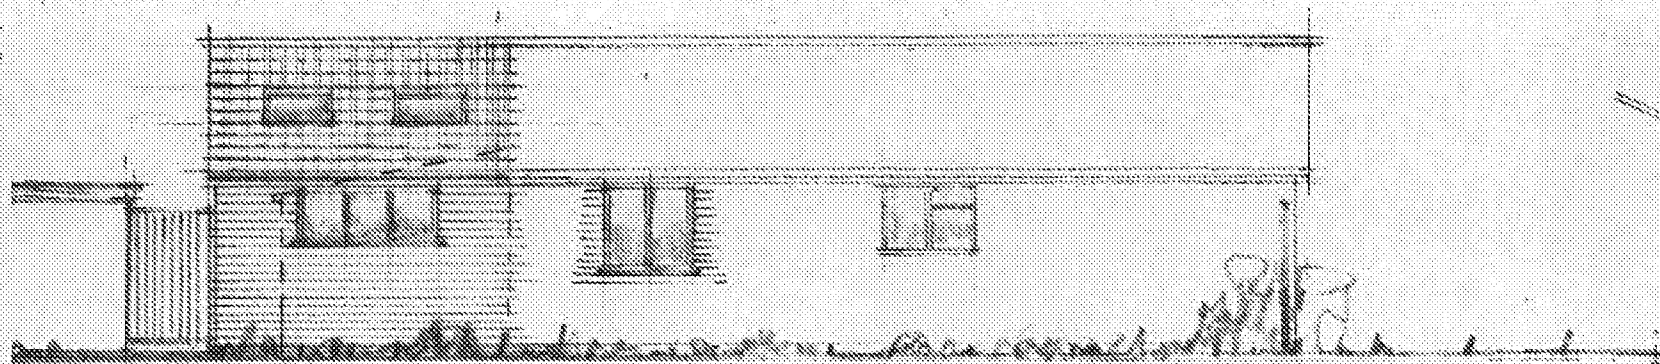


SIDE ELEVATION: (SOUTH):

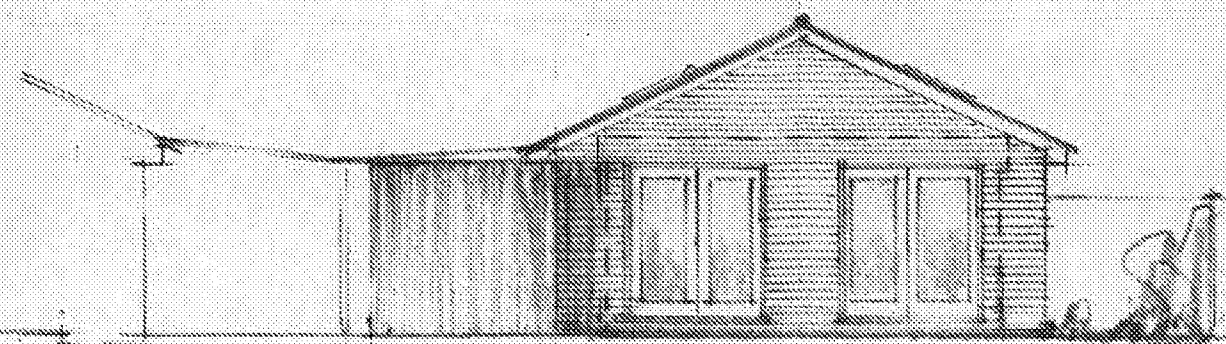



REAR ELEVATION: (WEST):

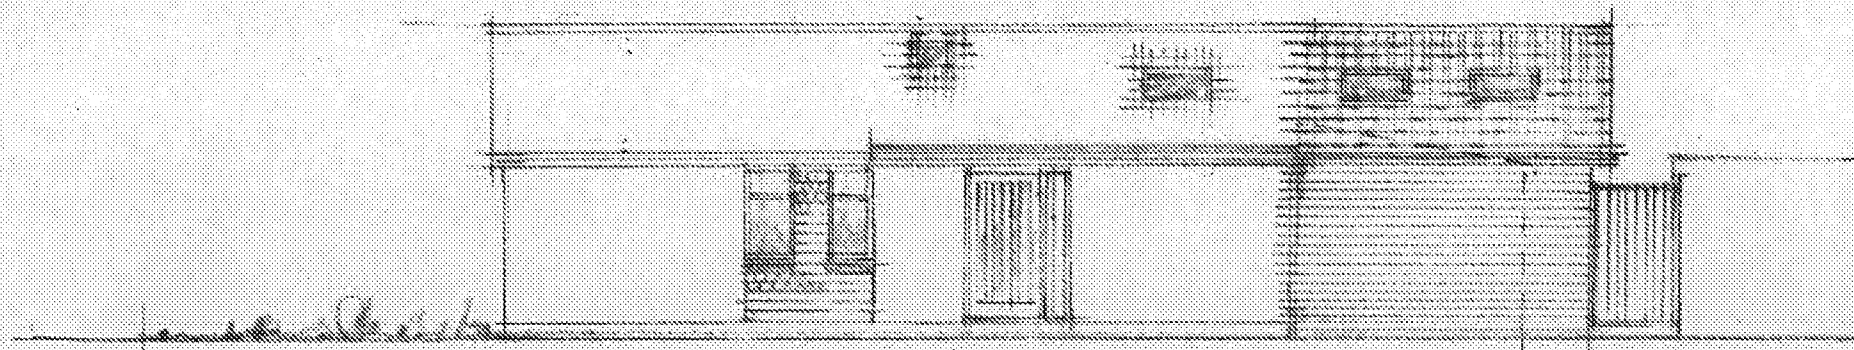

SIDE ELEVATION: (NORTH):

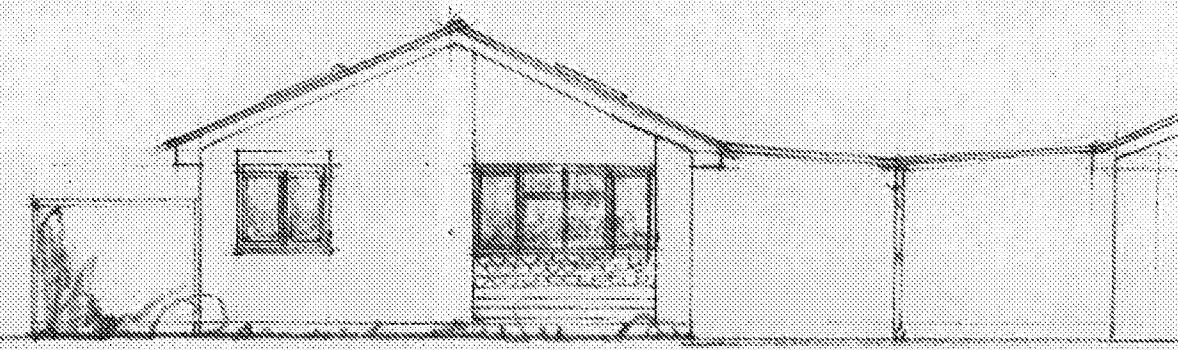

FRONT ELEVATION: (EAST):

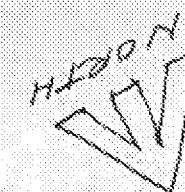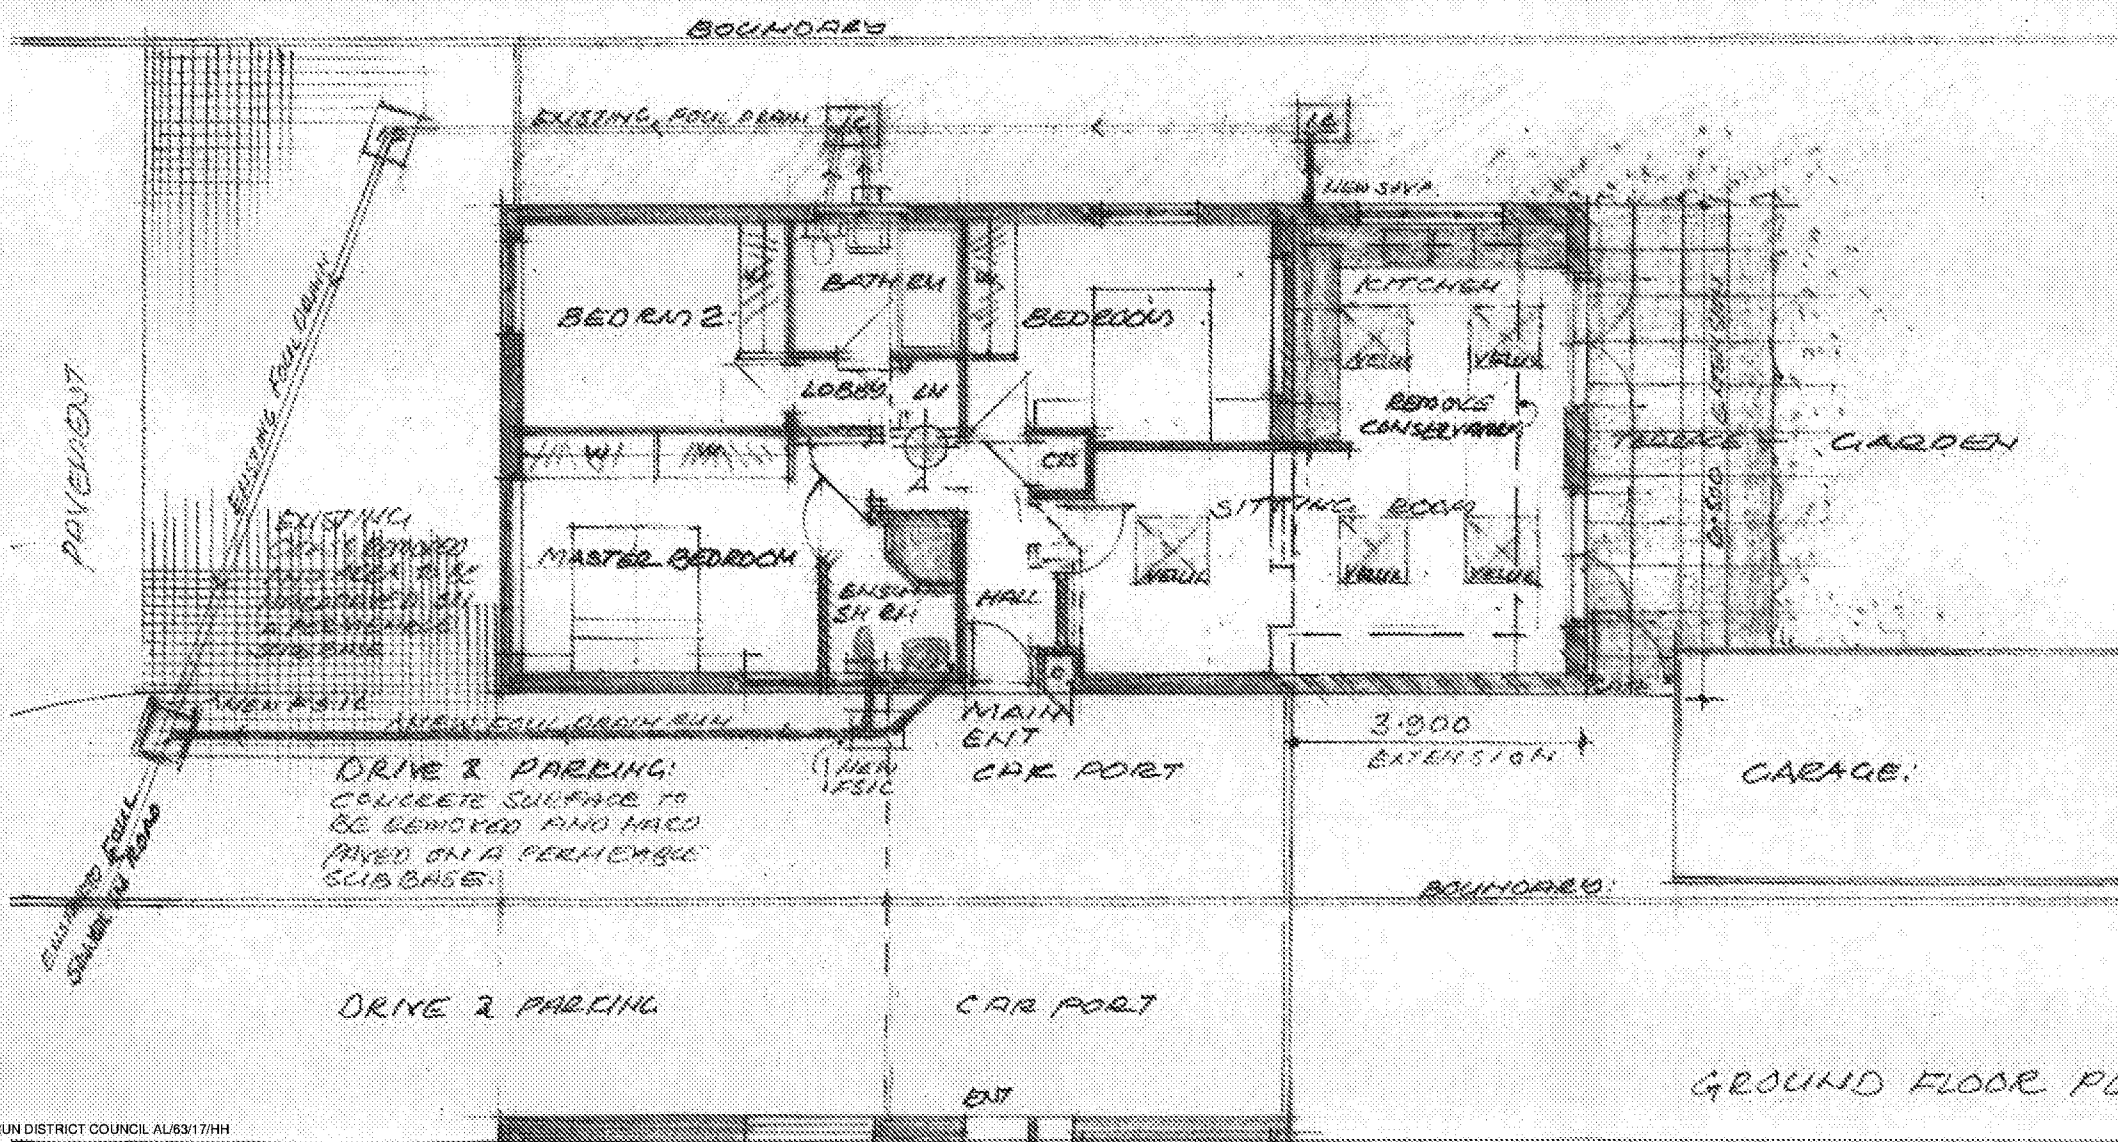

REPLACE ALL EXISTING WINDOWS WITH NEW DASHES PROPOSED:

SCALE: 0 1 2 3 4 5

PLAN AND ELEVATIONS AS PROPOSED:

28, ROSVARE AVENUE:
WESTERGATE:
CHICHESTER:
WEST SUSSEX: PO20 3RB
Y.N. MRS S. SHEA

SCALE: 1:100 @ A3:
DATE: MAR 2017.

DRAWING NUMBER 1417-2

G.R. TOURNOFF: DARCH.
55A, HEATH LANE:
FARNHAM:
SURREY:
GU9 0PR: [REDACTED]

GROUND FLOOR PLAN