

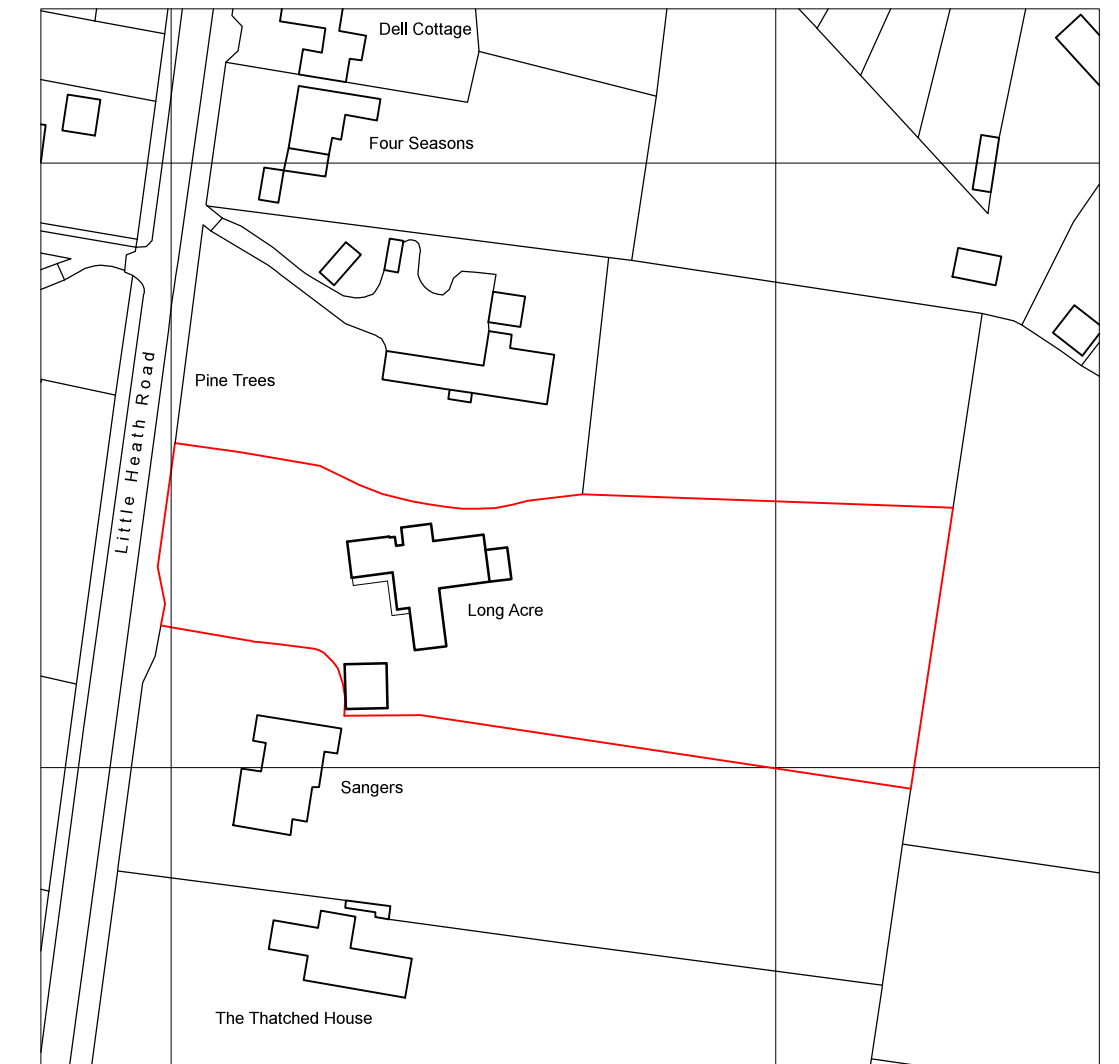


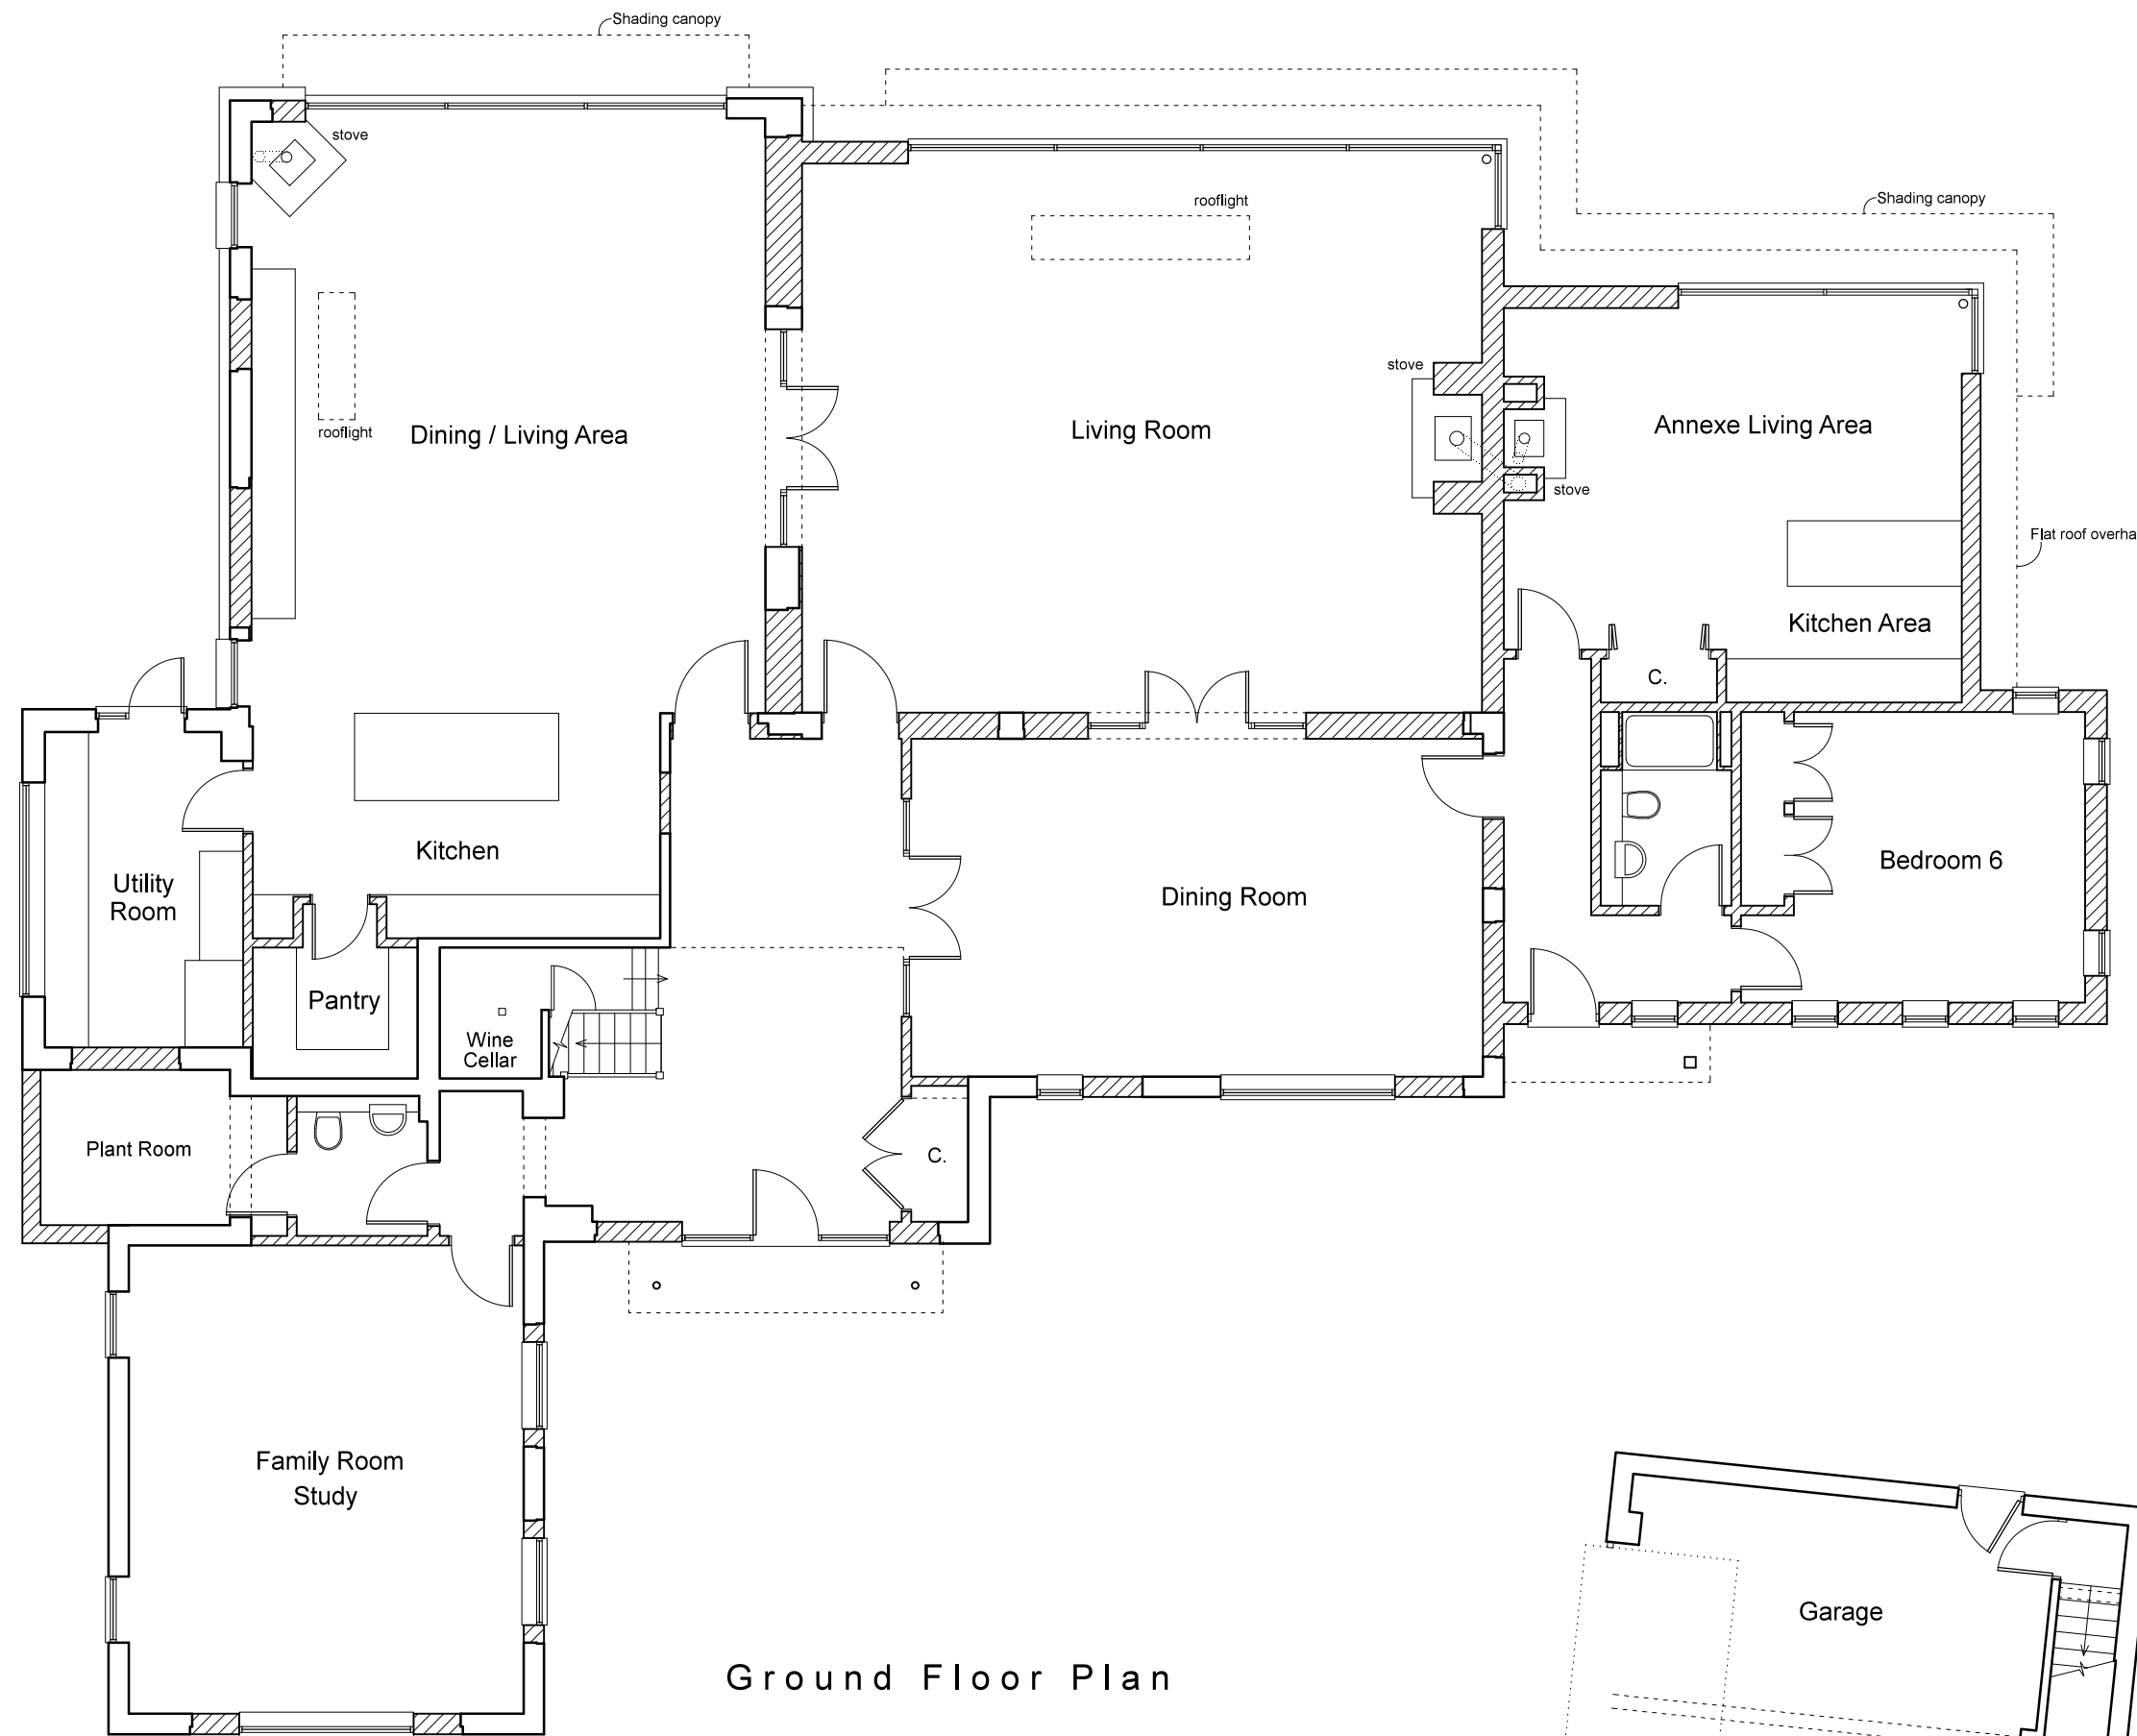

Location Plan
Scale 1:1250

Serial Number 148124
©Green Copyright and database right 2020
Ordnance Survey License: 100048657
Reproduction in whole or part is prohibited
without the prior permission of Ordnance Survey

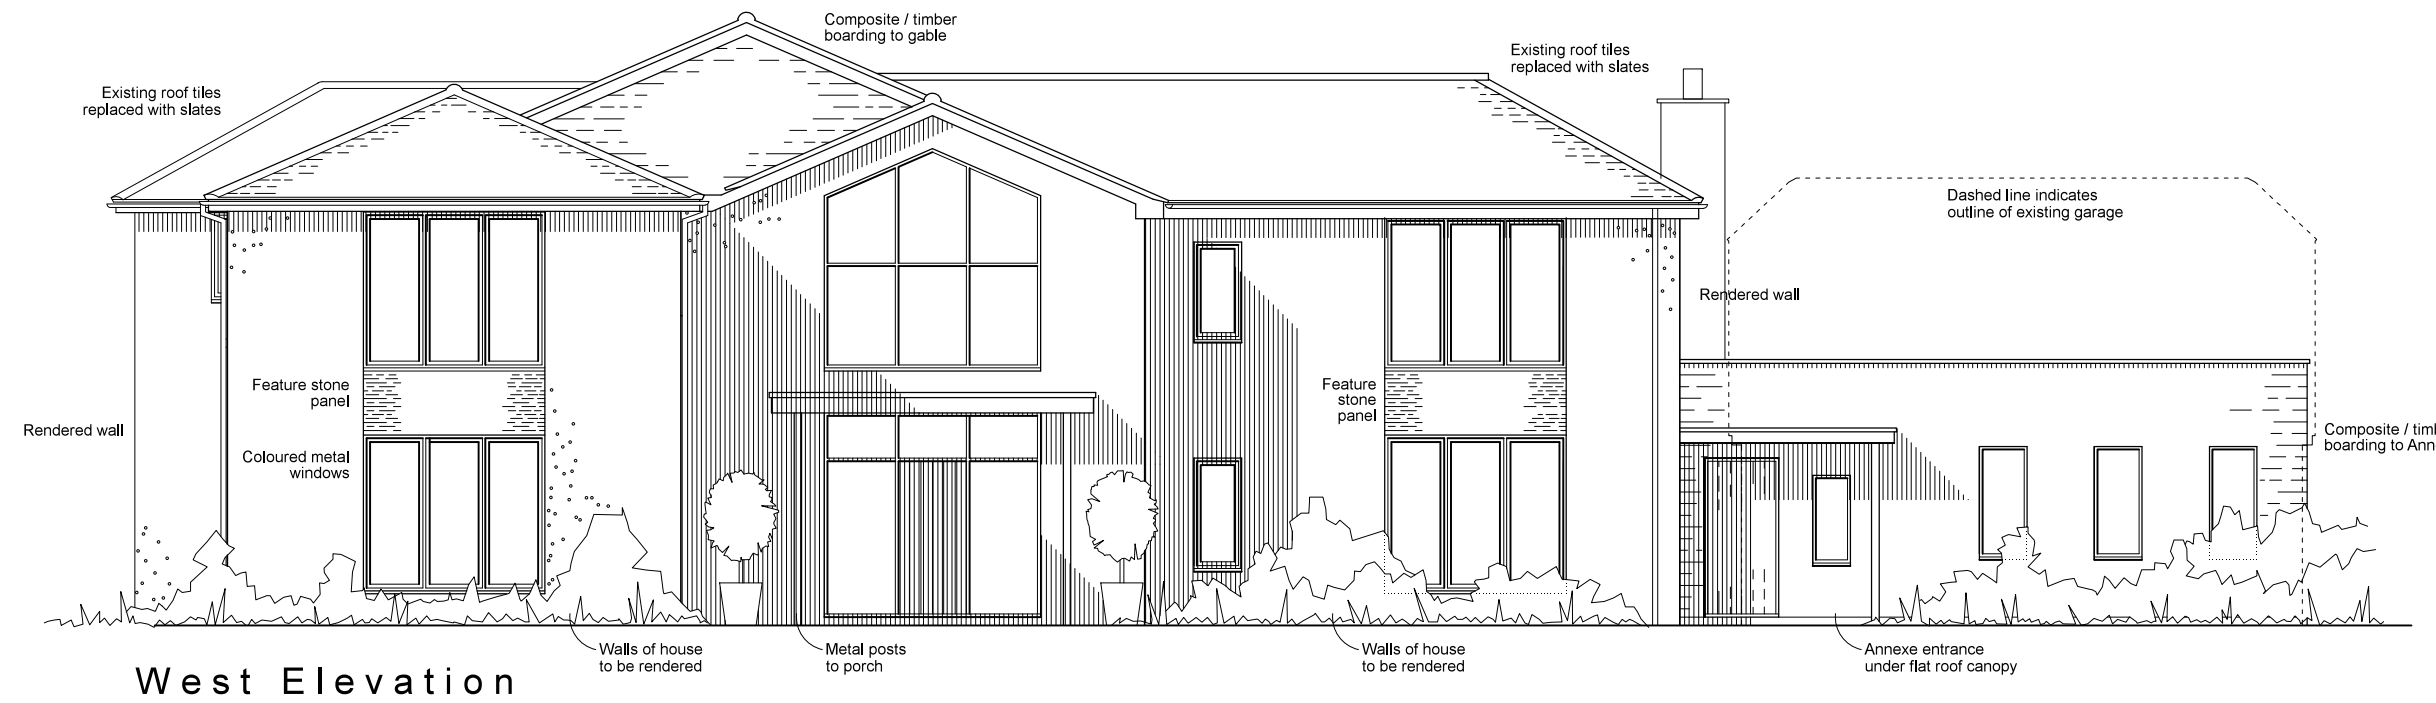

0 5 10 20 metres

0 1 2 3 4 metres

Architectura
Architectural Design & Drawing Service

Proposed Extensions and Alterations
at Long Acre, Little Heath Road, Fontwell
for Mr and Mrs G Devenish
Drawing P10 August 2020 Scale 1:100 & 1:1250 @ A2
Planning Drawing - Ground Floor Plan, Elevation & Location Plan