




This drawing and its contents are the strict copyright of
 Architectura Design. No reproduction without permission.
 Do not scale. Written dimensions to be used where given.
 All dimensions and details to be checked on site.
FOR PLANNING PURPOSES ONLY

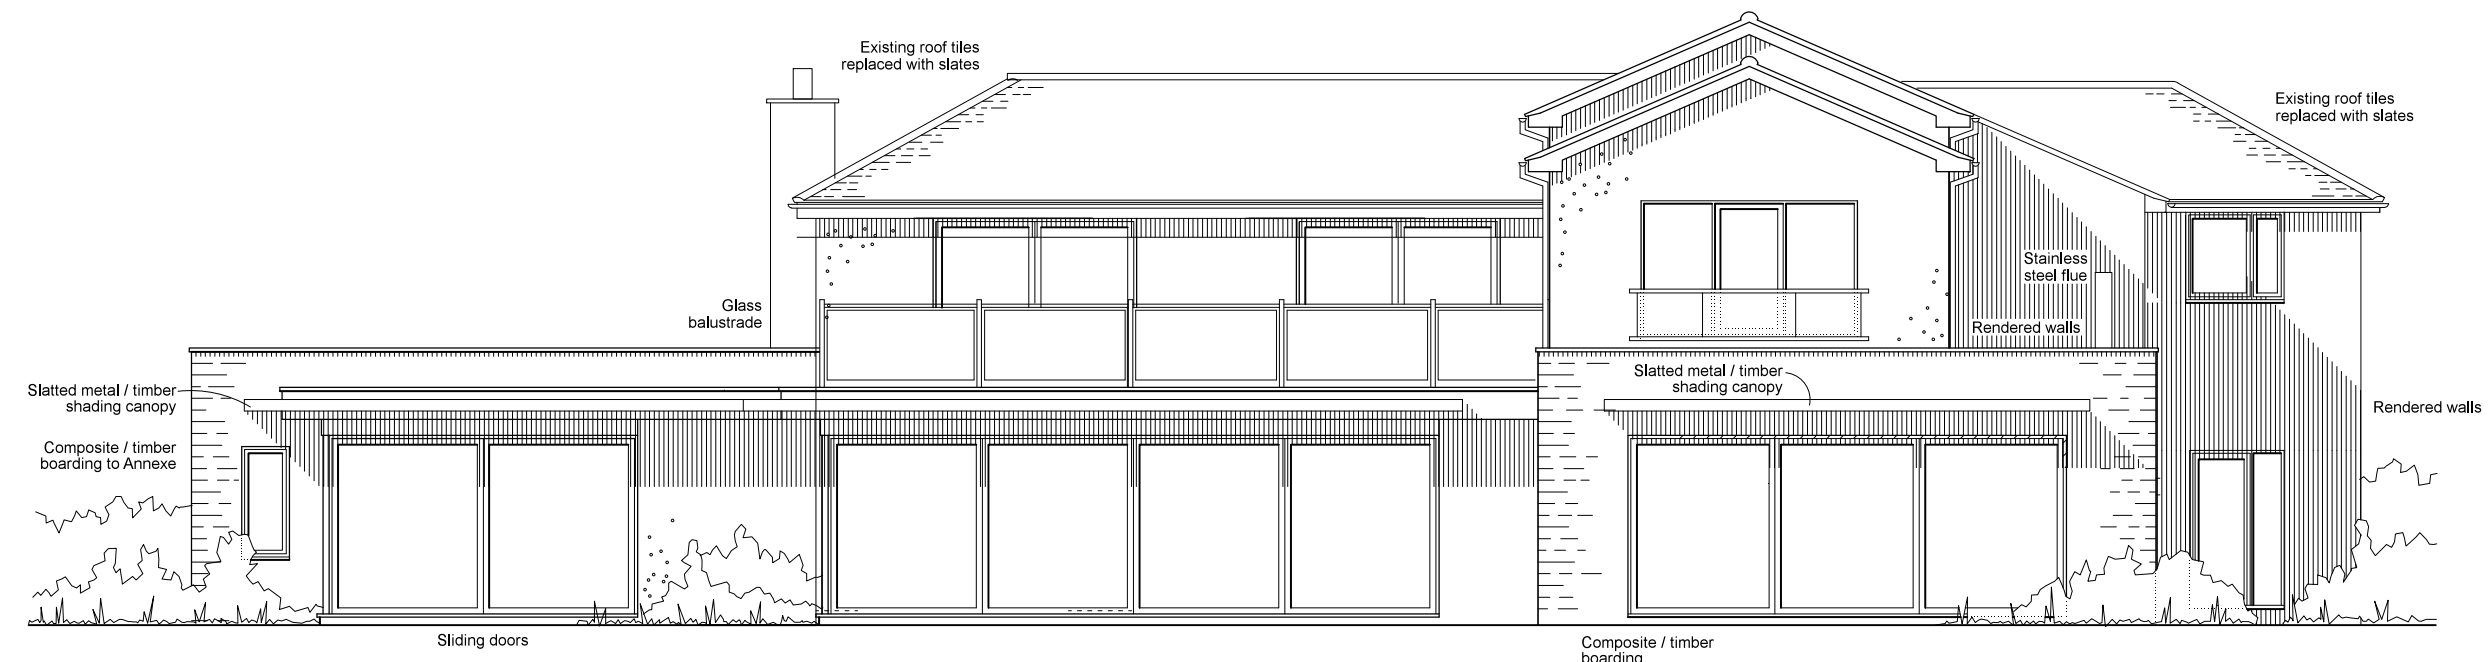


East Elevation

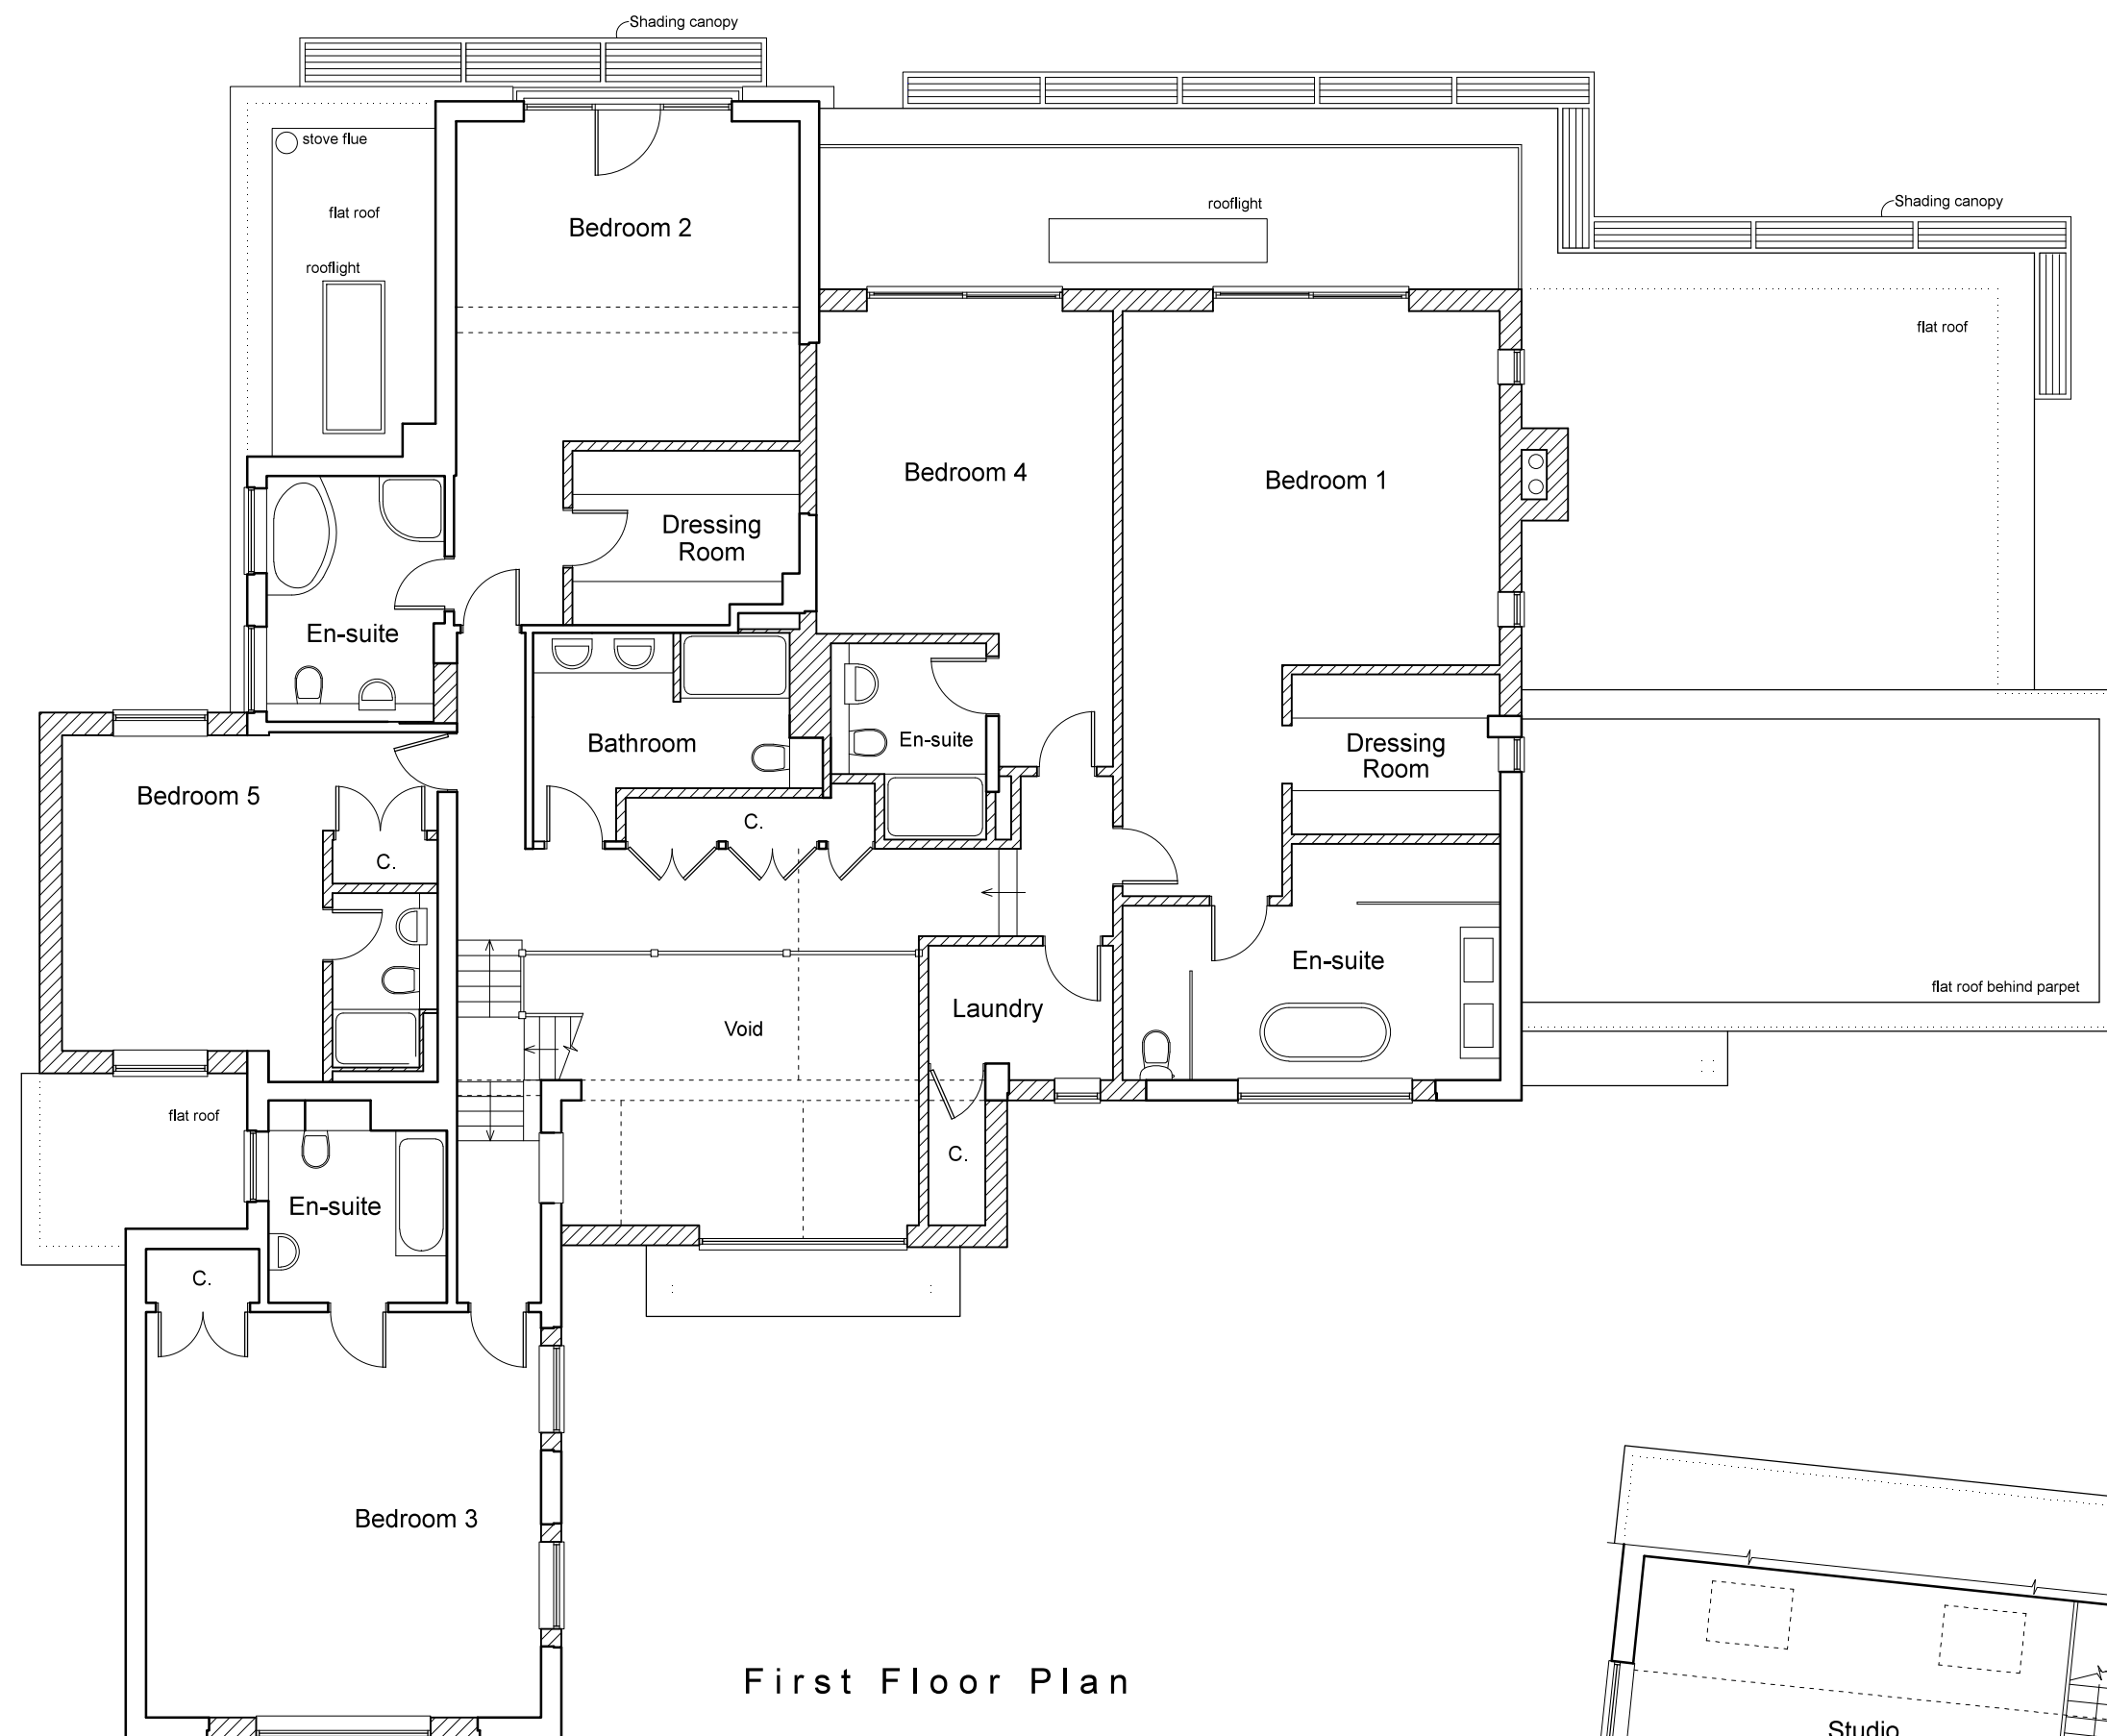


First Floor Plan

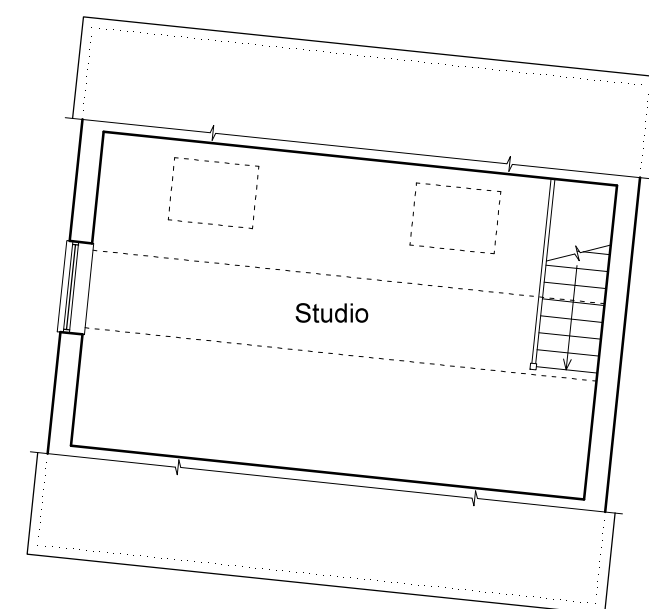


North Elevation
Garage

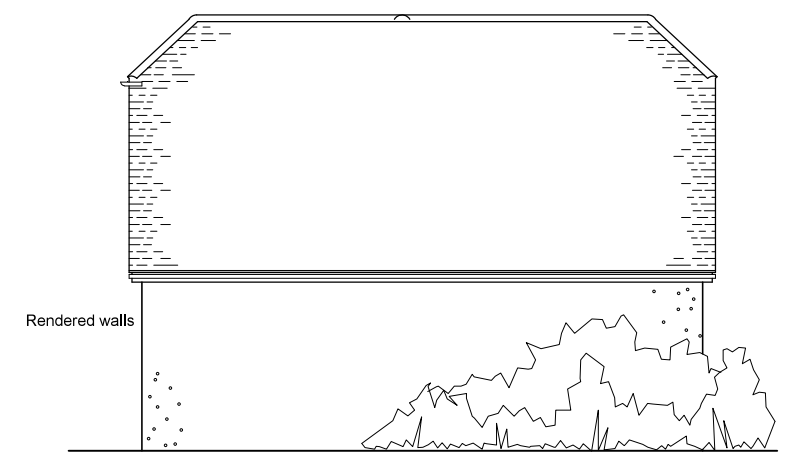


West Elevation

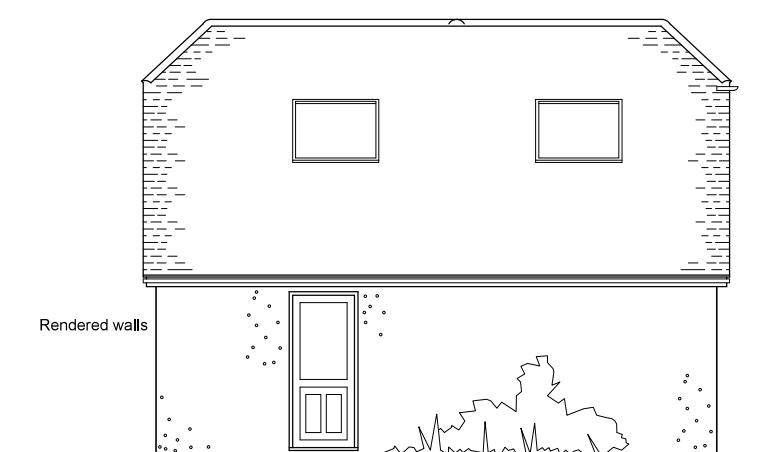

East Elevation

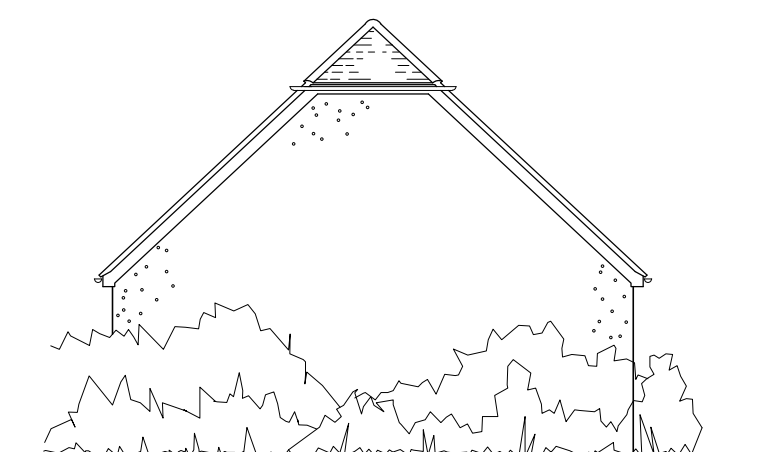

South Elevation

 

Architectura

Architectural Design & Drawing Service

Proposed Extensions and Alterations
at Long Acre, Little Heath Road, Fontwell
for Mr and Mrs G Devenish

Drawing P02a October 2018 Scale 1:100 @ A2
Planning Drawing - First Floor Plan, East Elevation &
Garage Elevations