





South Elevation

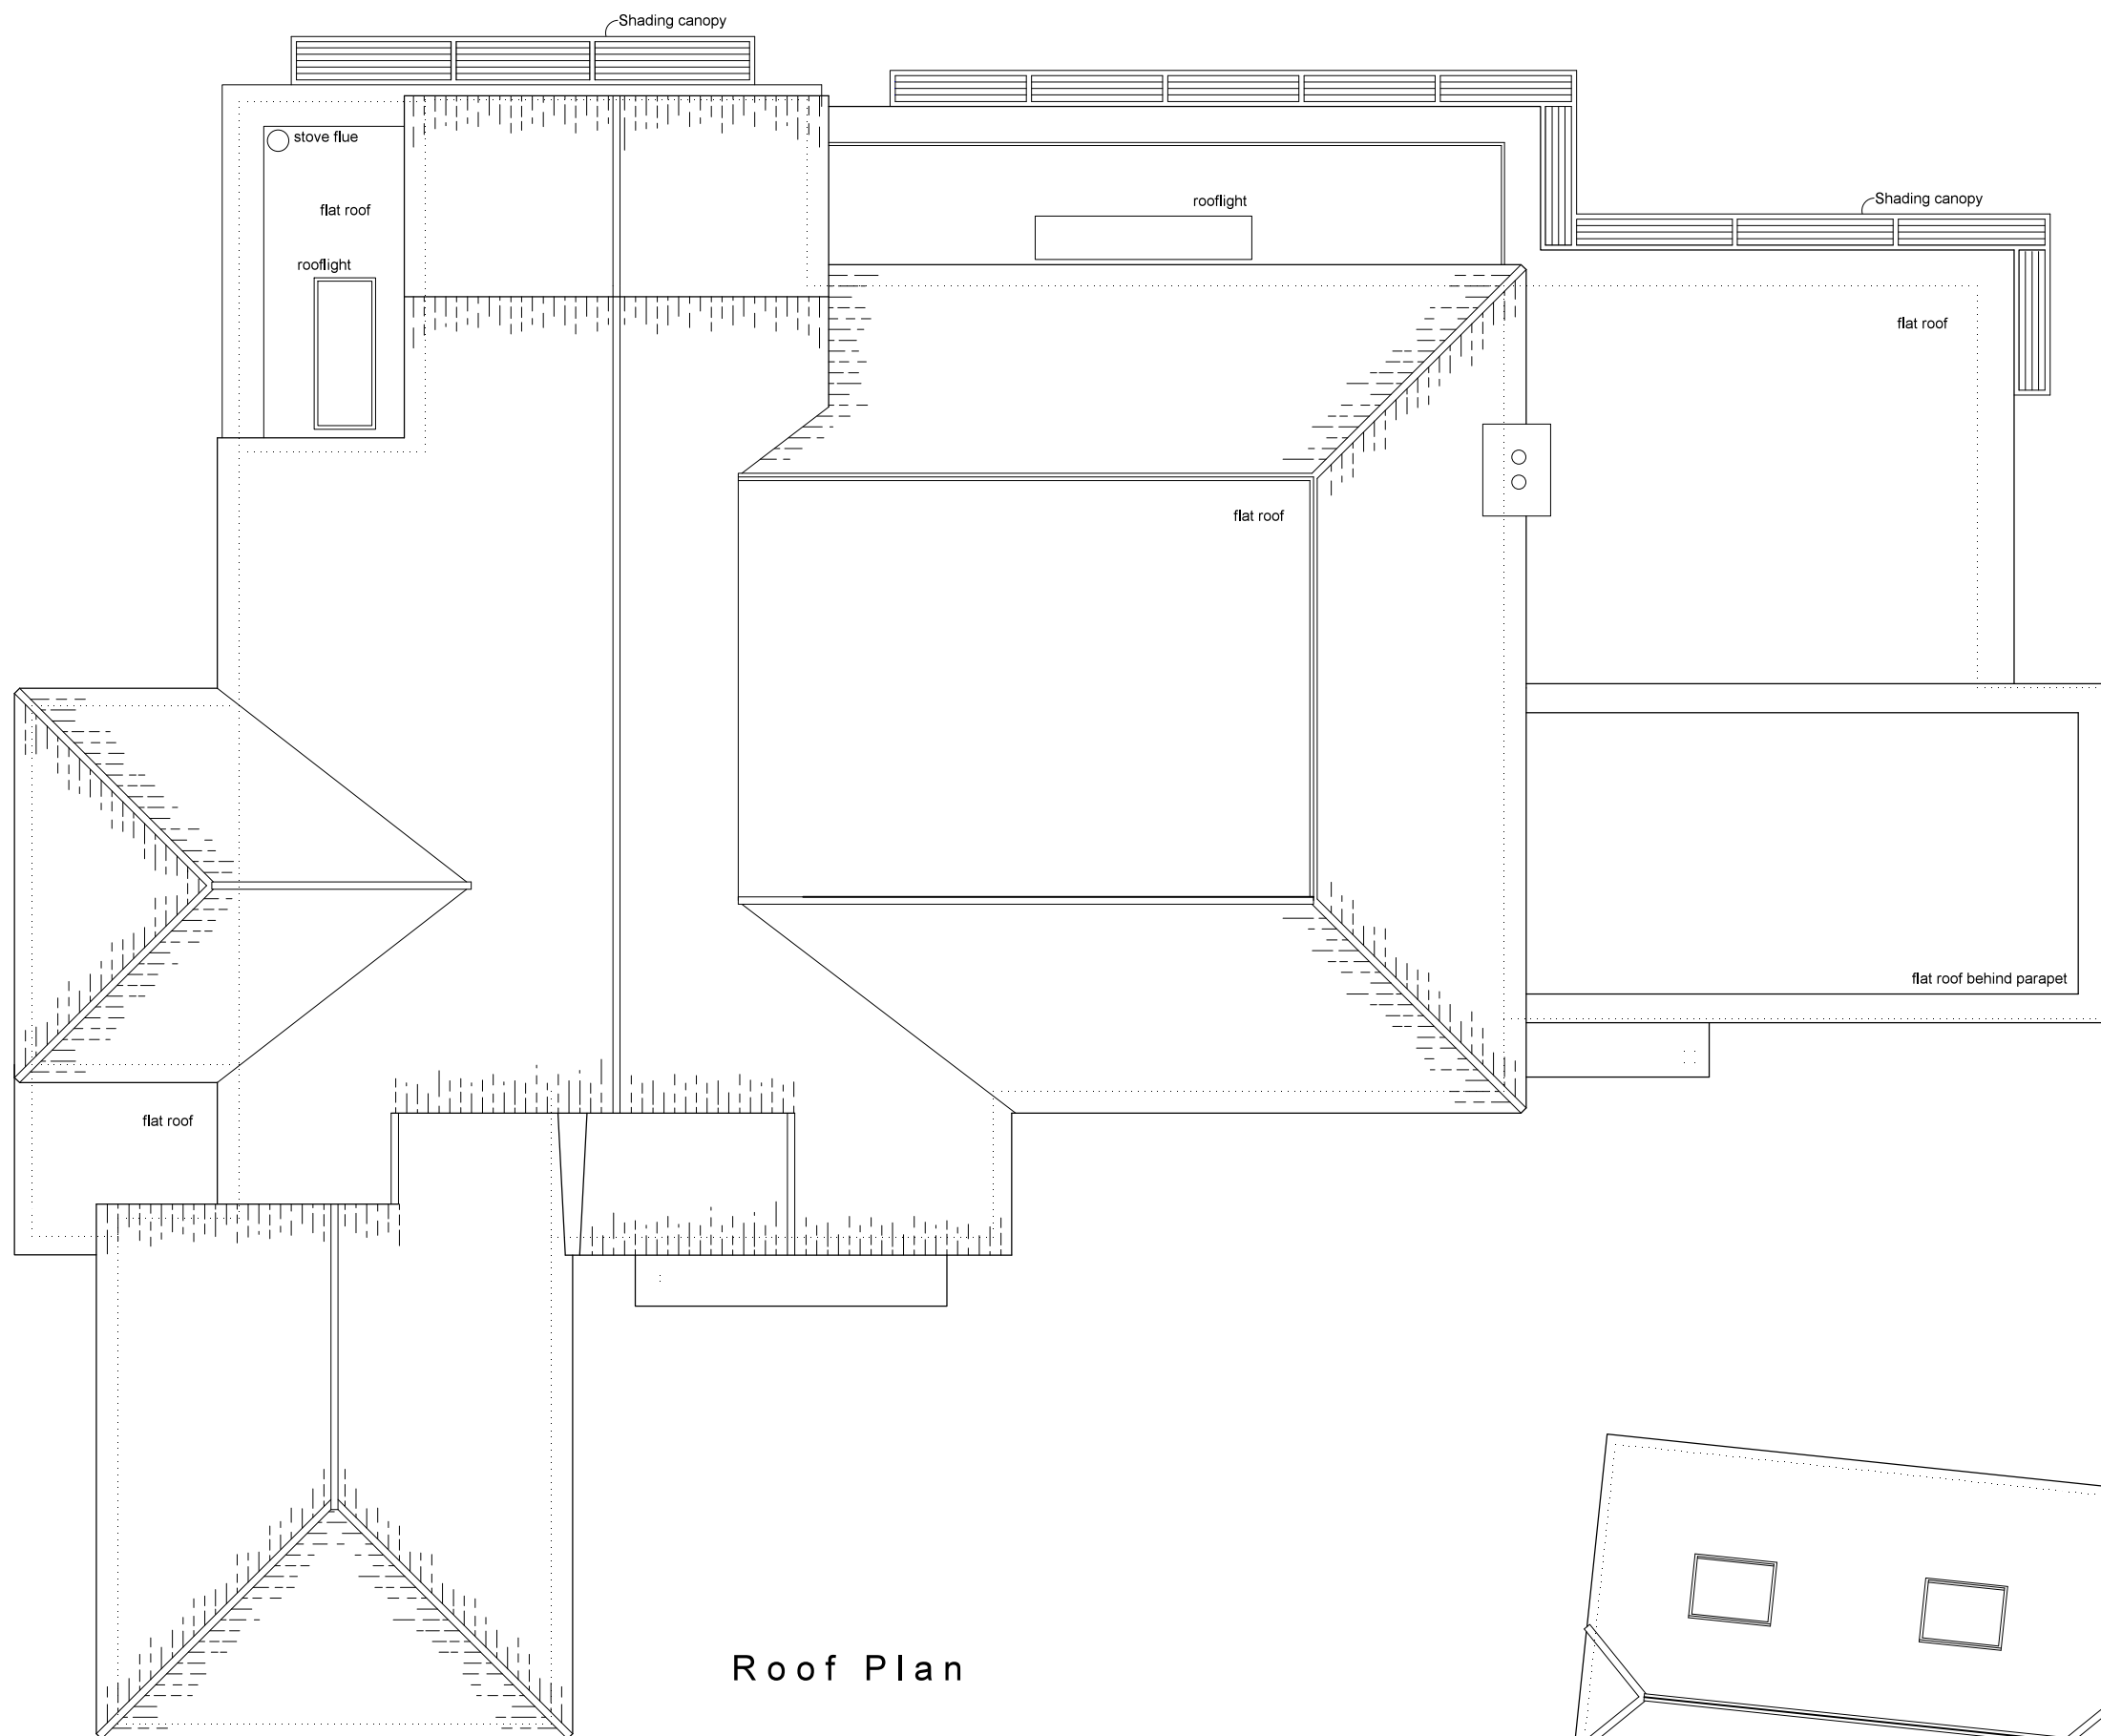

Roof Plan

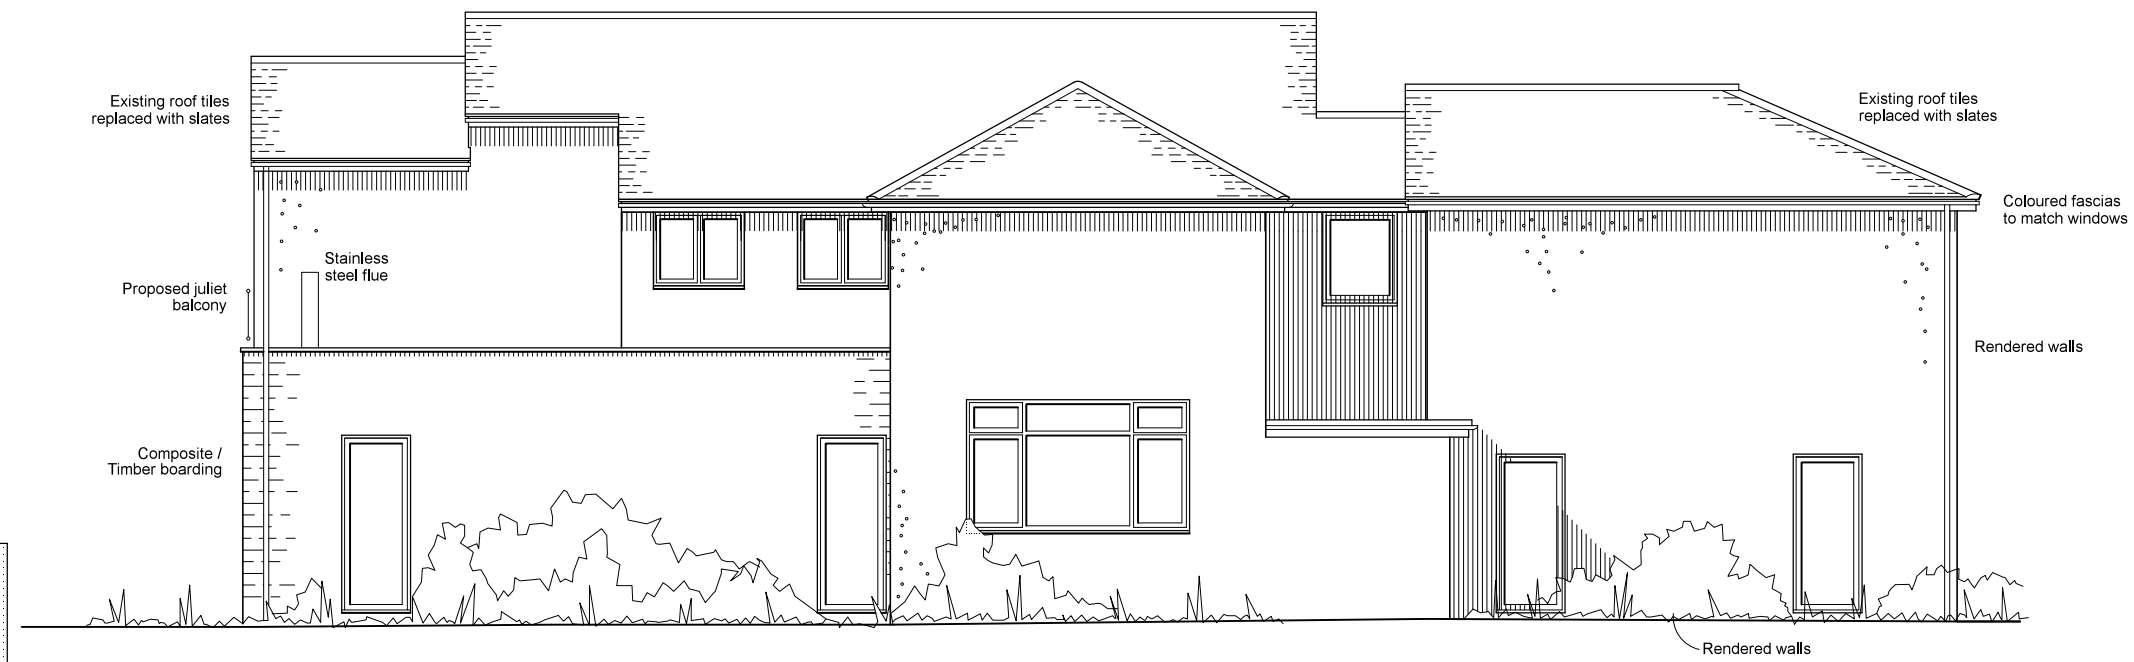

North Elevation

0 1 2 3 4 metres

Architectura
Architectural Design & Drawing Service

Proposed Extensions and Alterations
at Long Acre, Little Heath Road, Fontwell
for Mr and Mrs G Devenish
Drawing P03a October 2018 Scale 1:100 @ A2
Planning Drawing - Roof Plan & North & South Elevations