



NOTES


All dimensions must be checked on site and not scaled from this drawing.
EXCEPT AS SHOWN

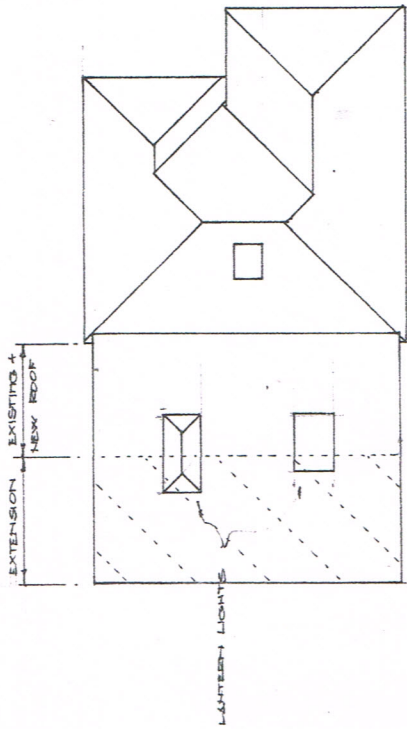


ROOF PLAN

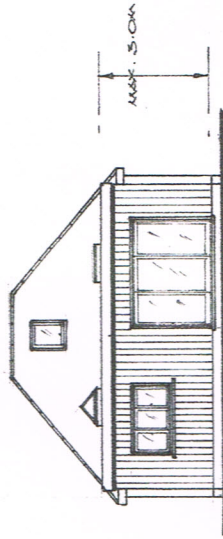


SOUTH ELEVATION

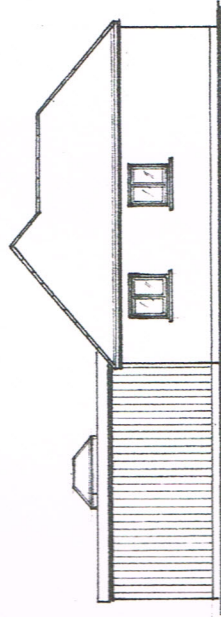


EAST ELEVATION

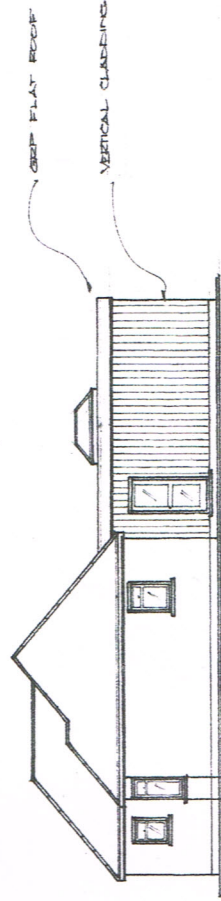

WEST ELEVATION

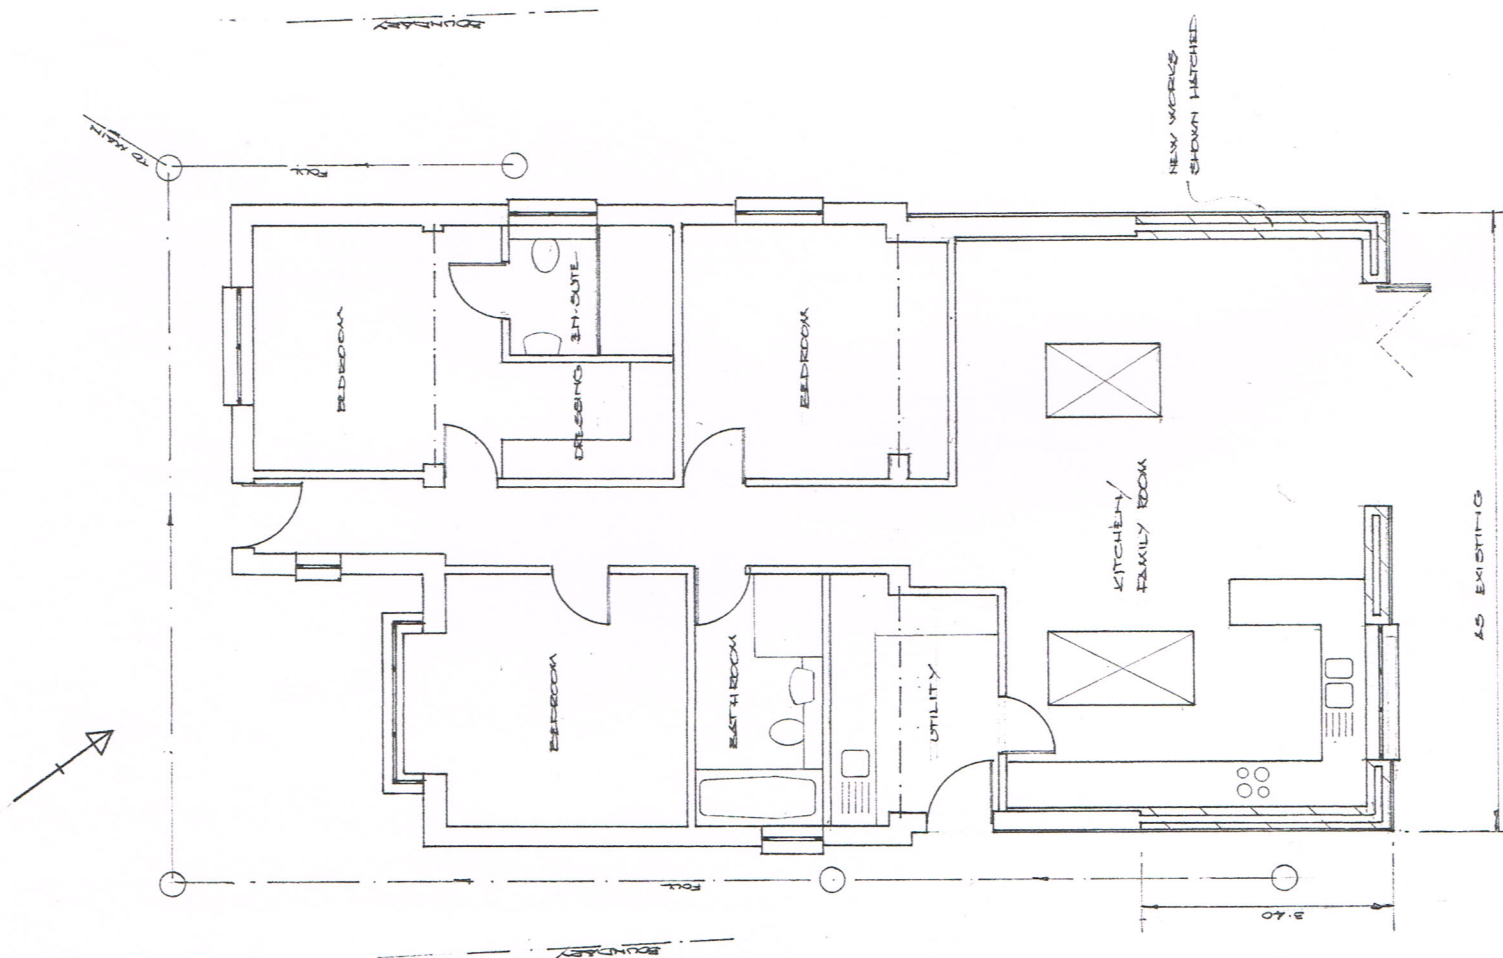

FLOOR PLAN

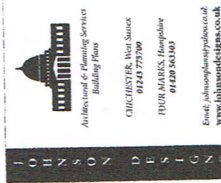

Client
MR J. BENHAM

Job Title
ALAFIN
NYTON ROAD
ALDINGBOURNE
PD20 3TX

Drawing Title

PROPOSED PLANS
& ELEVATIONS

Scale 1:100
1:100 AT A1 1:50

Date MAY 22 Drawn by

Dwg. No. - 74120/02 Rev A