


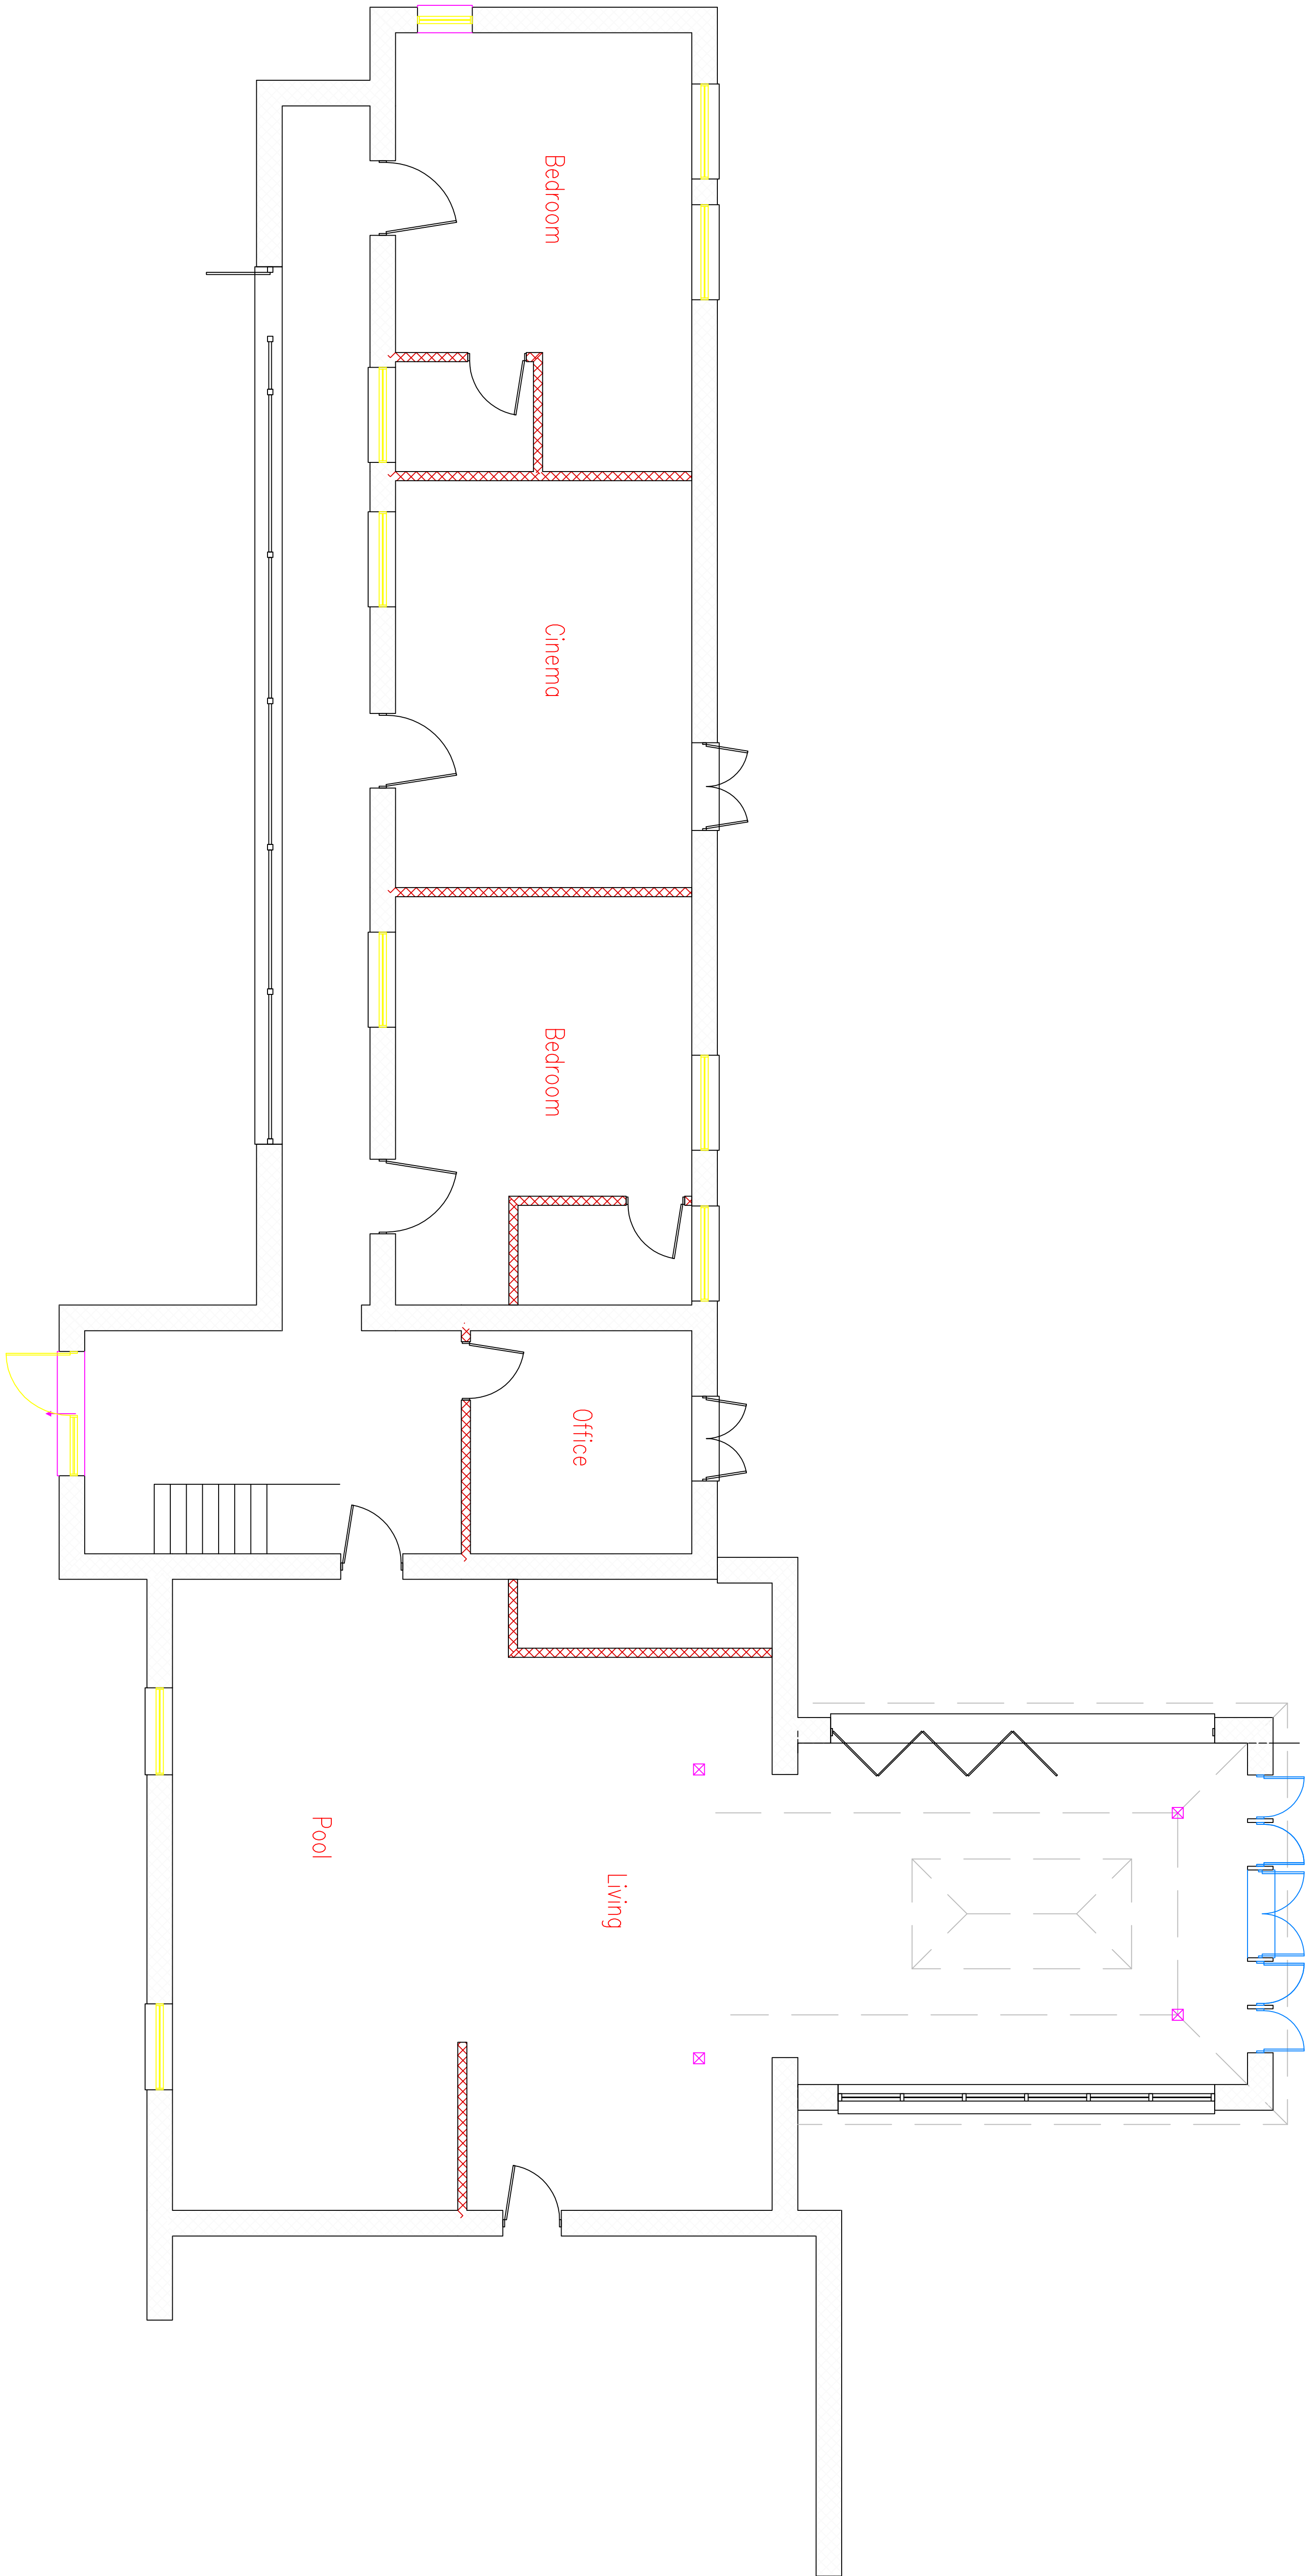

CLIENT		PROJECT		TITLE		STATUS		DRAWN BY		REVIEWED BY	
MR N SHOPLAND		WHITE MILL HOUSE SLINDON BOTTOM		EXISTING FLOOR PLAN		PLANNING		SJ		SJ	
						DATE		SCALE		DRAWING NUMBER	
						31.03.17		1: 50@A1		4	

STEPHEN JUPP MRTPI
CHARTERED TOWN PLANNER
348 CHICHESTER ROAD, BOGNOR REGIS
West Sussex PO21 5BX
Tel 01243 822113
Email: steve@planning-solutions.co.uk
www.planning-solutions.co.uk