


BLOCK/SITE PLAN
 AREA 130m x 130m A3
 SCALE 1:500
 CENTRE COORDINATES: 492729, 104534

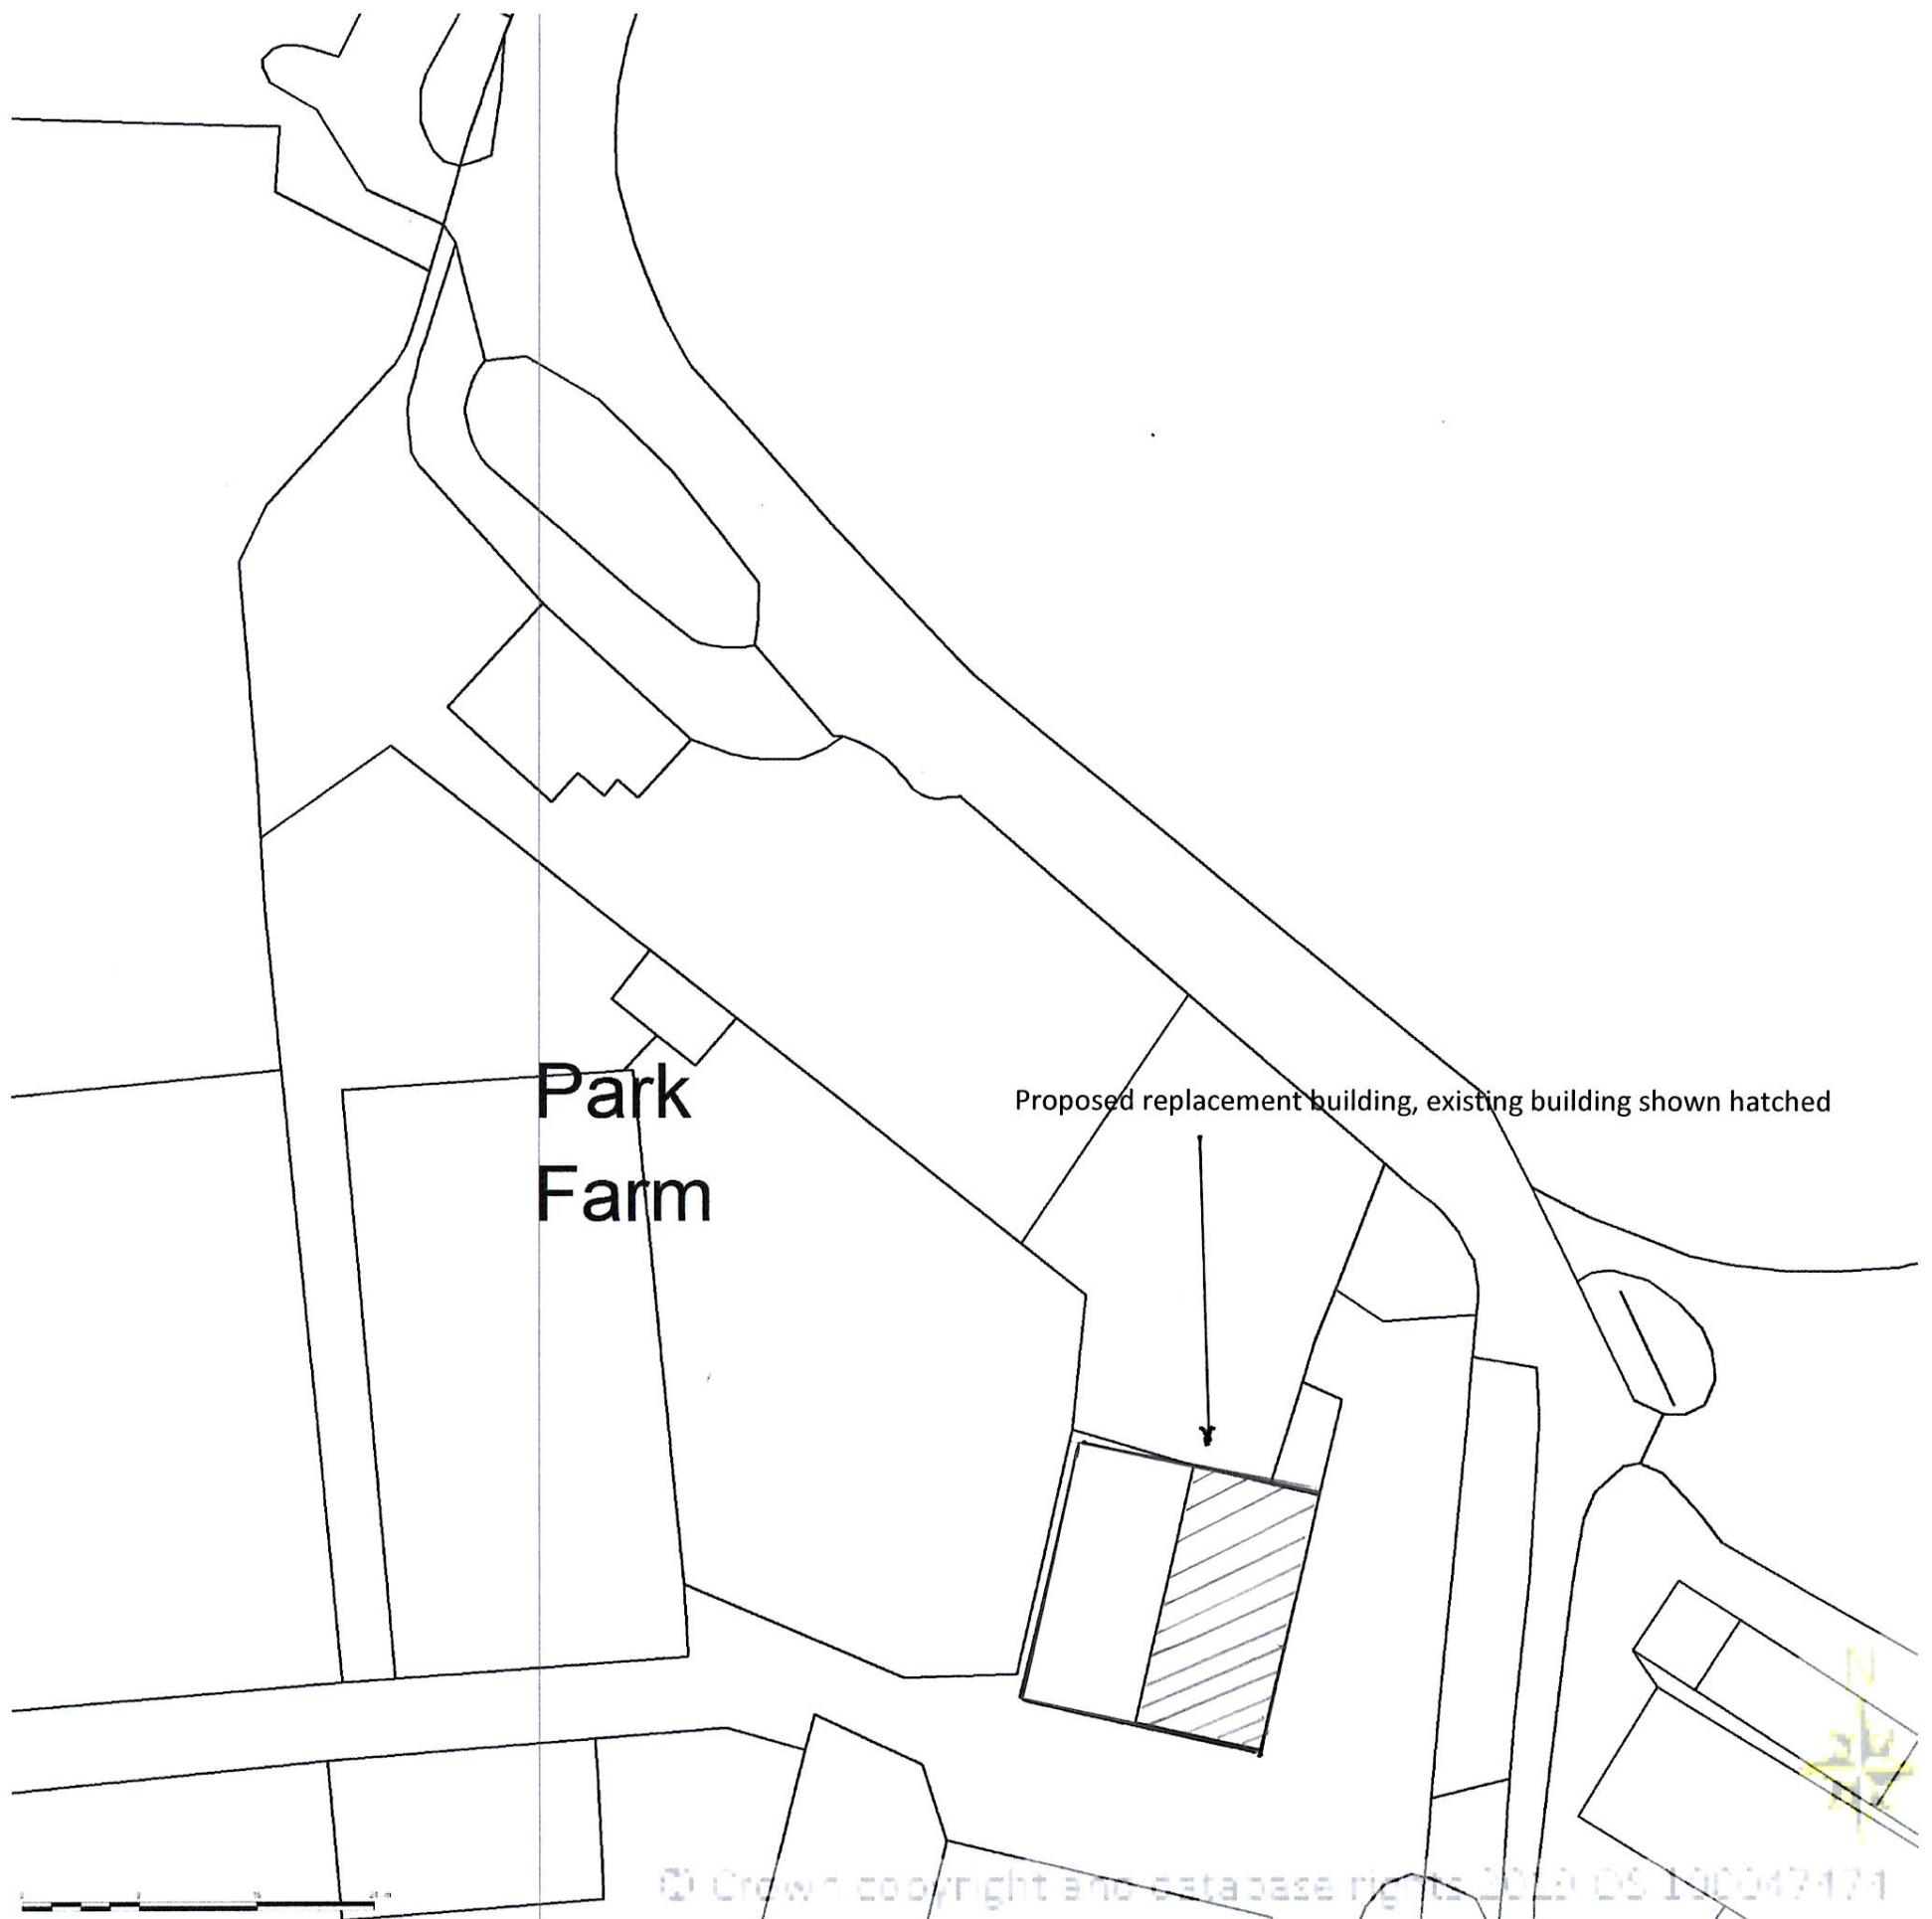

Rural Associates
 Planning, Procurement
 Project Co-ordination
 Yapton Lodge North End Road
 Yapton West Sussex BN18 0DT
 Tel 01243 555420 e-mail ruralass@freenet.co.uk

Title Proposed Demolition of existing life expired and dilapidated farm building together with new replacement on similar footprint .at Park Farm Aldingbourne PO20 3TL	Client P Gillbard Park Farm Aldingbourne West Sussex PO20 3TL
Scale 1. 500	Date 20/05/19 Drag No RA/37B/JC BLOCK PLAN