




Proposed Elevations

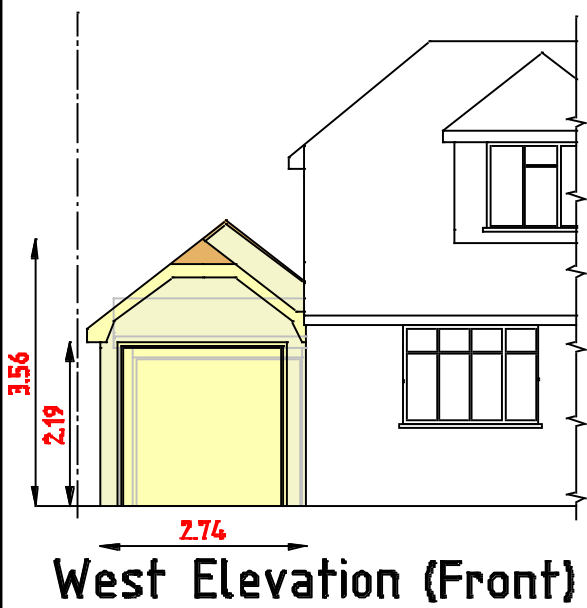


West Elevation (Front)

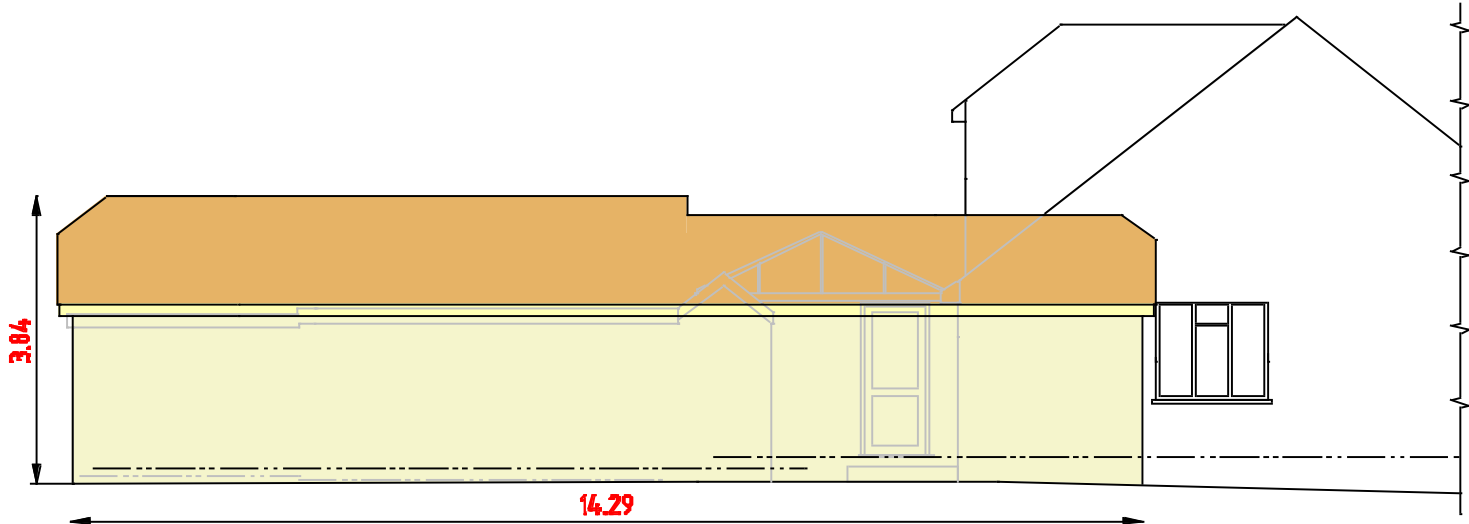

North Elevation (Side)

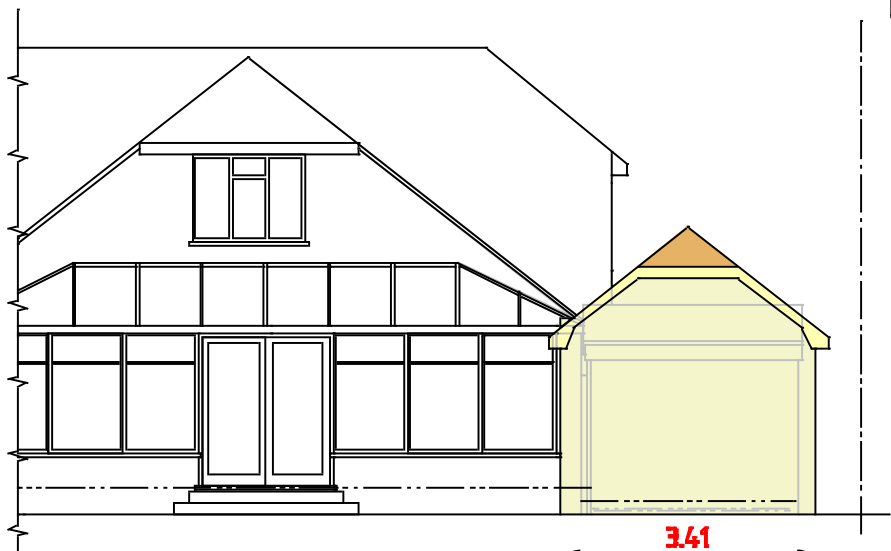

East Elevation (Rear)

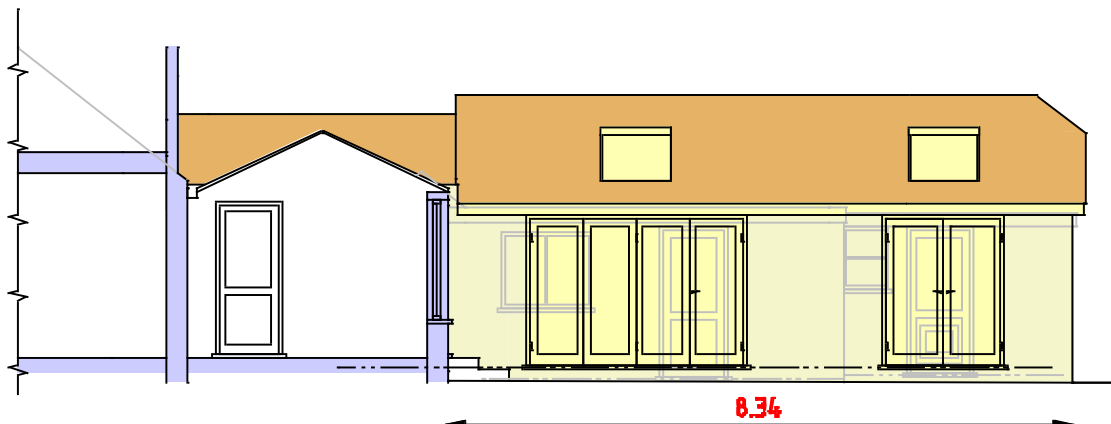


South Elevation (Side)

PROJECT Proposed demolition of existing garage and erection of additional lounge and bedroom and replacement garage at 'Chipperfield', Westergate Street, Westergate. P020 3QR CLIENT Mr P Faulkner	Scales 1:50, 1:100 1:500, 1:1250	Revisions	
	Date July 2013		
	Drawn srb		
	Drawing No 15/13/14		1


Existing Elevations




West Elevation (Front)

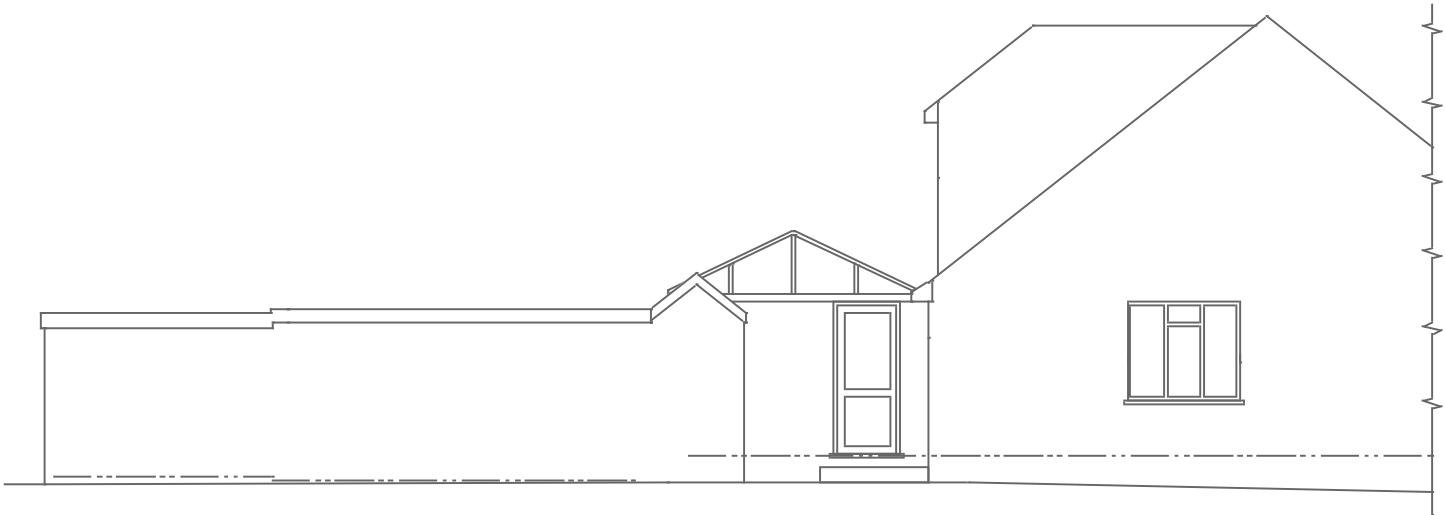


North Elevation (Side)

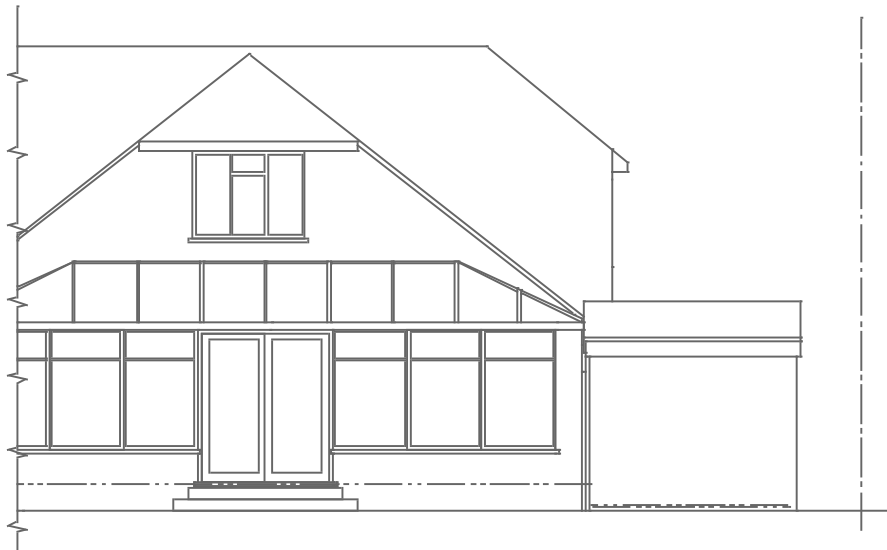

East Elevation (Rear)

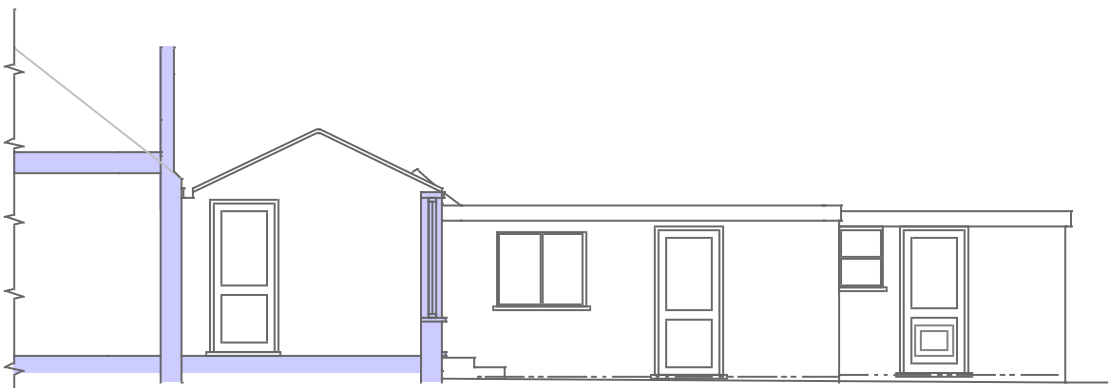

South Elevation (Side)

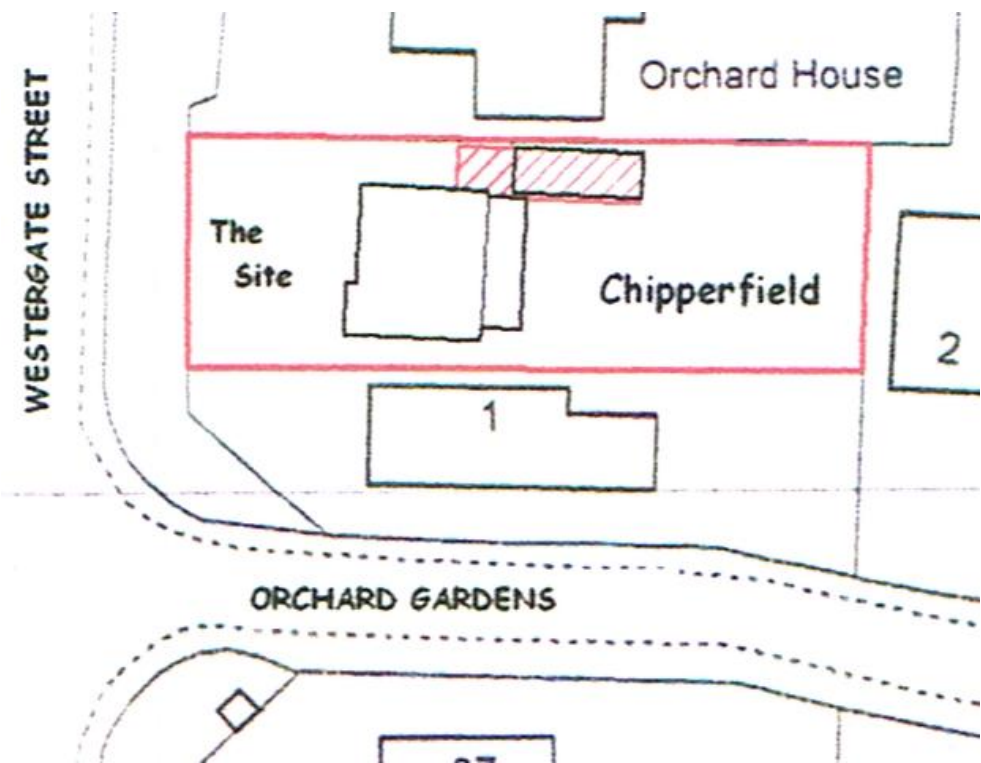

Block Plan 1:500



PROJECT

Proposed demolition of existing garage and erection of additional lounge and bedroom and replacement garage at 'Chipperfield', Westergate Street, Westergate. P020 3QR

CLIENT Mr P Faulkner

Scales

1:50, 1:100
1:500, 1:1250

Date

July 2013


Drawn

srb

Revisions


Drawing No 15/13/14

2

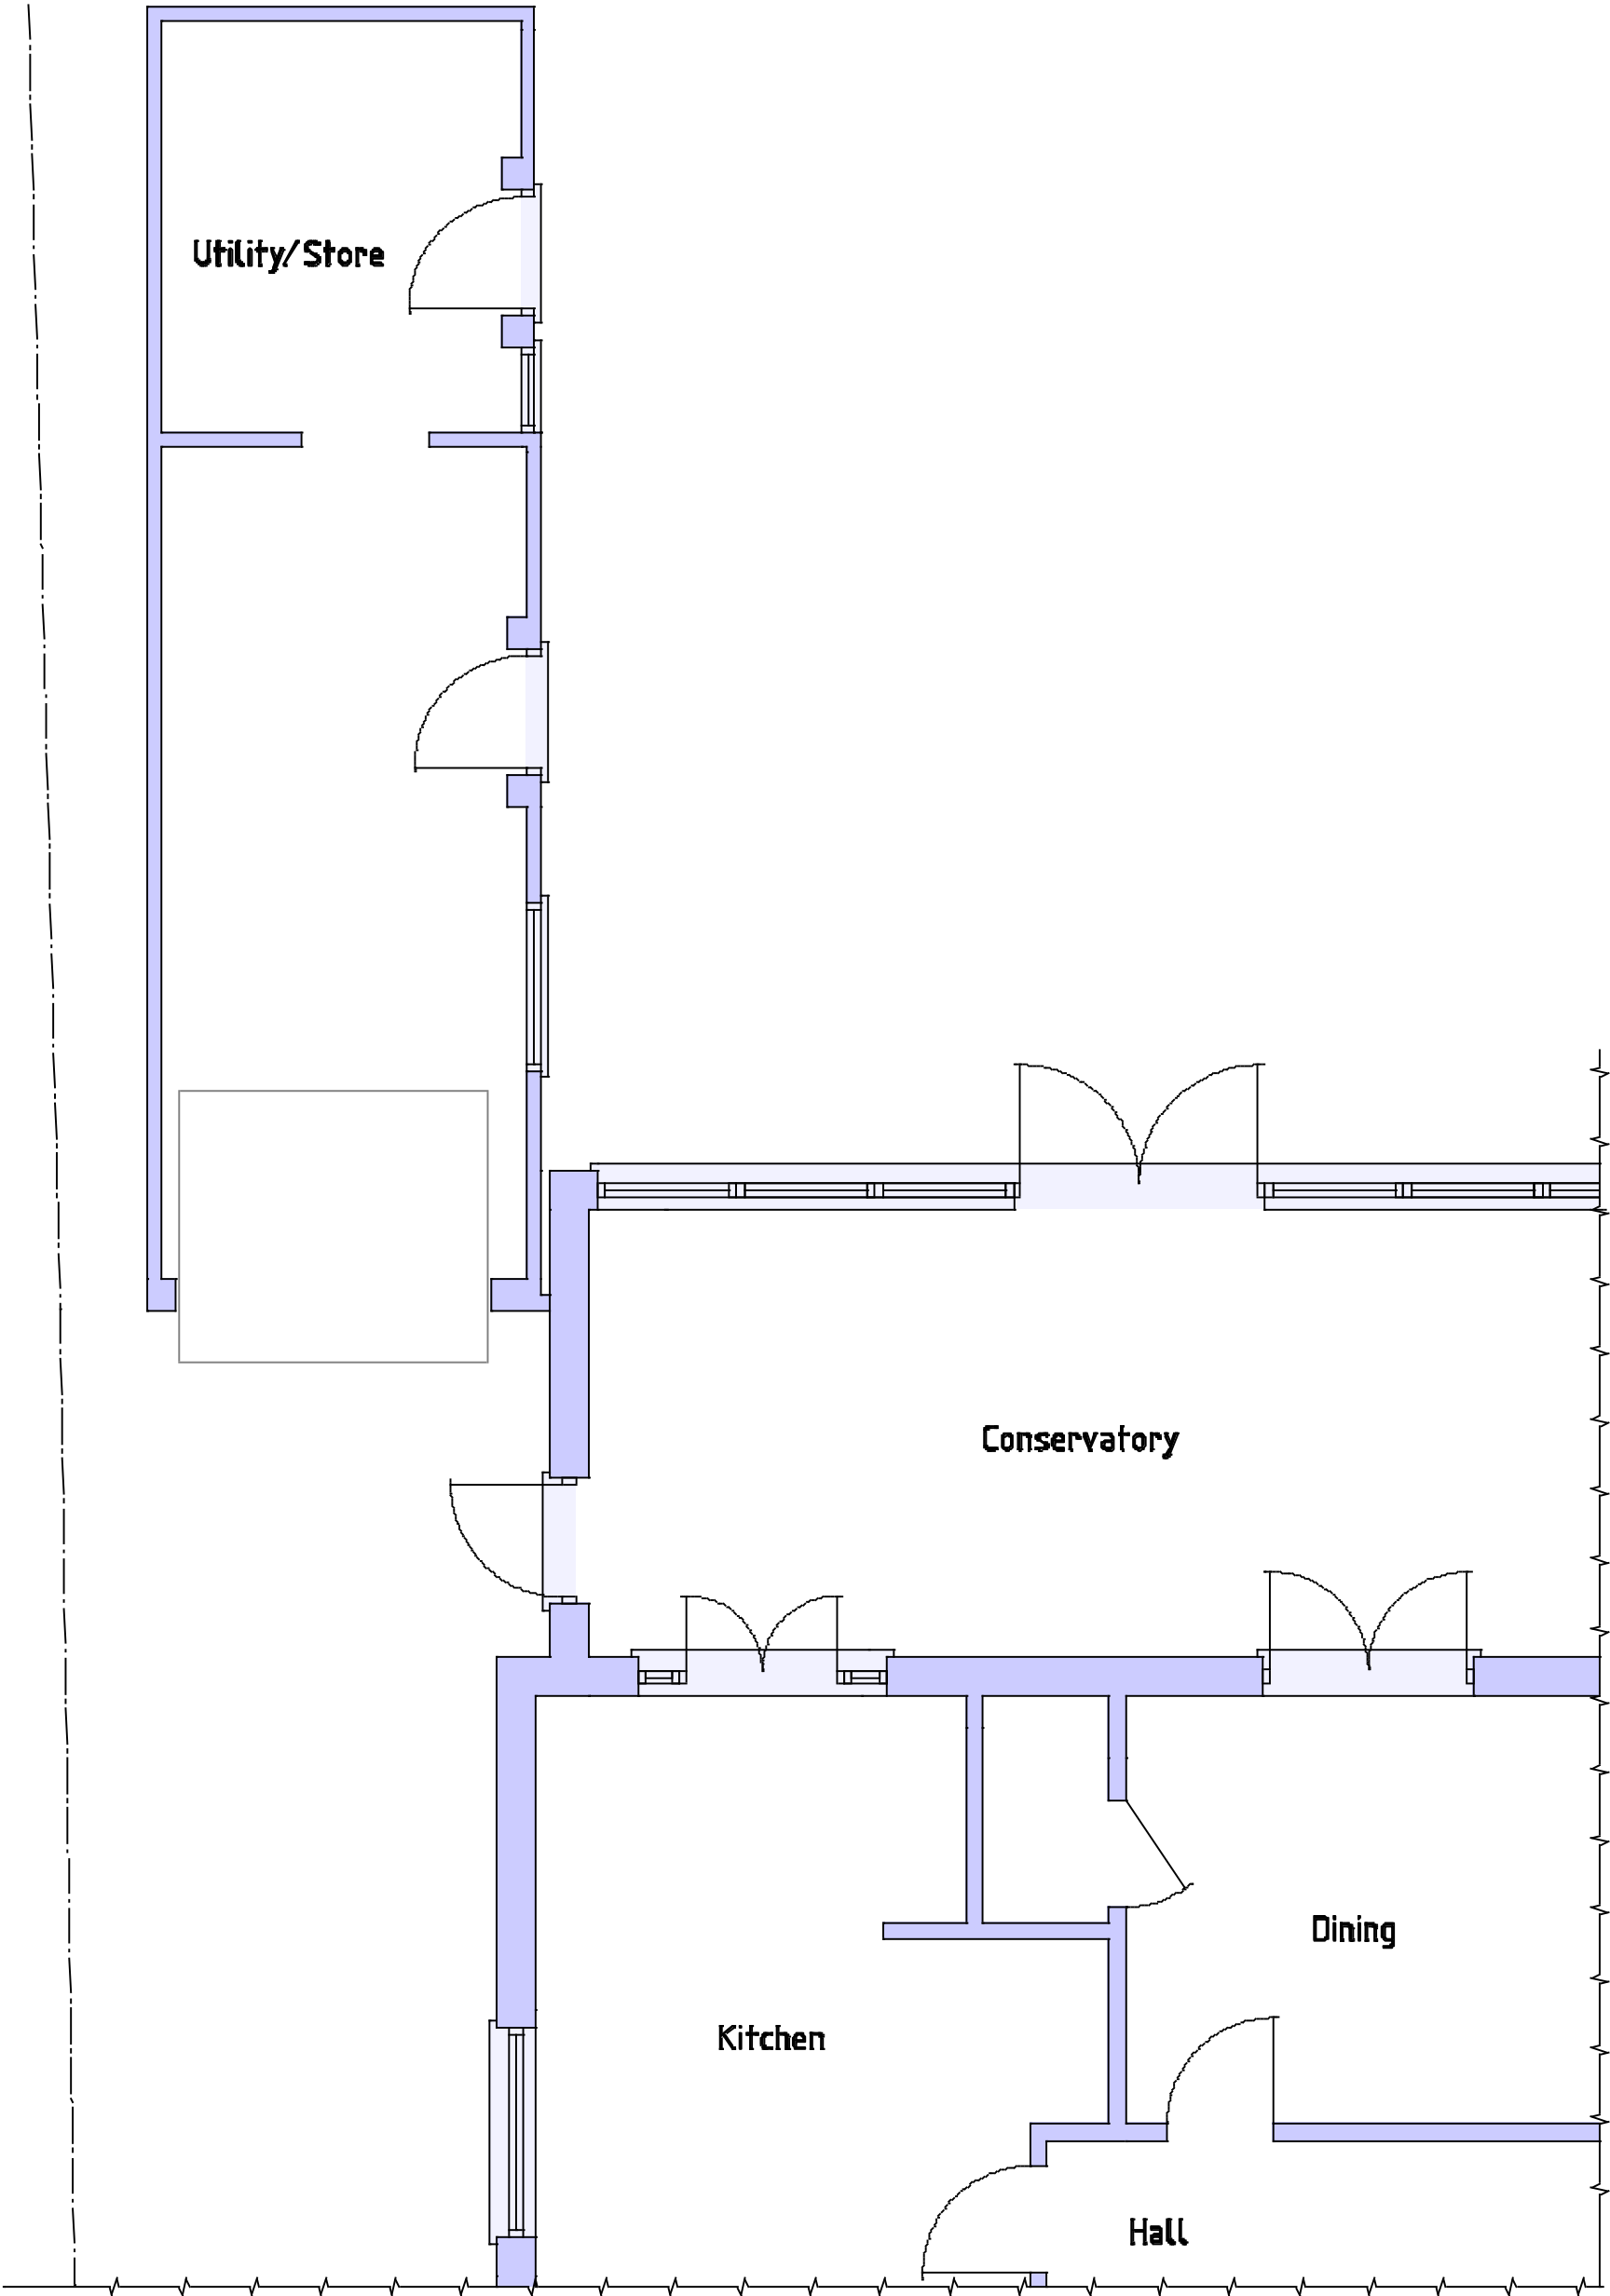

Existing Ground
Floor Plan

PROJECT Proposed demolition of existing garage and erection of additional lounge and bedroom and replacement garage at 'Chipperfield', Westergate Street, Westergate. P020 3QR CLIENT Mr P Faulkner	Scales 1:50, 1:100 1:500, 1:1250	Revisions	
	Date July 2013		
	Drawn srb	Drawing No 15/13/14	3

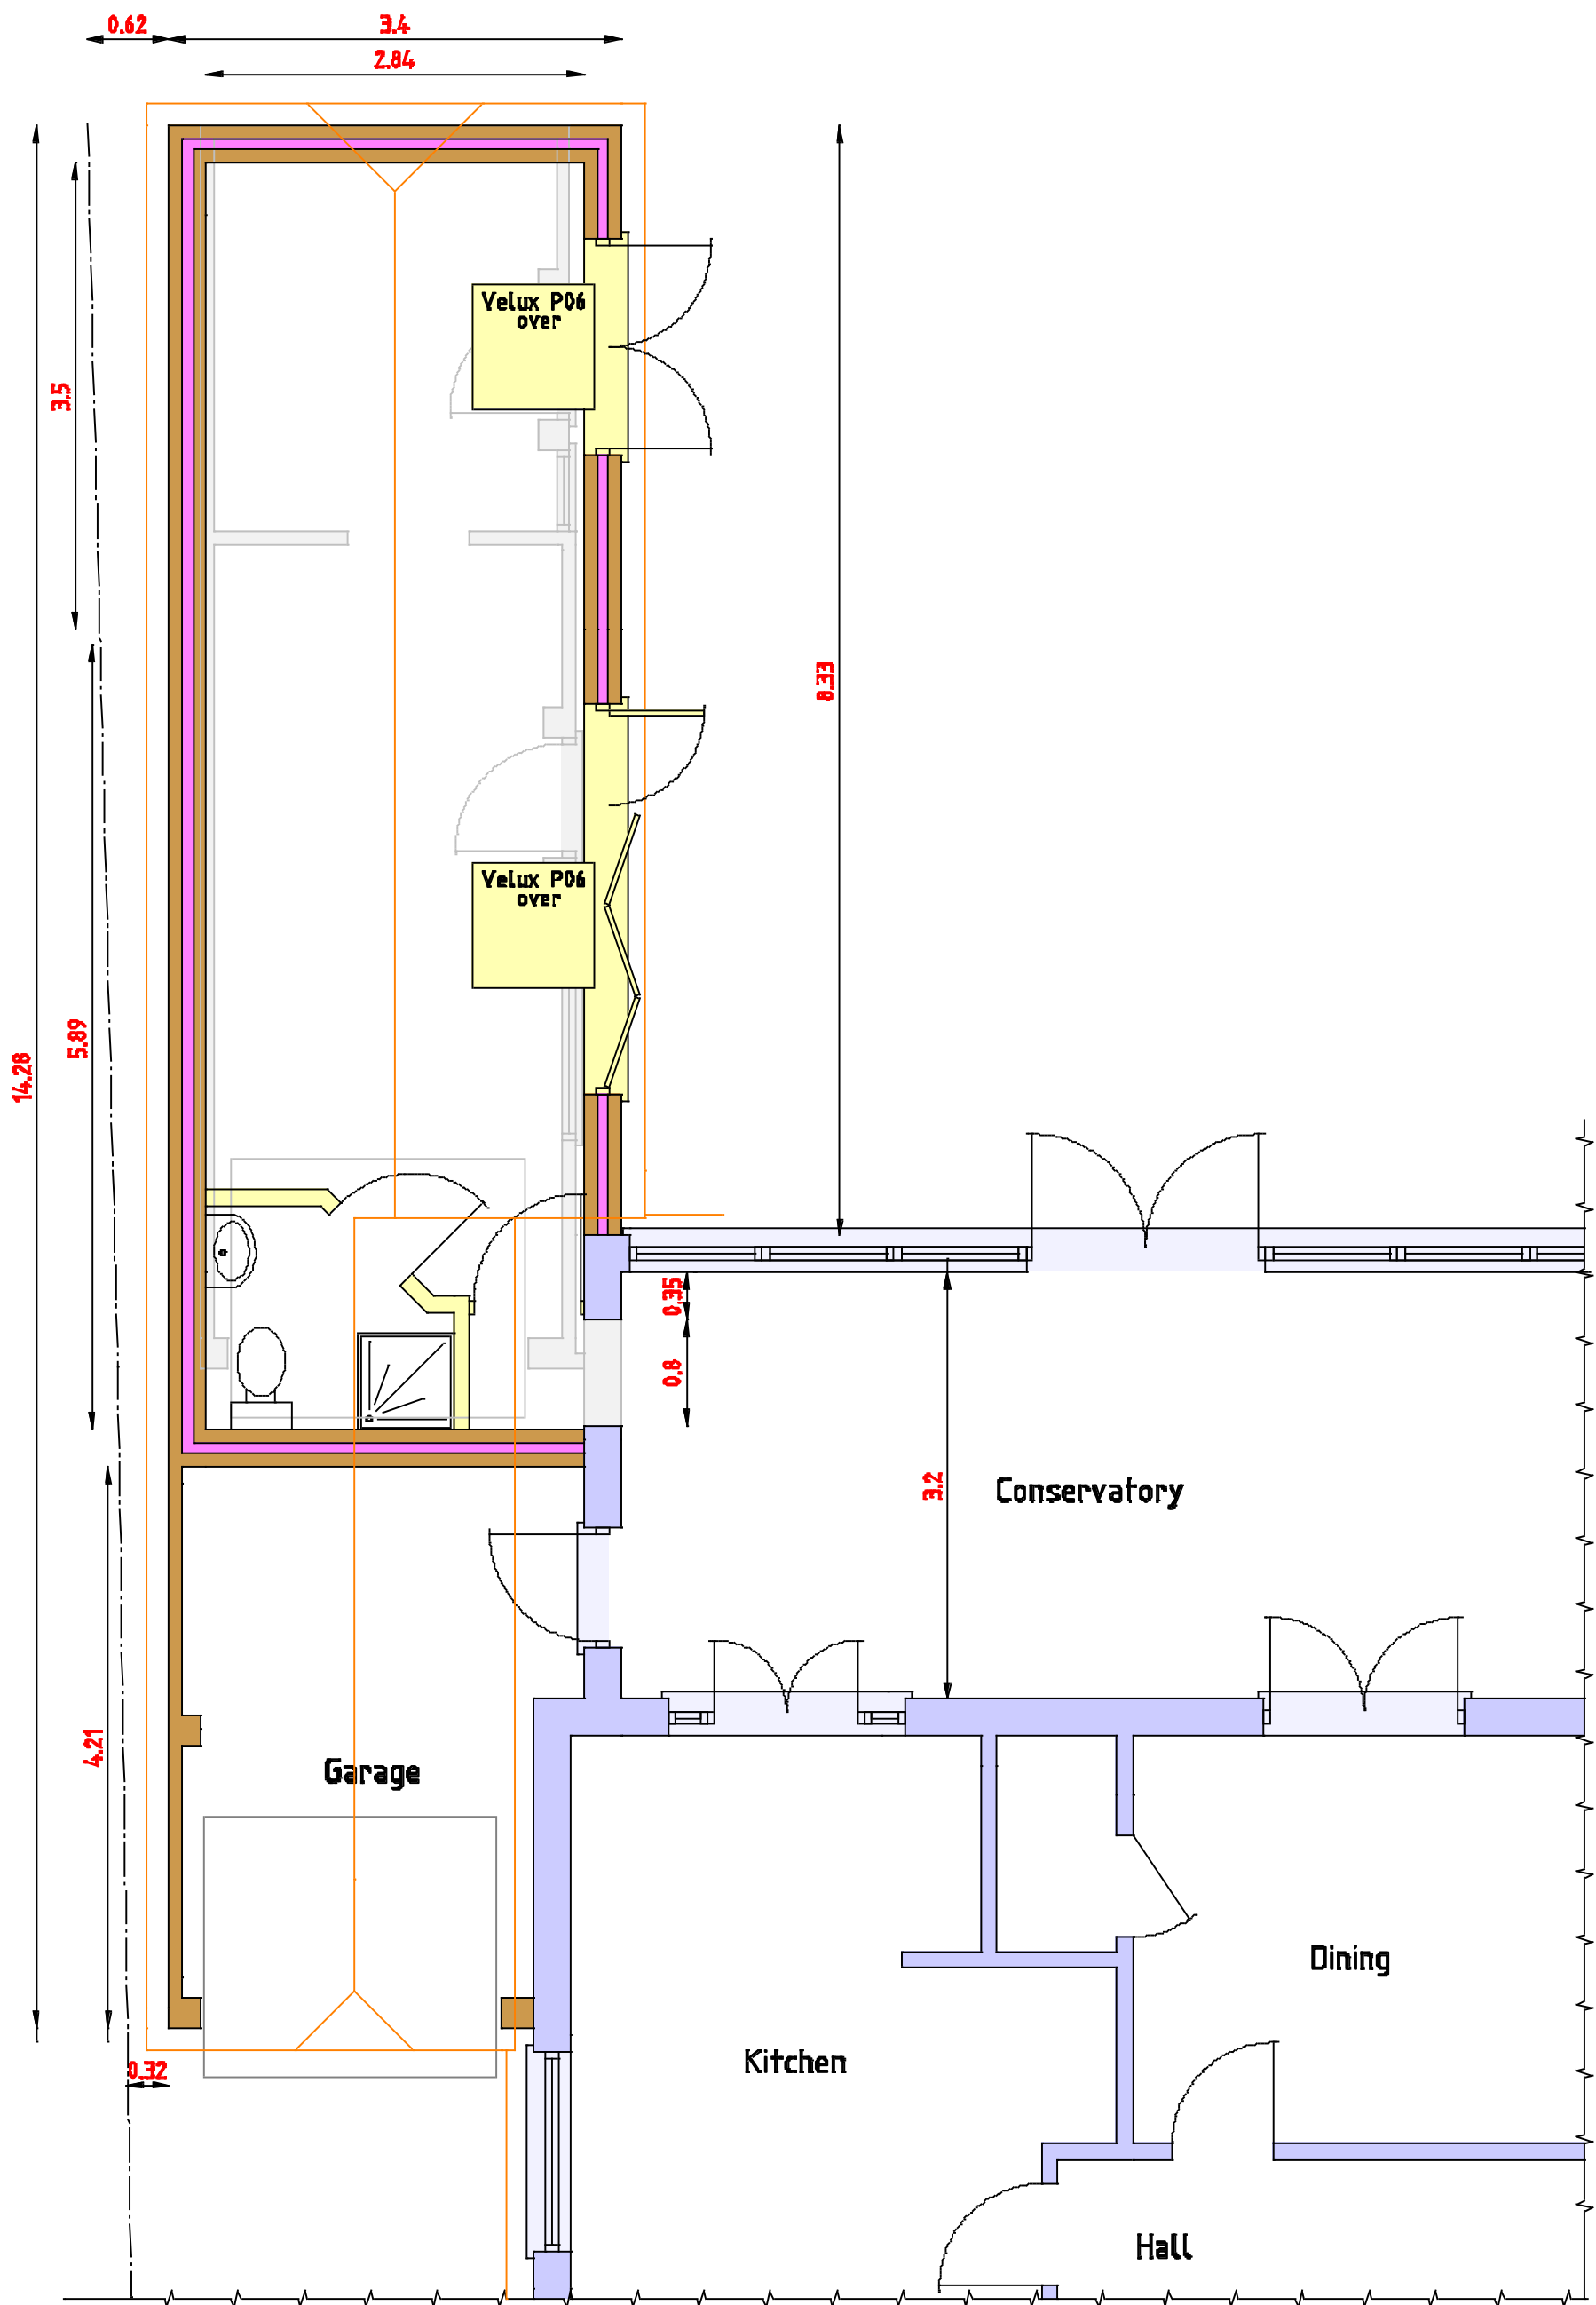

Proposed Ground Floor Plan

PROJECT

Proposed demolition of existing garage and erection of additional lounge and bedroom and replacement garage at 'Chipperfield', Westergate Street, Westergate. P020 3QR

CLIENT Mr P Faulkner

Scales

1:50, 1:100
1:500, 1:1250

Date

July 2013

Drawn

srb

Revisions

Drawing No 15/13/14

4