



WEST ELEVATION



SECTION

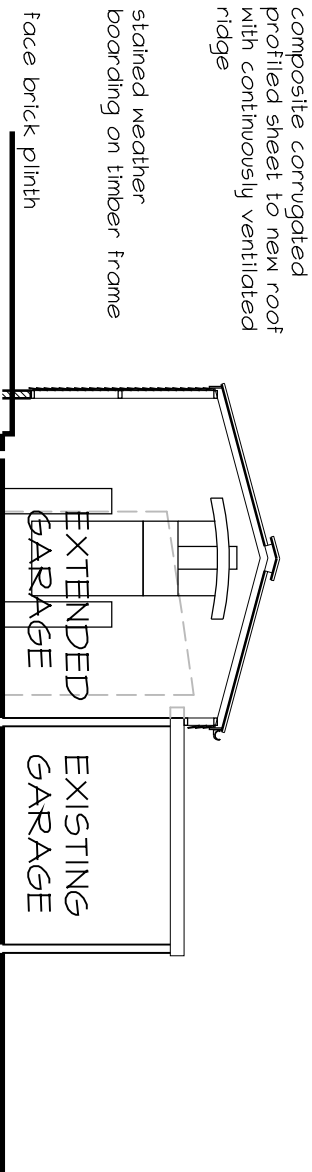

BLOCK PLAN scale 1:500

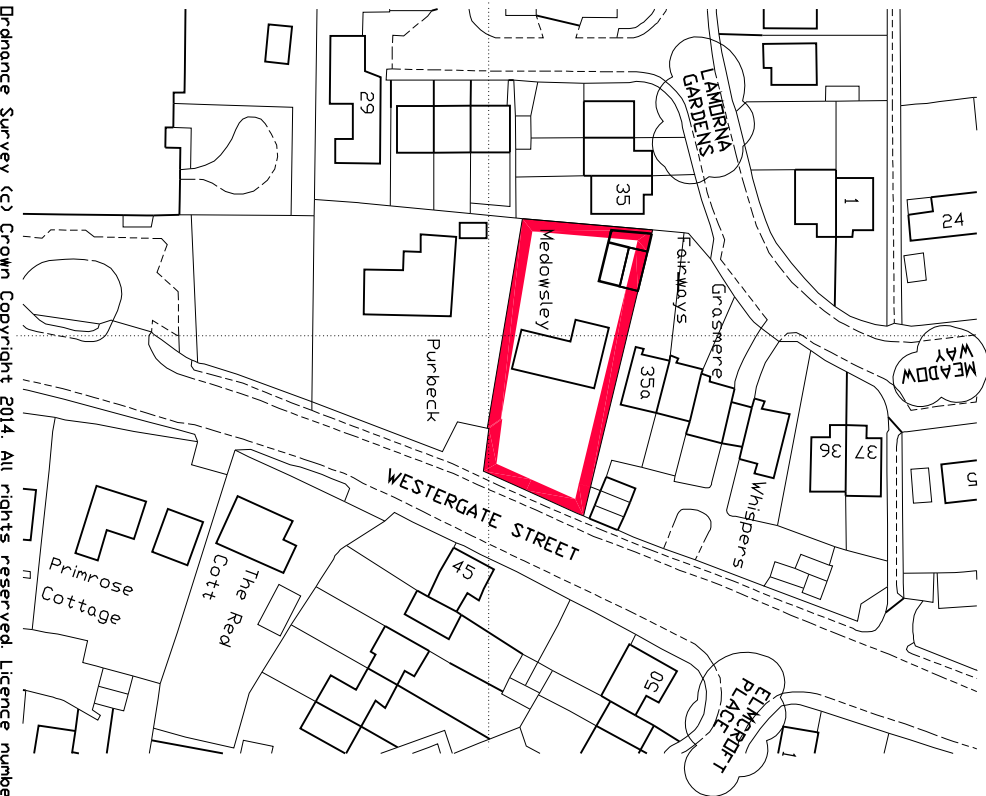

LOCATION PLAN scale 1:250

This drawing has been produced as faithfully as possible to the scales indicated. However, as this is an existing building all existing features that could affect the work should be verified on site before work commences

revisions	date
A Dimension to rear boundary added Secondary road names added to location plan	08/09/14

© copyright

MEDOWSLEY
WESTERGATE STREET
WESTERGATE

Garage Extension

Elevation and Section
Site and location
Plans

scale 1:100, 1:200, 1:500 & 1:1250
date July 2014 @ A2
drawn by acv

alan unsted MCIAT
Architectural Technologist
Building Design Consultant
Tel (01243) 575334
E-mail: alan.unsted@btconnect.com

'Traffna Cottage' Newells Lane West Ashling
Chichester West Sussex PO16 8DF

drawing no 141112/PO2A