


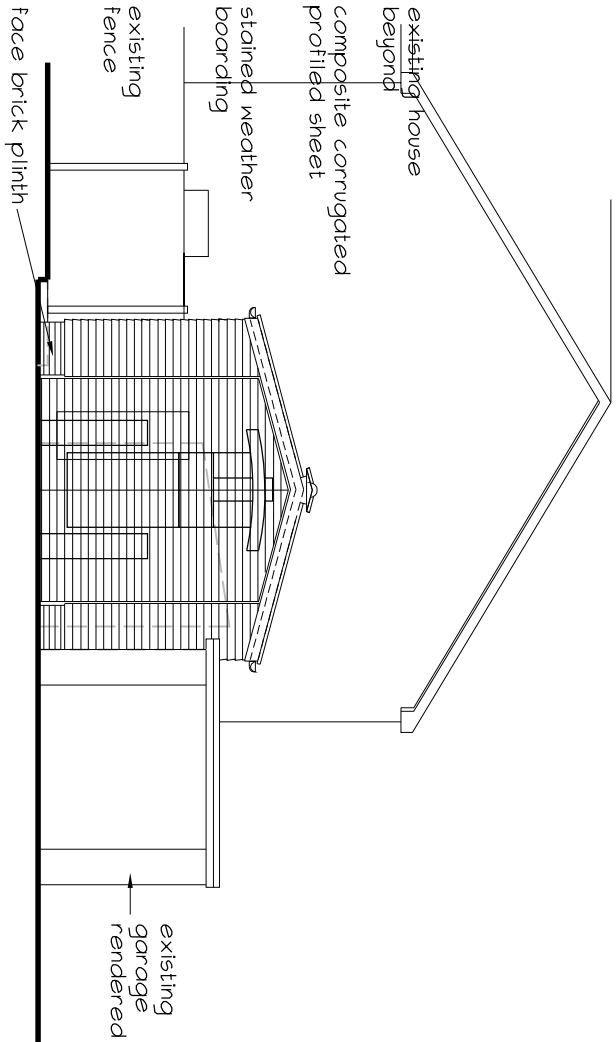


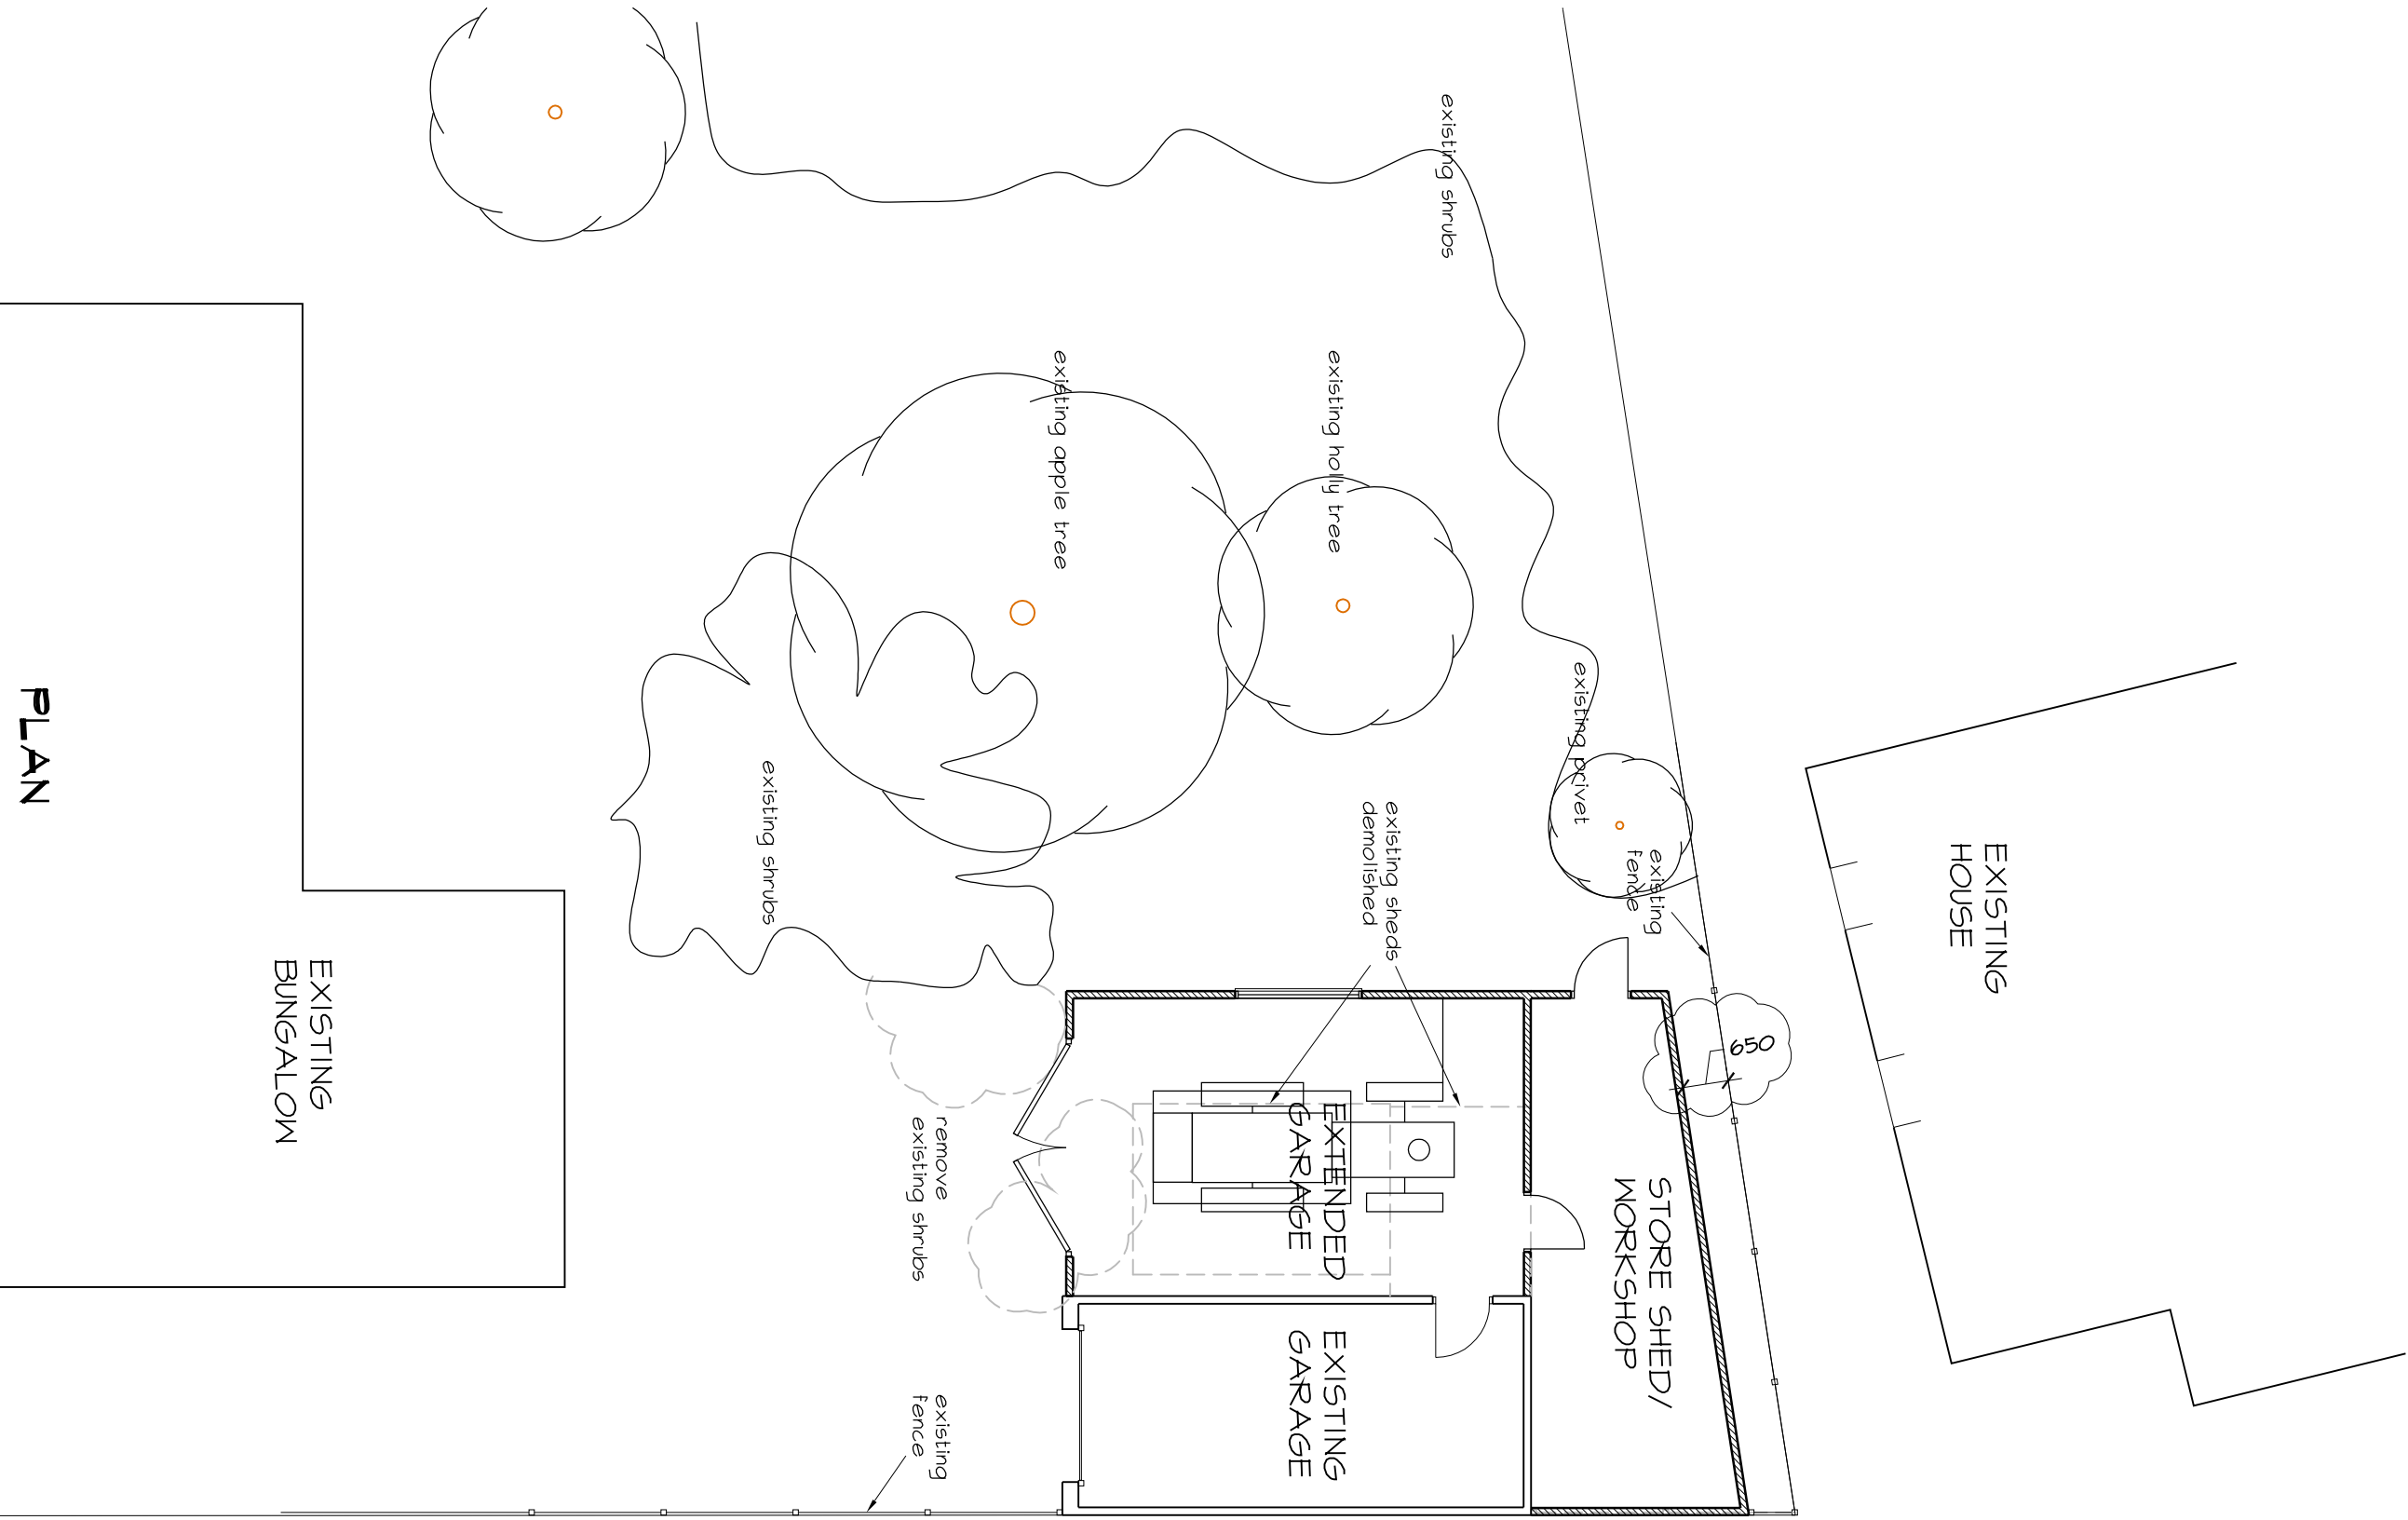

EAST ELEVATION

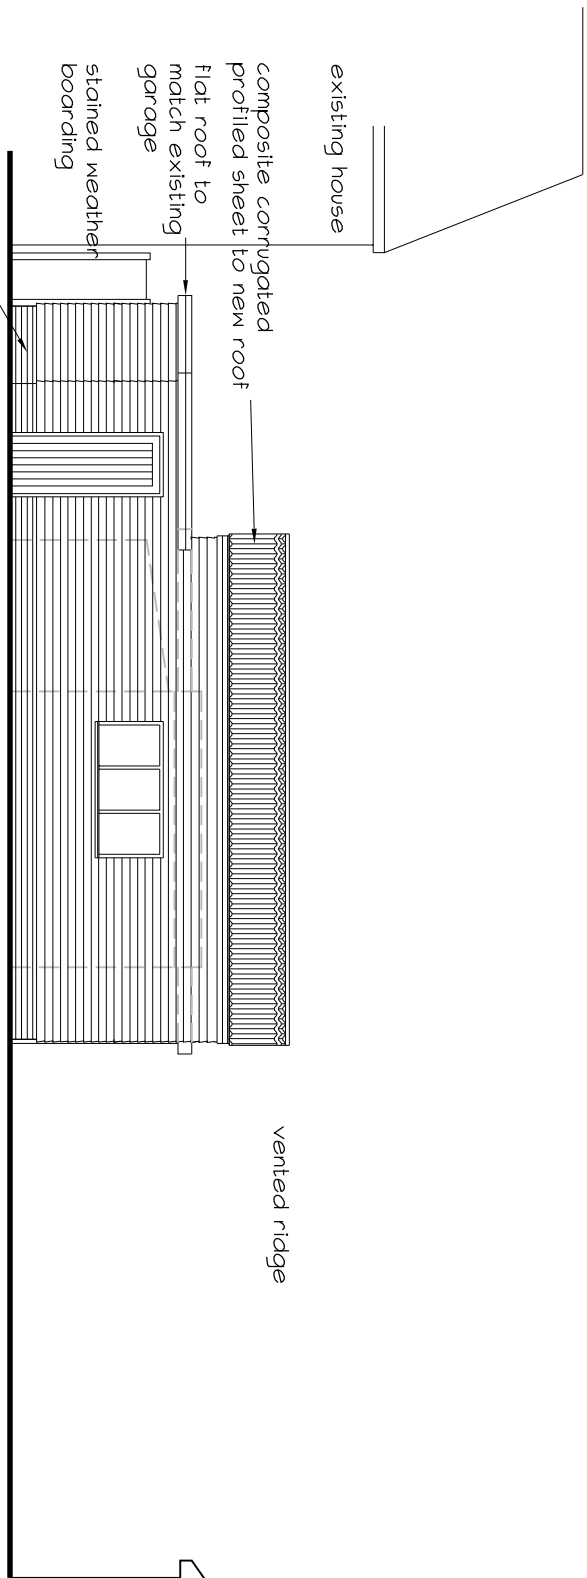

SOUTH ELEVATION

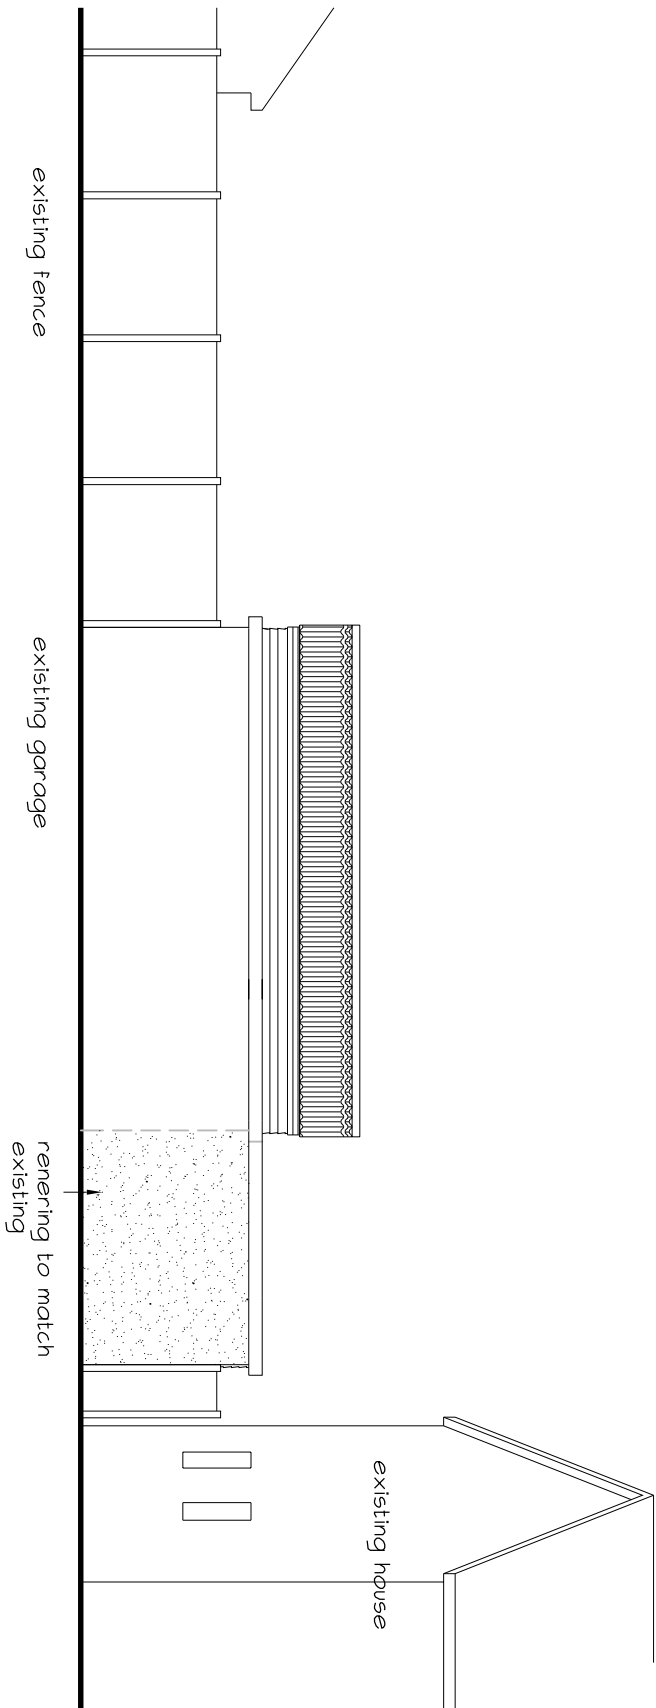

NORTH ELEVATION

This drawing has been produced as faithfully as possible to the scales indicated. However, as this is an existing building all existing features that could affect the work should be verified on site before work commences

revisions	date
A	Dimension to rear boundary added 08/09/14

© copyright

MEDOMSLEY
WESTERGATE STREET
WESTERGATE

Garage Extension

Plans and
Elevations

scale 1:100
date July 2014
drawn by ACU

alan unsted MCIAT
Architectural Technologist
Building Design Consultant
Tel: 01243 575334
E-mail: alan.unsted@btconnect.com

'Traffna Cottage' Newells Lane West Ashling
Chichester West Sussex PO16 8DF

drawing no 141112/PO1A