

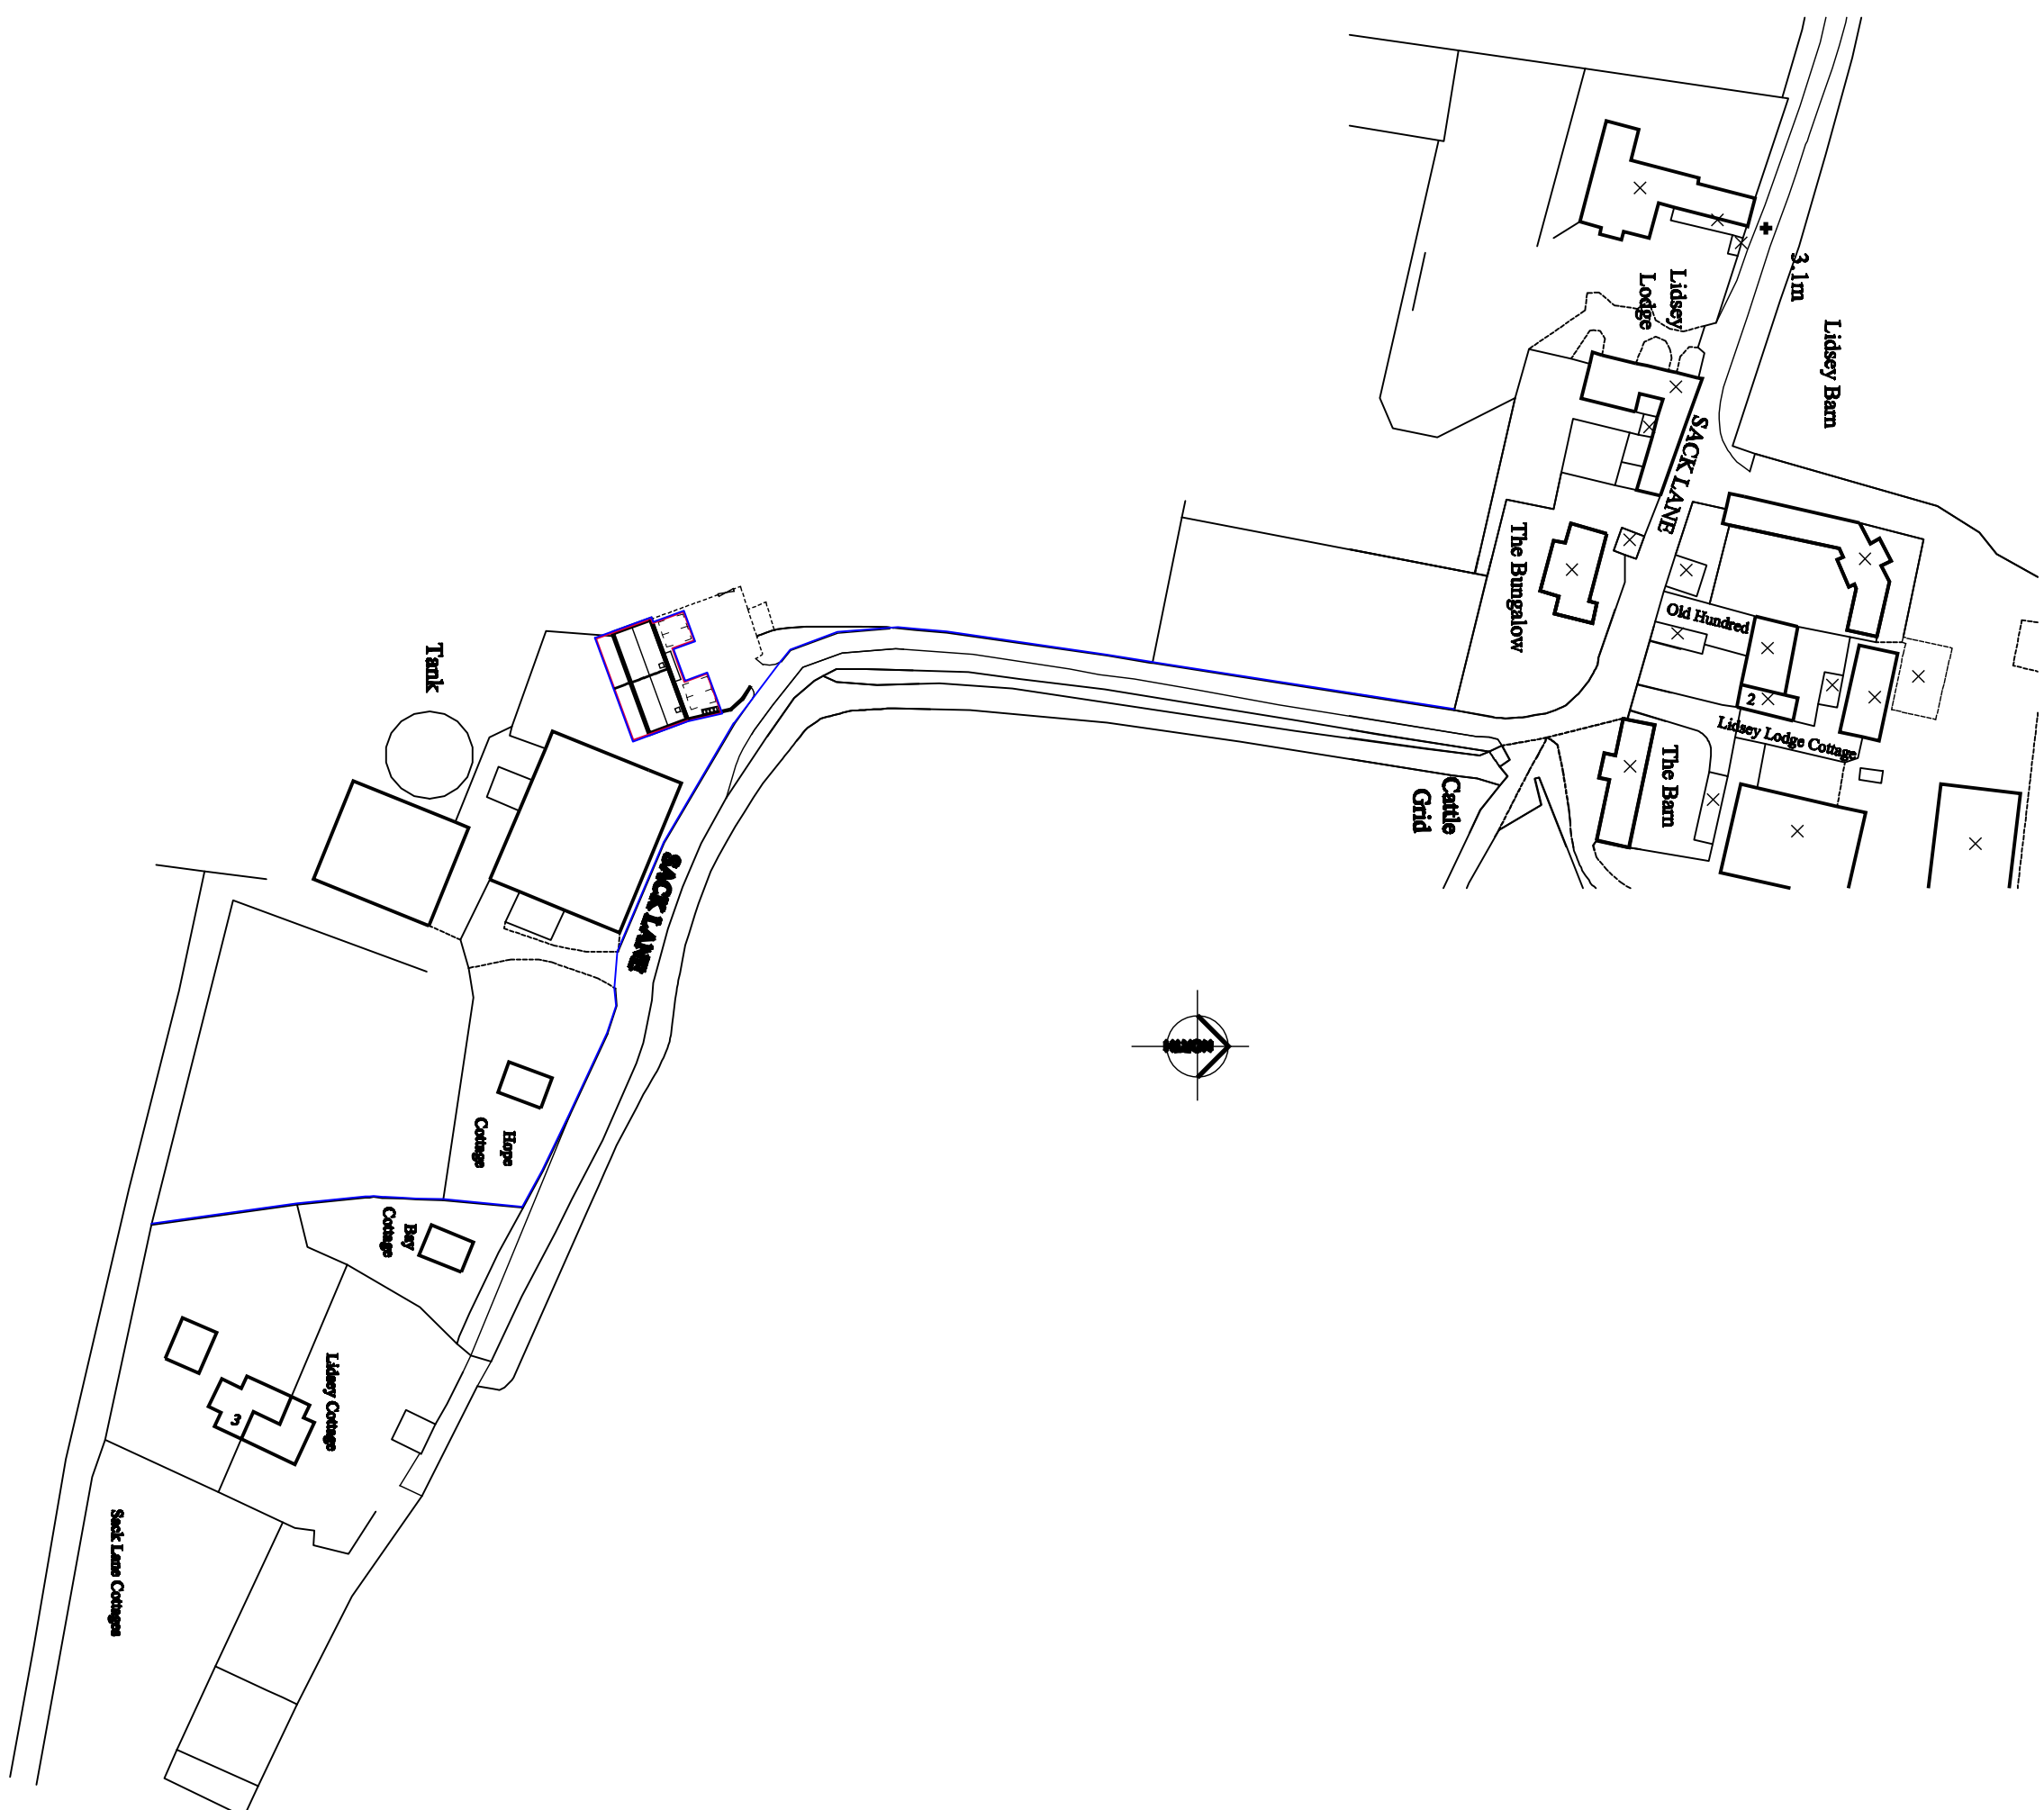


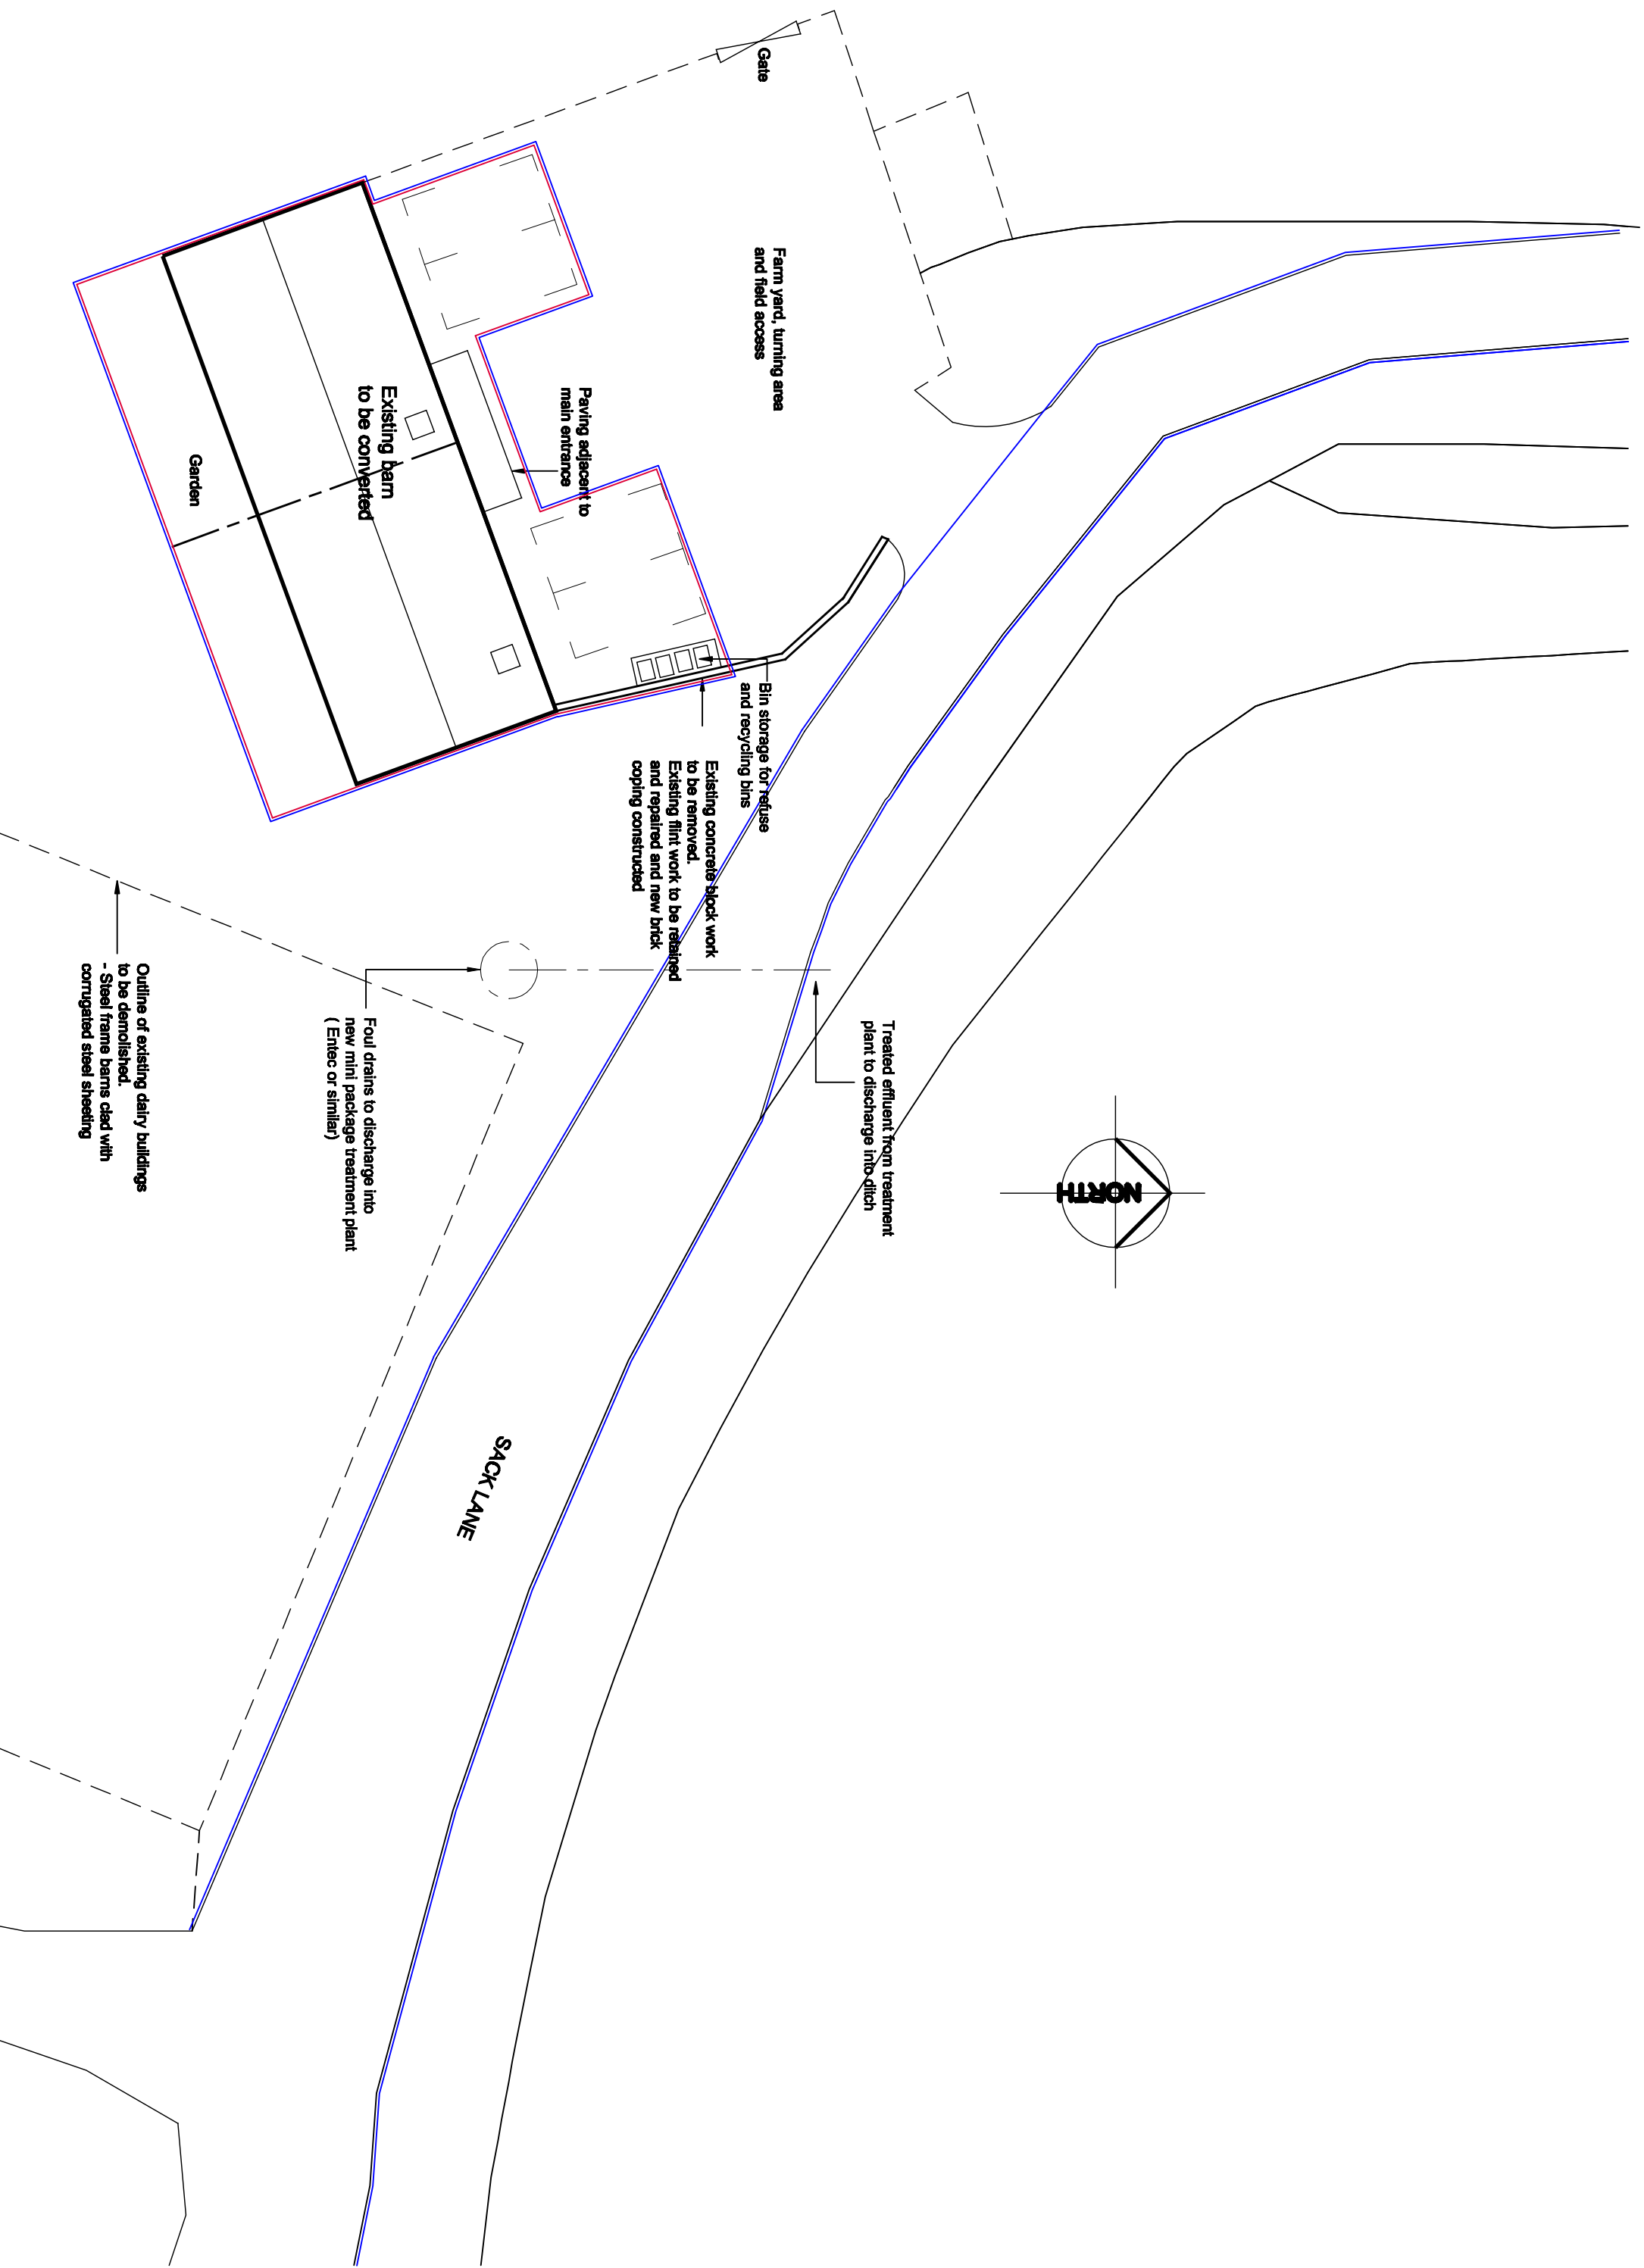

Ordinance Survey (c) Crown Copyright 2012. All rights reserved. License number 100020449

Location Plan
scale 1:1250

Site Plan
scale 1:200

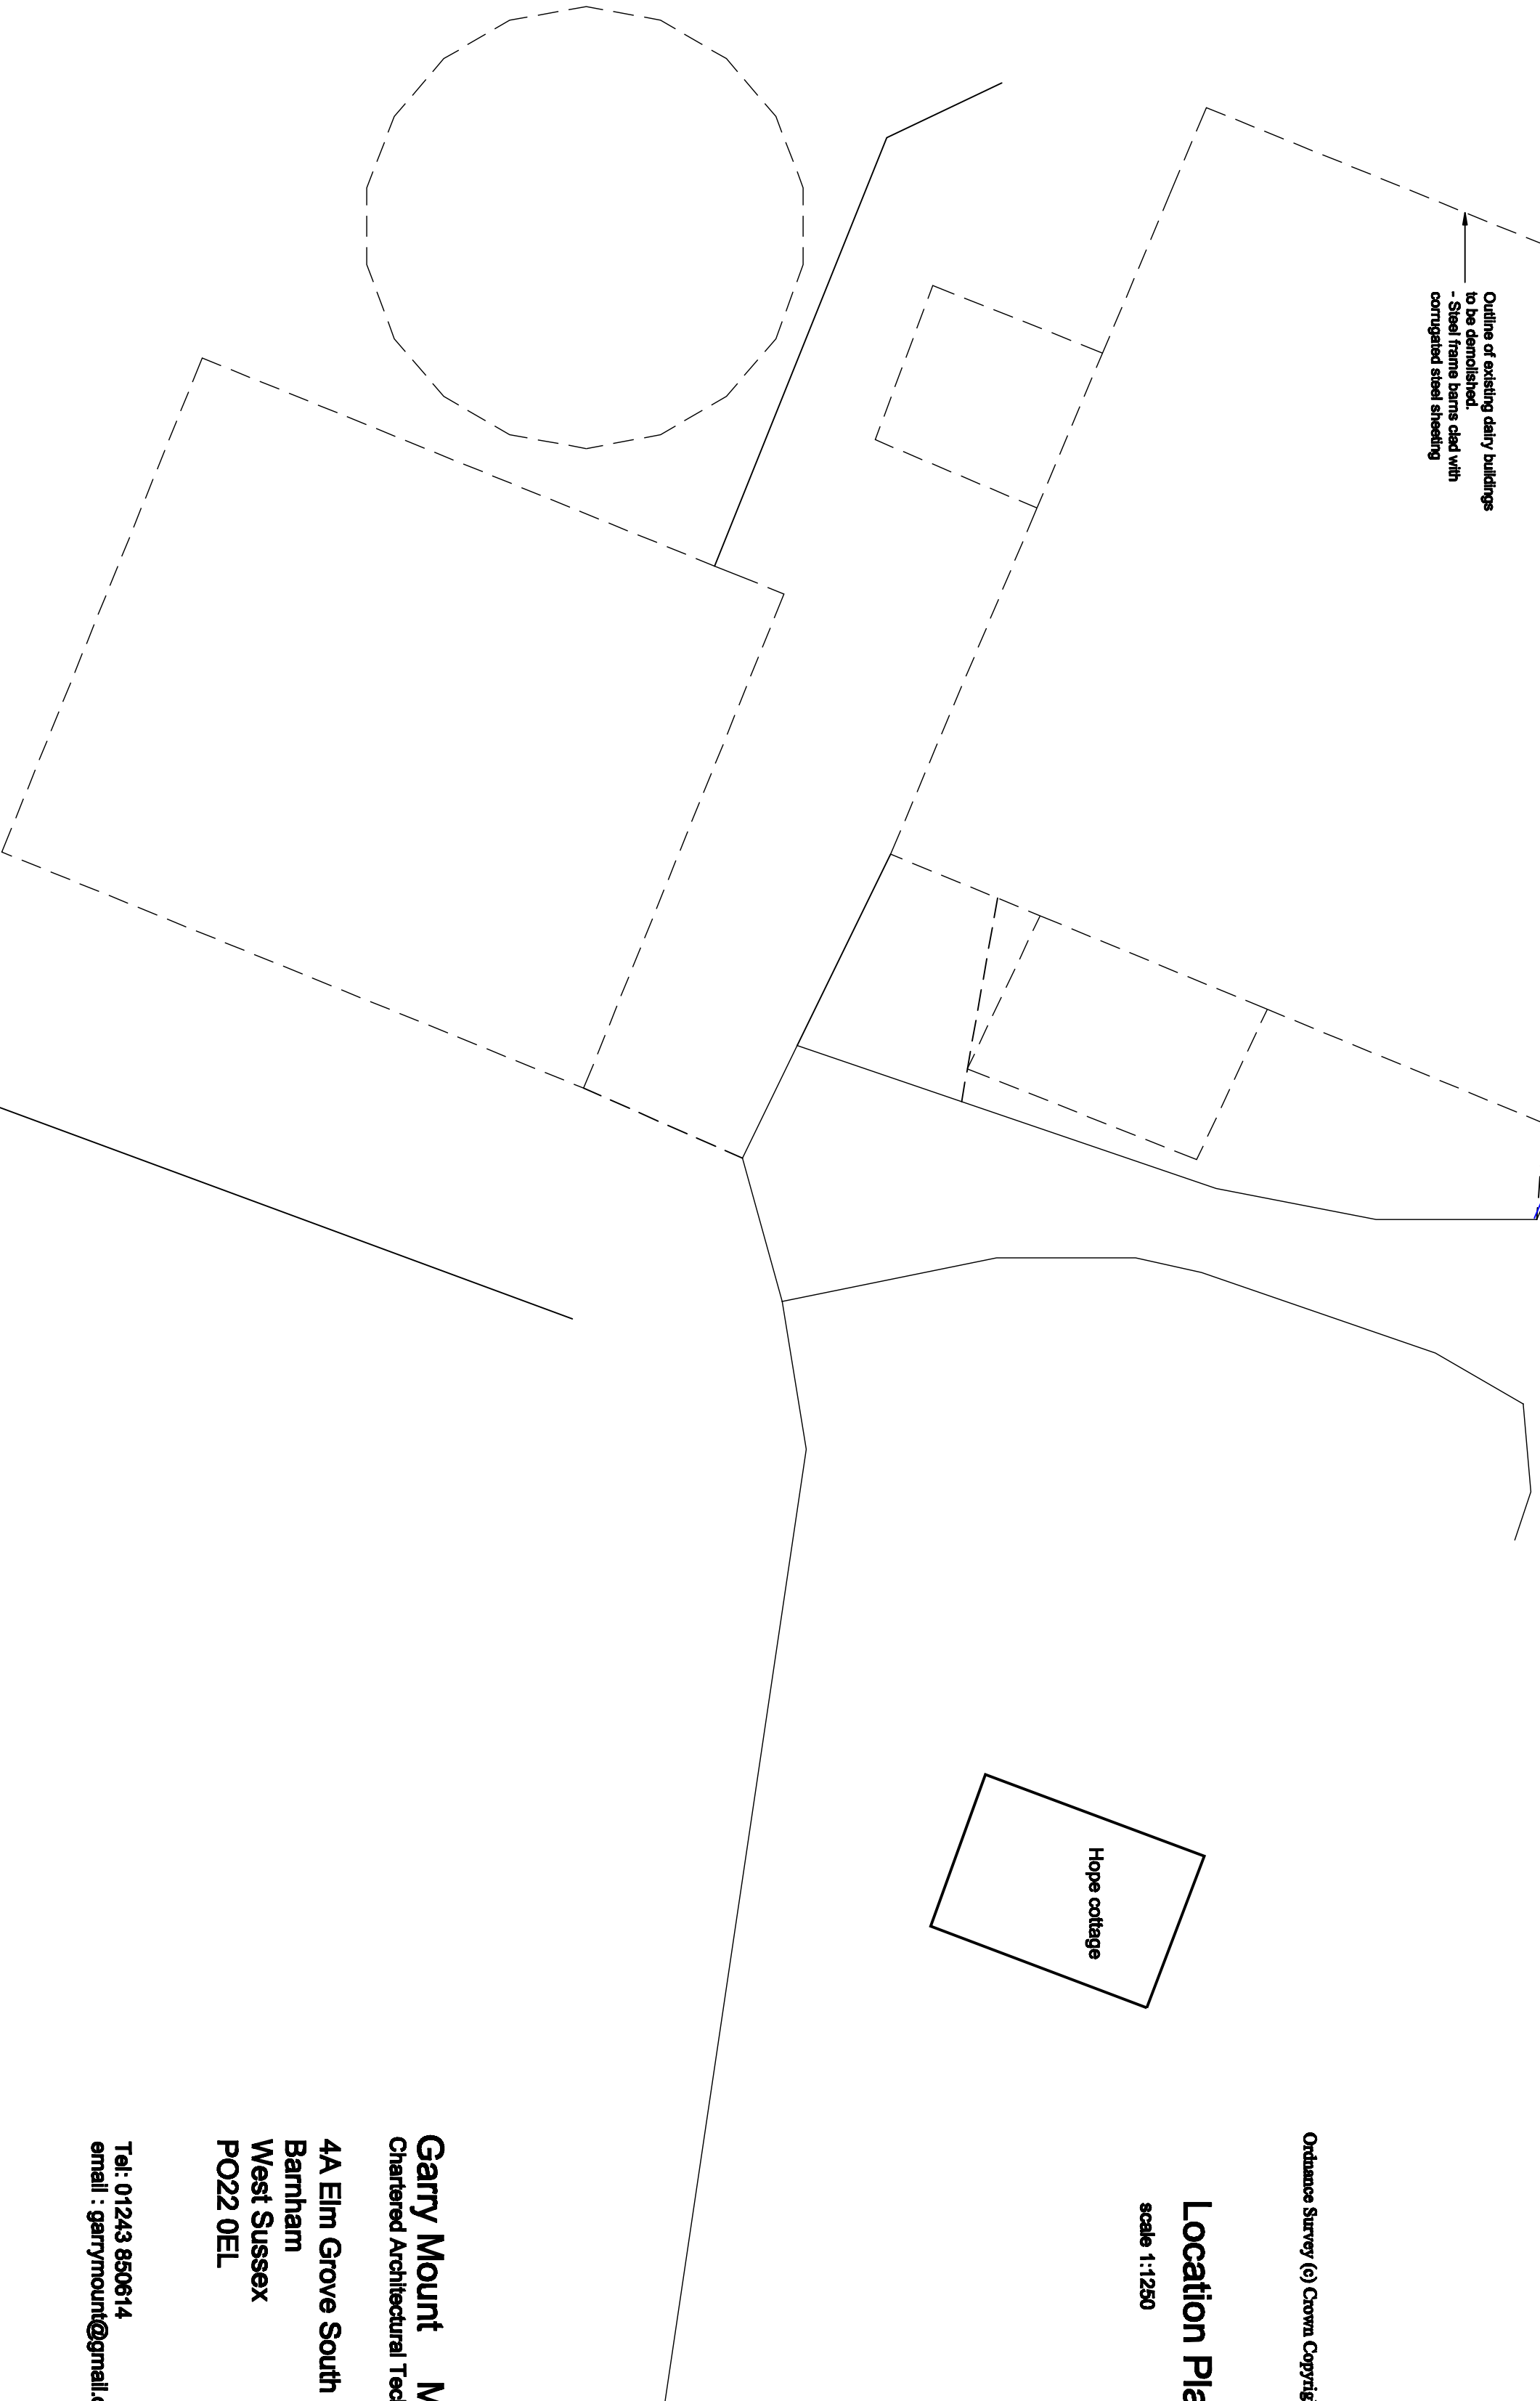

Rev A. Position of carriage amended

Sep 2014

PROJECT			Conversion of existing barn at Sack Lane Dairy, Lidsey	
SUBJECT				
Site Plan and Location Plan				
SCALE	DATE	DRAWING NO	Rev	
1/200 A 1: 1250	Mar 2013		A	
DRAWN	CHECKED	2012/01/11		