




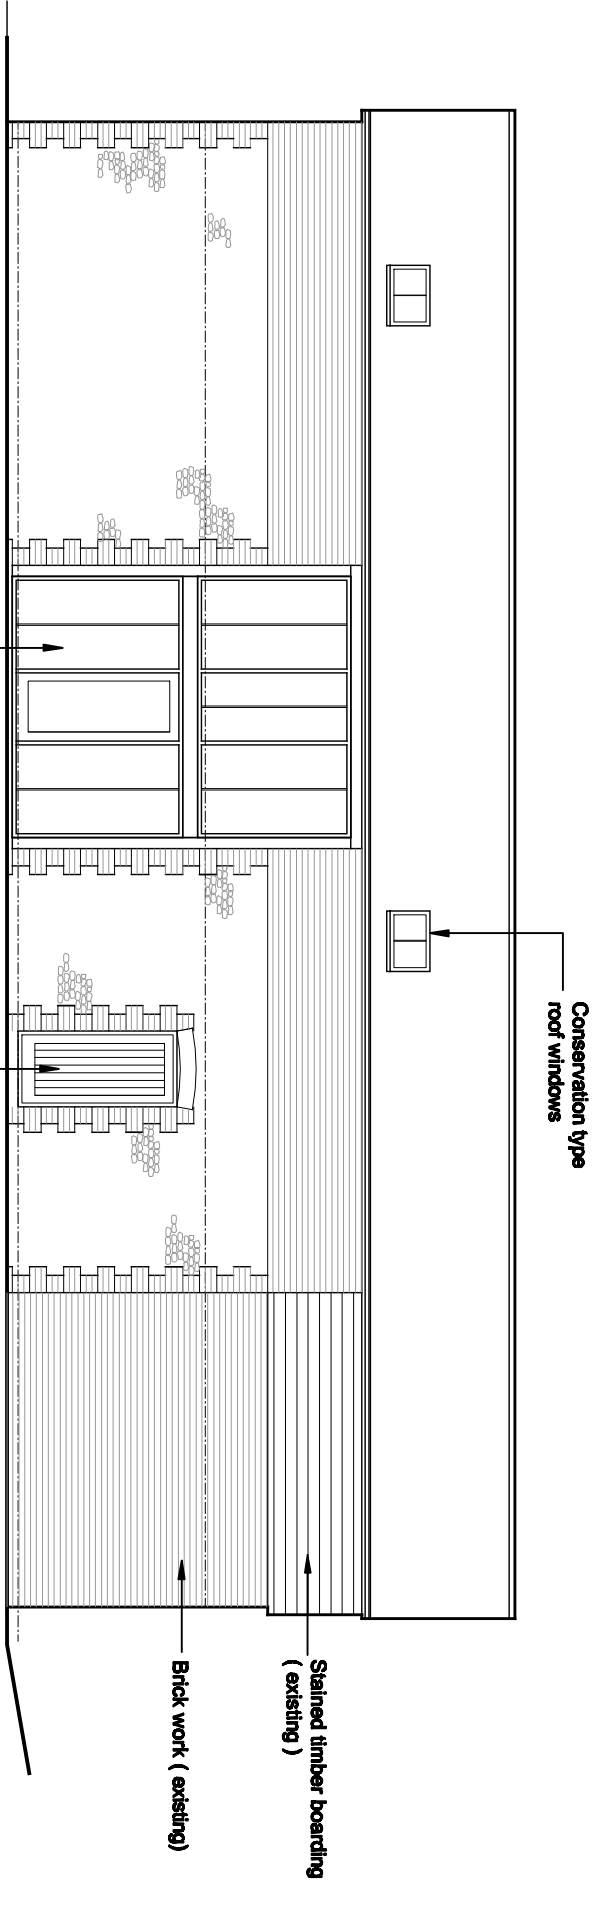


North Elevation

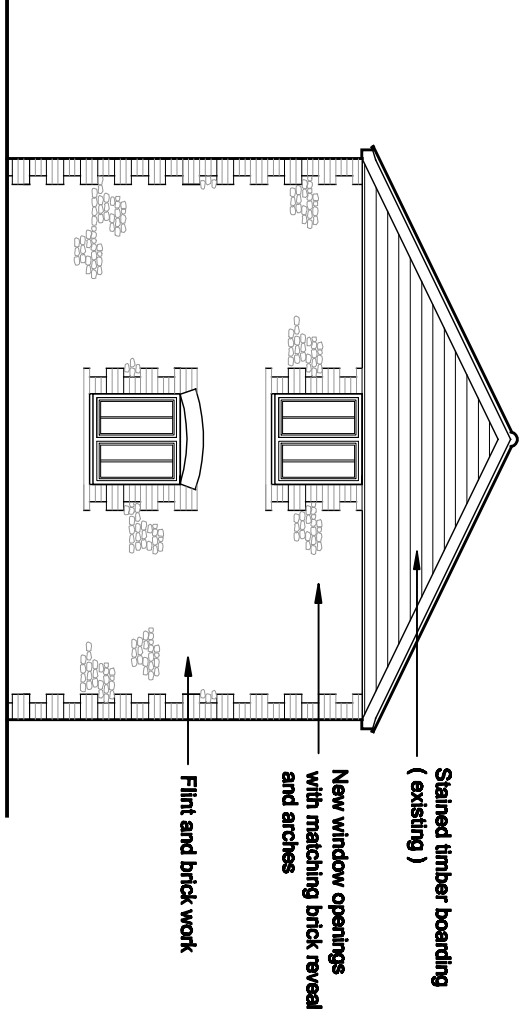


East Elevation

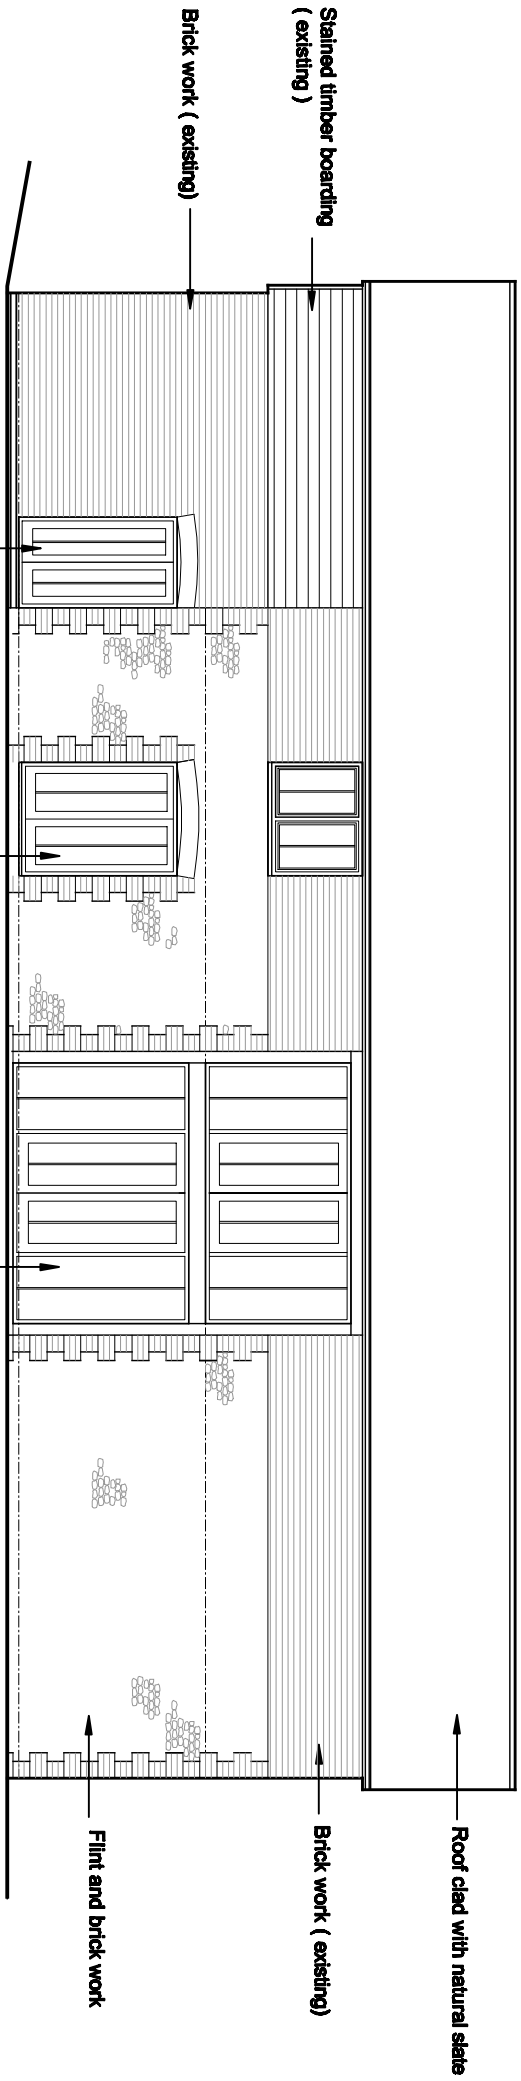


South Elevation

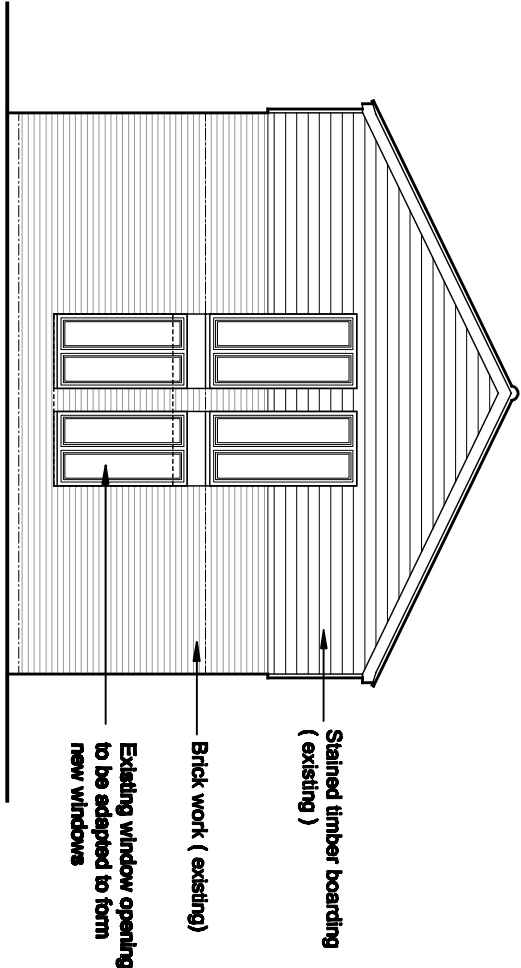

West Elevation

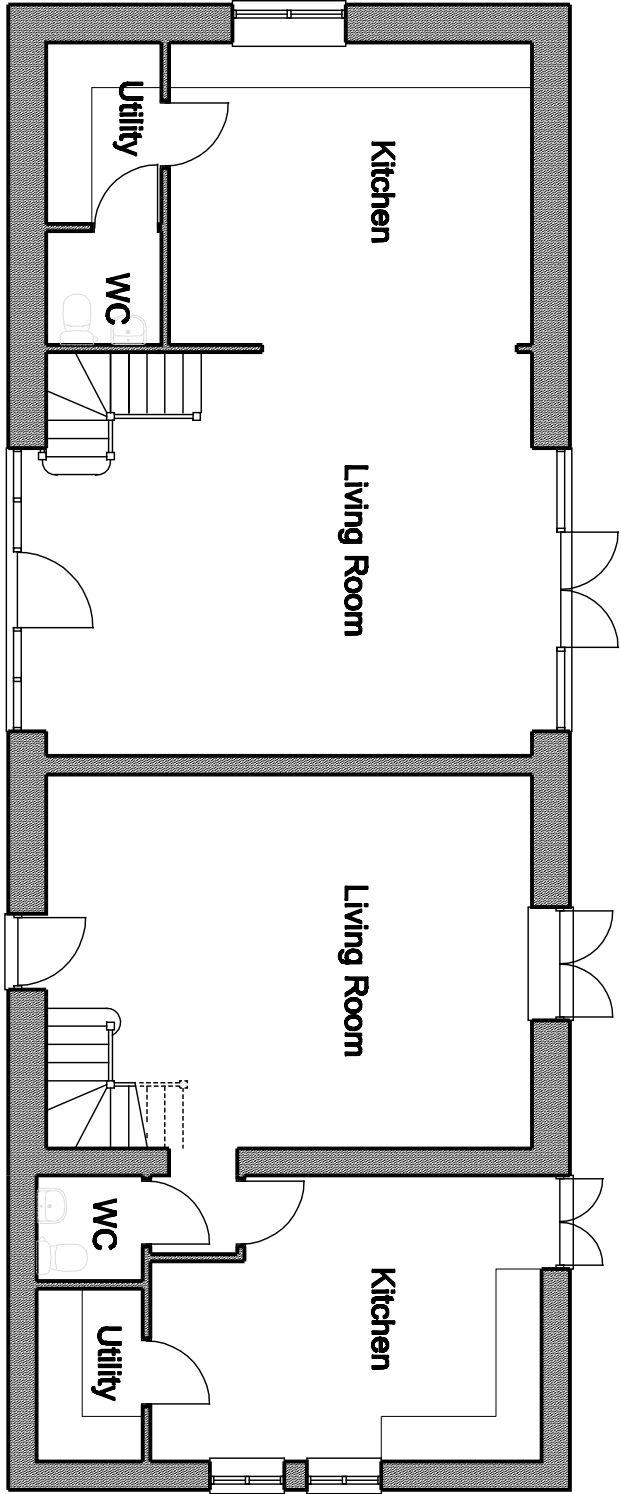

Ground Floor

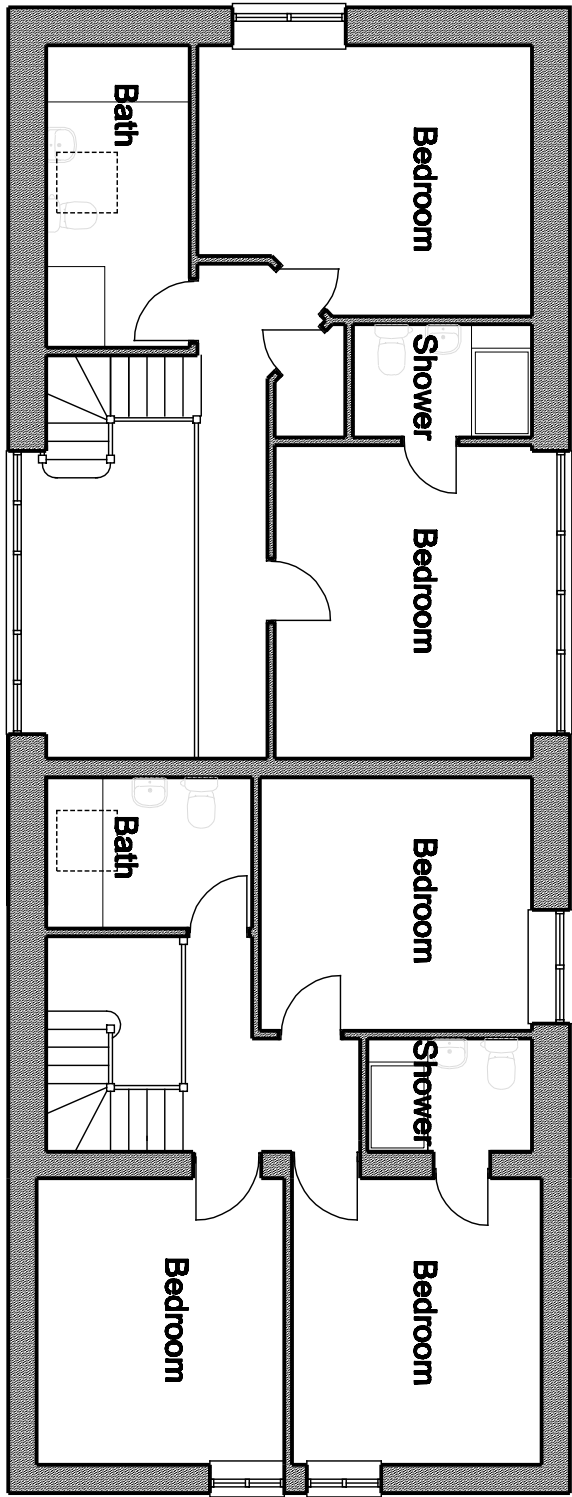

First Floor

External Finishes

Roof

Roof to be clad with natural slates.
Re-using existing slates where possible

Walls

Existing walling and cladding to be retained
- flint and brick work, brick work and timber cladding - see elevations.
Where new opening are to be formed brick arches and reveals to be formed with matching brick work

Joinery

New doors and windows to be purpose made timber joinery, finished with a light oak stain.
Existing fascias, soffits and barge boards to be retained

Rev A: Position of roof windows on north elevation corrected

REVISION

Sep 2014

PROJECT				Proposed conversion of existing barn at Sack Lane Dairy, Lidsey.	
SUBJECT				Proposed Plans and elevations	
SCALE		DATE		DRAWING No	
1:100		Mar 2013		2012 / 01 / 10	
DRAWN		CHECKED		Rev A	

Garry Mount MCIAT
Chartered Architectural Technologist
4A Elm Grove South
Barnham
West Sussex
PO22 0EL
Tel: 01243 850614
email: garrymount@gmail.com