

This drawing is the copyright of H.J.CONCEPTS LTD and may not be copied, altered or reproduced in any way without their written authority ©H J Concepts Limited 2021

Do not scale this drawing. Use written dimensions only. All dimensions shall be checked on site prior to commencement of work.

IF IN DOUBT ASK

DO NOT SCALE: This note may be omitted for **PLANNING PURPOSES ONLY**. Original documents only may be relied upon. Inaccuracies may occur due to printing, scanning and other forms of copying.

Chamber #	1 Chamber	1 Cover	1 Cover Lvl	1 Invert Lvl	1 OAK Dy
SW 01	480 # PPIC	8125	37.400	36.850	0.510m
SW 02	480 # PPIC	8125	37.400	36.800	0.595m
SW 03	480 # PPIC	8125	37.400	36.695	0.705m
SW 04	480 # PPIC	A15	37.400	36.624	0.776m
SW 05 (SH)	480 # PPIC	A15	37.400	36.292	1.108m
SW 06 (SH)	480 # PPIC	A15	35.300	34.450	0.850m

LEGEND
WWTP Winter Water Table Pipe
New Contour Fall
Site Boundary
Foul Drainage
Storm Drainage
Decking / Paving
Storm Aquacell Sockaway (Location of BRE DG365 Test)
Foul Drainage Field
New hedge

0 0.5 1.0 1.5 2.0 2.5 3.0
1:100 scale bar (Metres)

A 27 May 21 Issued in support of Full Planning Application
- 19 Apr 21 Issued for Client Review

REV DATE DESCRIPTION BY

HJ CONCEPTS LTD
Suite A Second Floor
Trinity Court 2-4 West Street
Fareham, Hampshire. PO16 0BH
Telephone: 01329 288684, Email: office@hjconcepts.co.uk

CLIENT PROJECT TITLE
Mr & Mrs Brooks
Land South of Sundown
Littleheath Road Fontwell BN18 0SR


DRAWING TITLE
Proposed Site Plan
(Incl Location Block Plan)

ENGINEER	PH	CHECKED	
DATE	Apr 21	SCALE	1:100

PROJECT AND DRAWING NO.
17-1197 — PL 401


REVISIONS	A1	A					
-----------	----	---	--	--	--	--	--

This drawing has been produced for **Mr & Mrs Brooks** for the works at **Land South of Sundown Littleheath Road Fontwell** and is submitted as part of a Full Planning Application and is not intended for use by any other person or for any other purpose

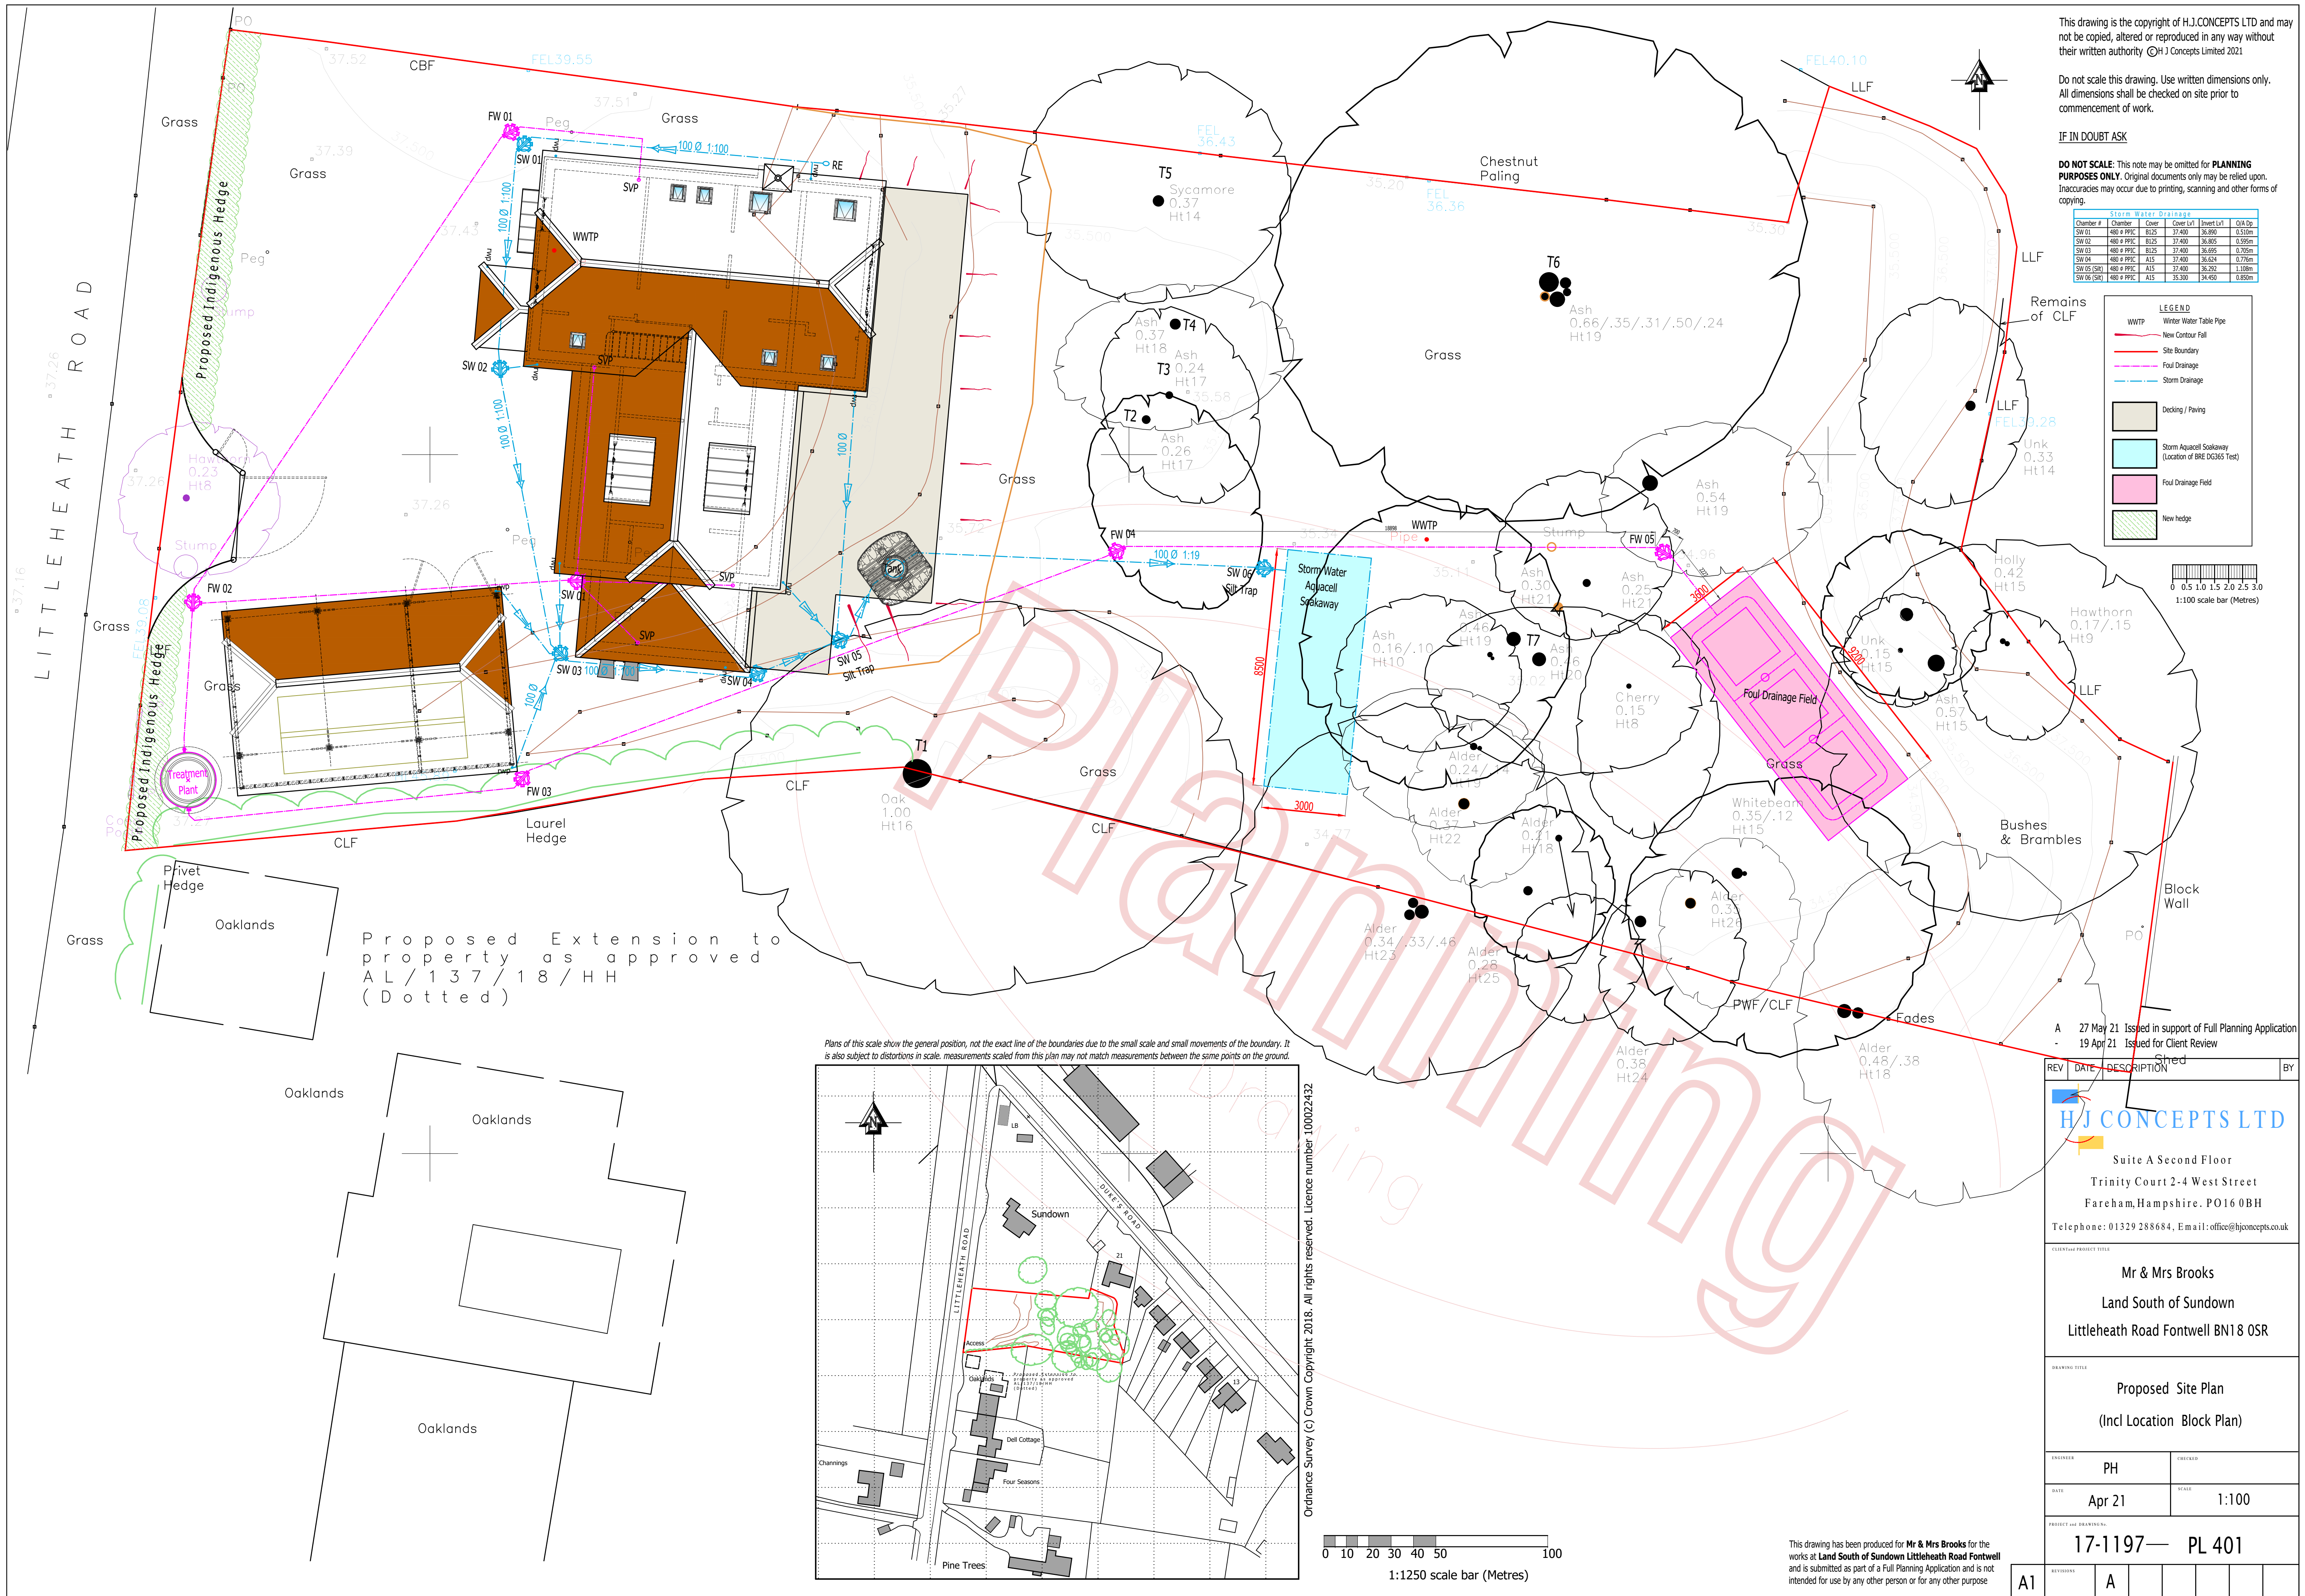

Proposed Extension to
property as approved
AL/137/18/HH
(Dotted)

Plans of this scale show the general position, not the exact line of the boundaries due to the small scale and small movements of the boundary. It is also subject to distortions in scale. Measurements scaled from this plan may not match measurements between the same points on the ground.

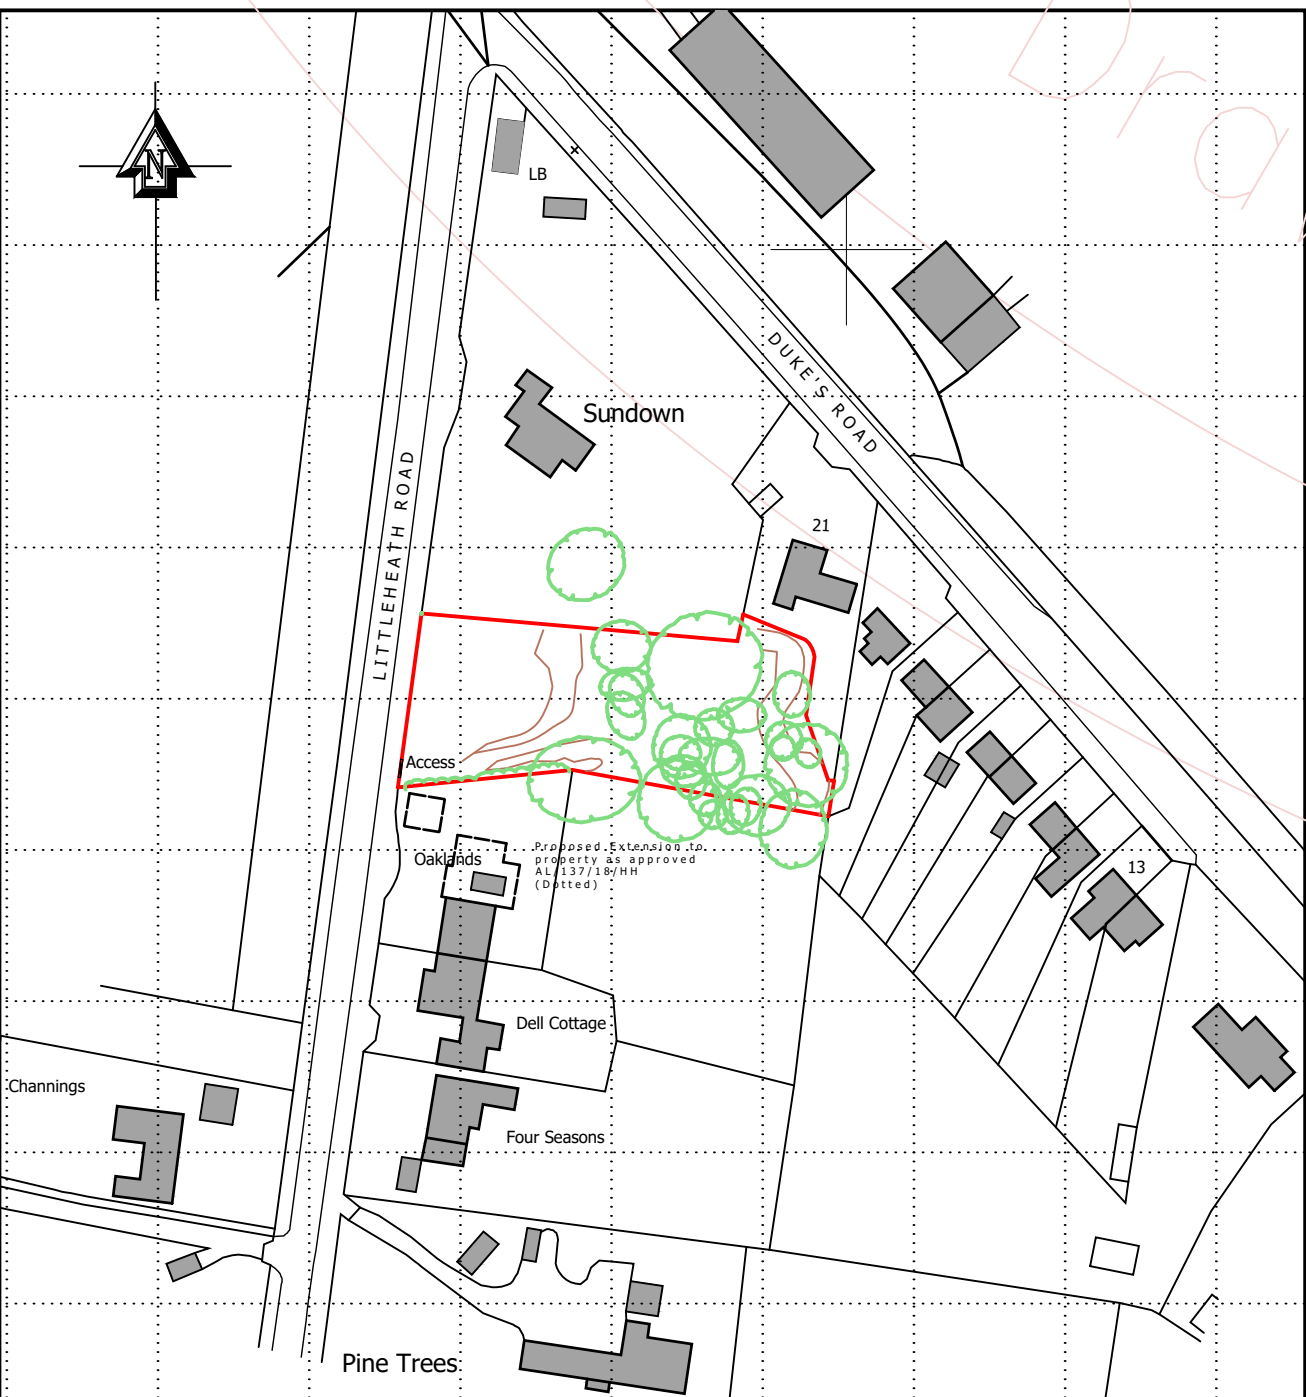

Ordnance Survey (c) Crown Copyright 2018. All rights reserved. Licence number 10002432

0 10 20 30 40 50 100
1:1250 scale bar (Metres)