




EXISTING EAST ELEVATION

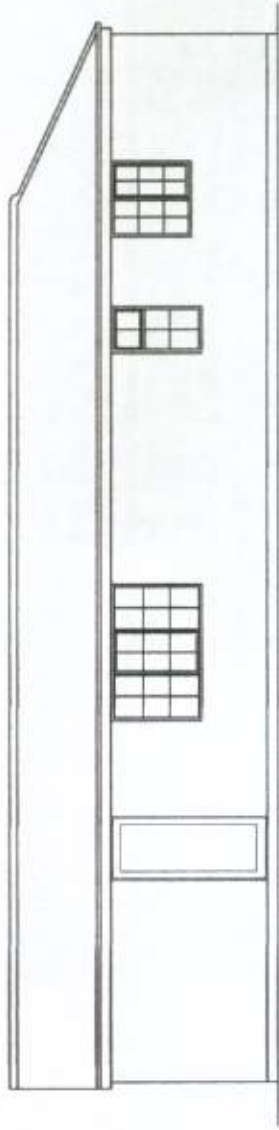


EXISTING WEST ELEVATION

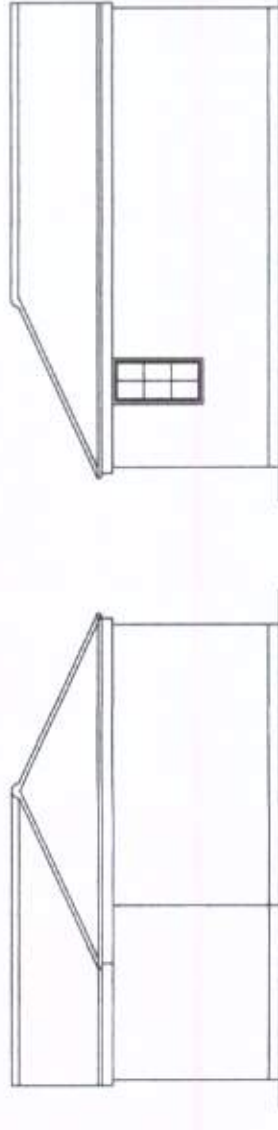


EXISTING NORTH ELEVATION

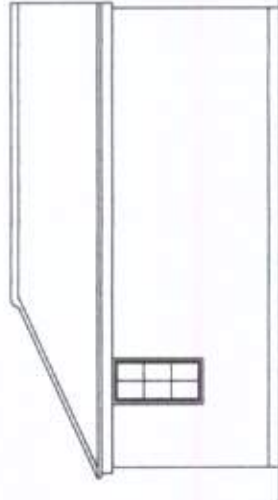

EXISTING SOUTH ELEVATION

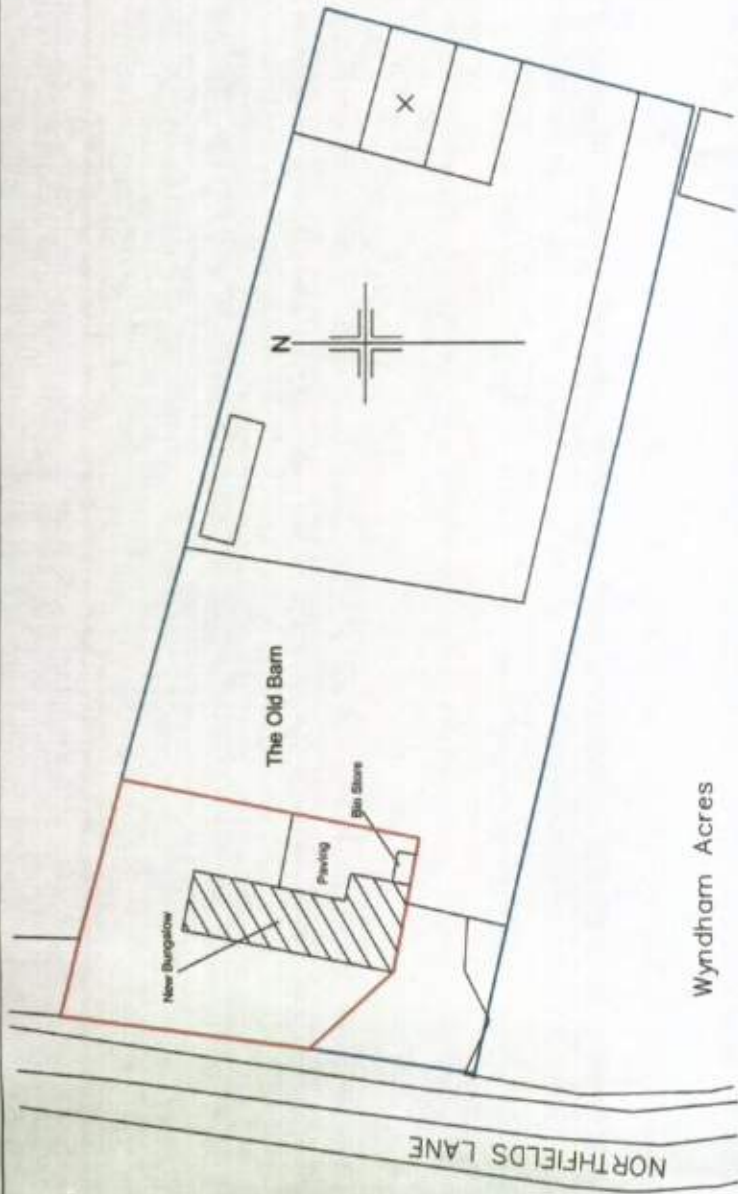

SITE PLAN

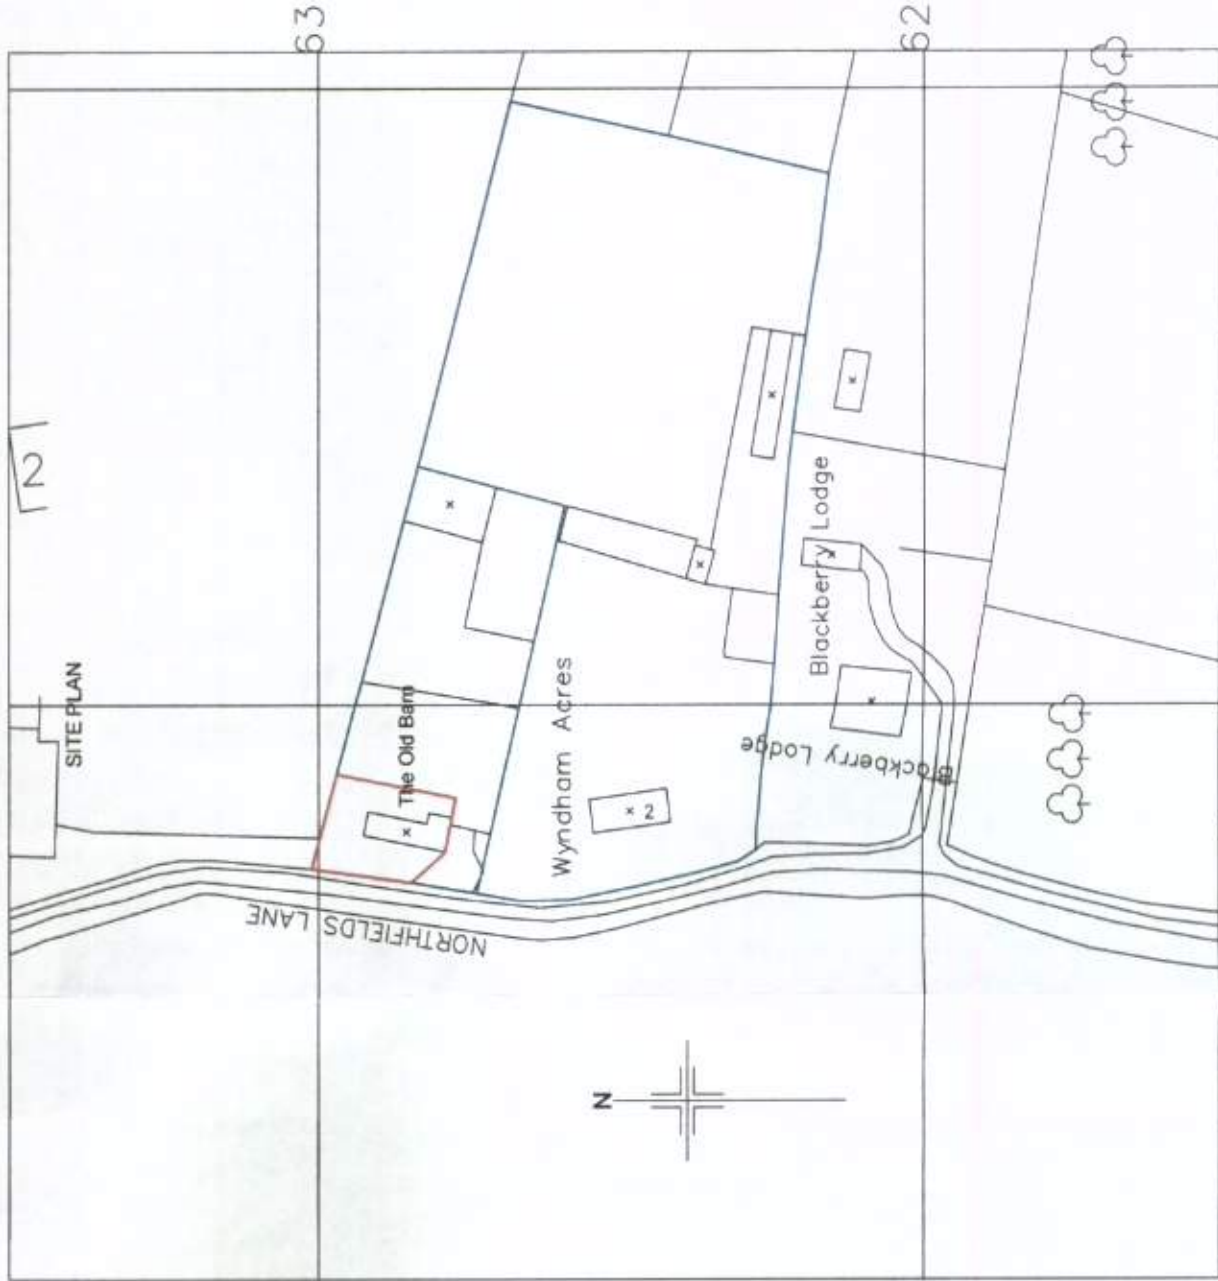

LOCATION PLAN

Do not scale from drawings
(excepting Local Authorities)
All dimensions to be checked on site

All work to comply with Building Regulations,
British Standards, manufacturer's instructions
/specifications and engineer's calculations at
all times. Construction must also comply with
all safety at work regulations. Additional work
may be requested by the building inspector
as work proceeds to ensure the new building
complies with all building regulations.

No	Change	Date	By

BKM PLANS
architectural
plans and
drawing
service

Title
Demolish and rebuild bungalow At
The Old Barn
Northfield Lane
Westergate.

Scale: 1:100 1:500 1:1250

Date: 9th June 2011

Drawn by:

Drawing 1 / 4

All drawings are copyright of BKM
architectural plans and drawings service
and may not be reproduced without prior
permissions