


NYTON ROAD

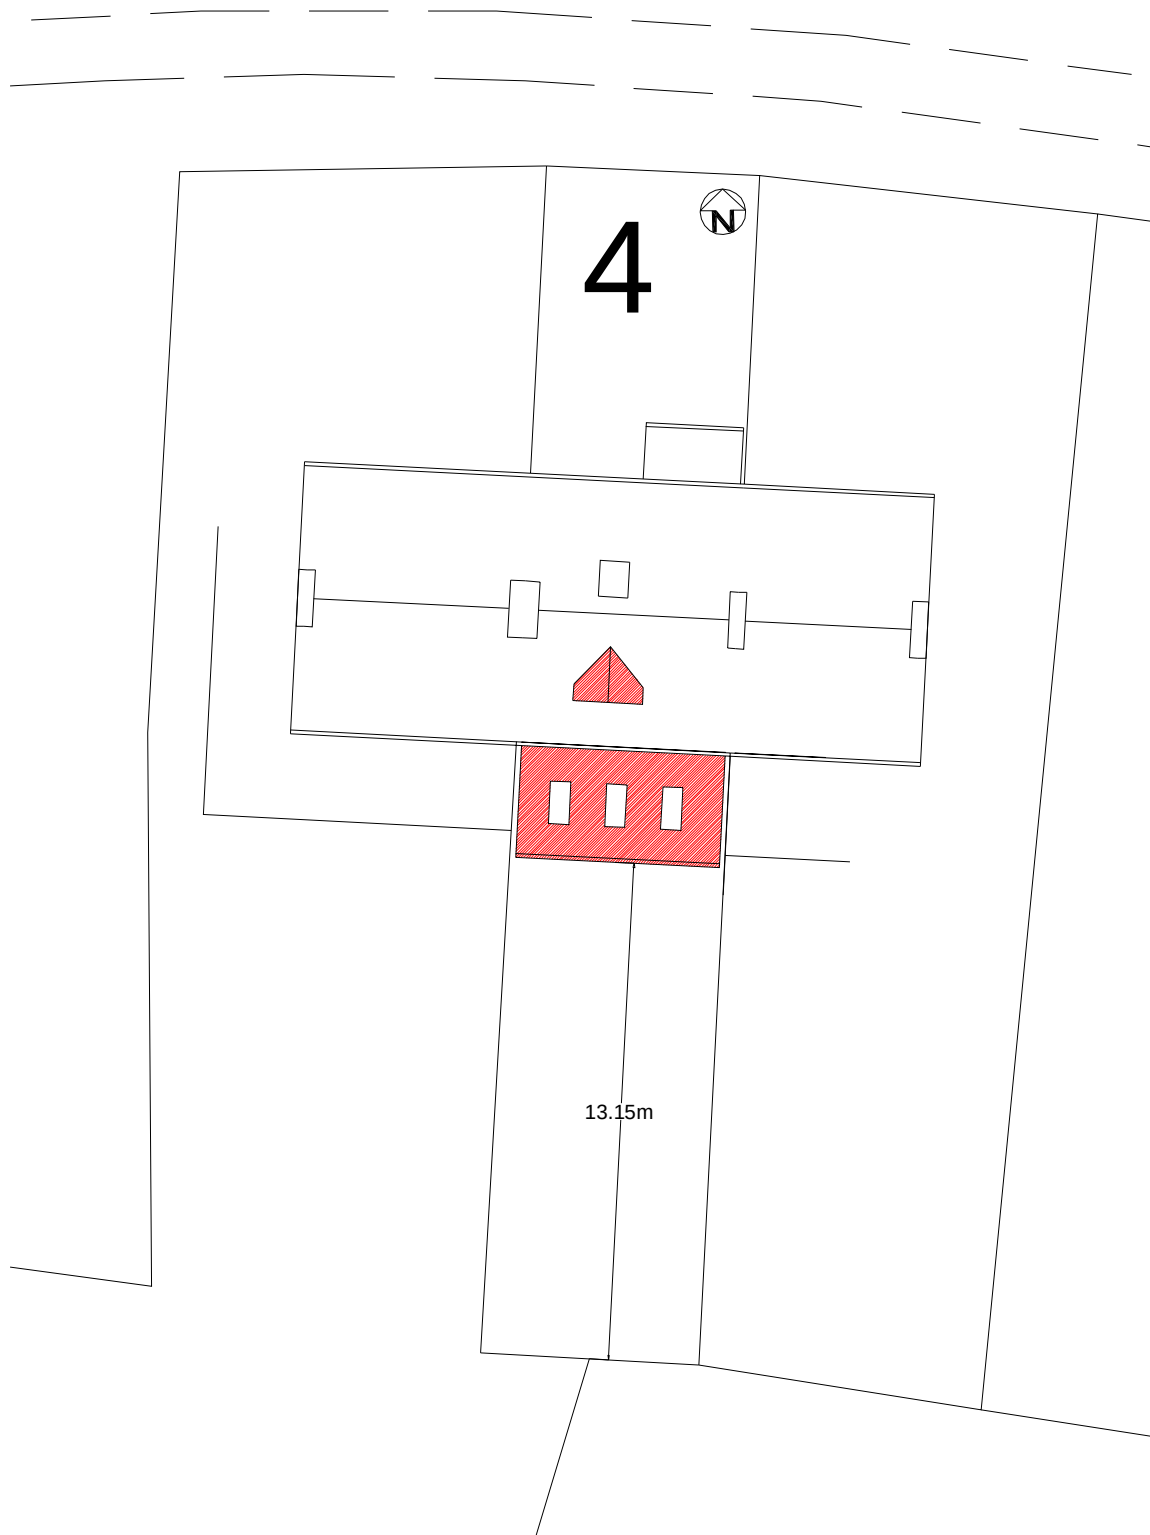

REVISIONS

A: 3.7.17 Dimension added
to rear boundary

DEREK EAGLEN ARCHITECTS

4 GROVE ROAD CHICHESTER WEST SUSSEX PO19 8AR 01243 536142
mail@architectsussex.co.uk www.architectsussex.co.uk



187-07A

4 June 2017
Scale 1:200

MR C RODRIGUEZ
4 Elm Tree Cottages
Nyton Road
Westergate

BLOCK PLAN / SITE PLAN