




East Elevation

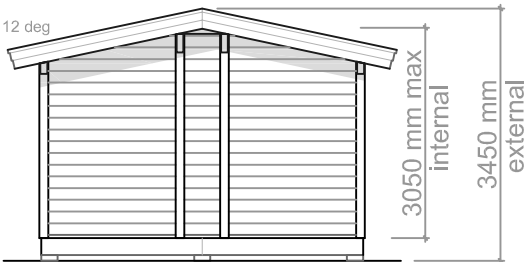


North Elevation

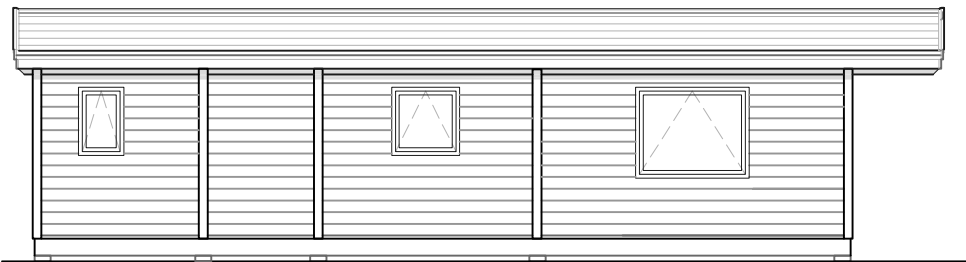

West Elevation

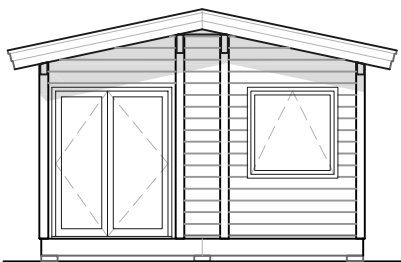

South Elevation

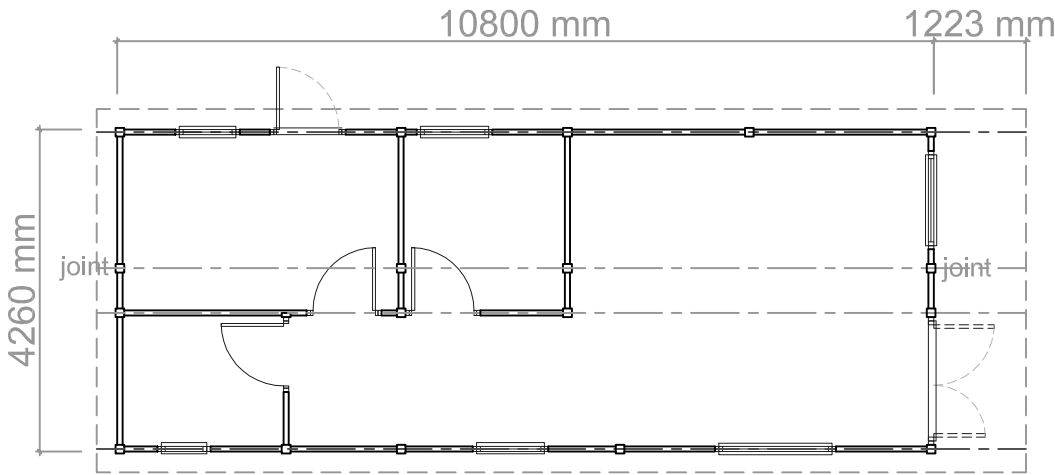

Floor Plan



Roof Plan 1:200

Client Mrs M Taylor and Mr D Buzzard Orchard End, Denmans Lane, Eastergate, Chichester, PO20 3SD		
Project Two Bedroom Transportable to EN1647 Floor Plan and Elevations		
Scale 1:100 @ A3	Drm JE	Date 25.05.2021
The copyright of this drawing remains the property of Norwegian Log Buildings Ltd and must not be transferred to a third party without the written permission of the copyright holders.		
Drg. No.	22166-05	Rev.