


**SITE LOCATION PLAN
AREA 4 HA
SCALE 1:1250 on A4
CENTRE COORDINATES: 493248, 106814**

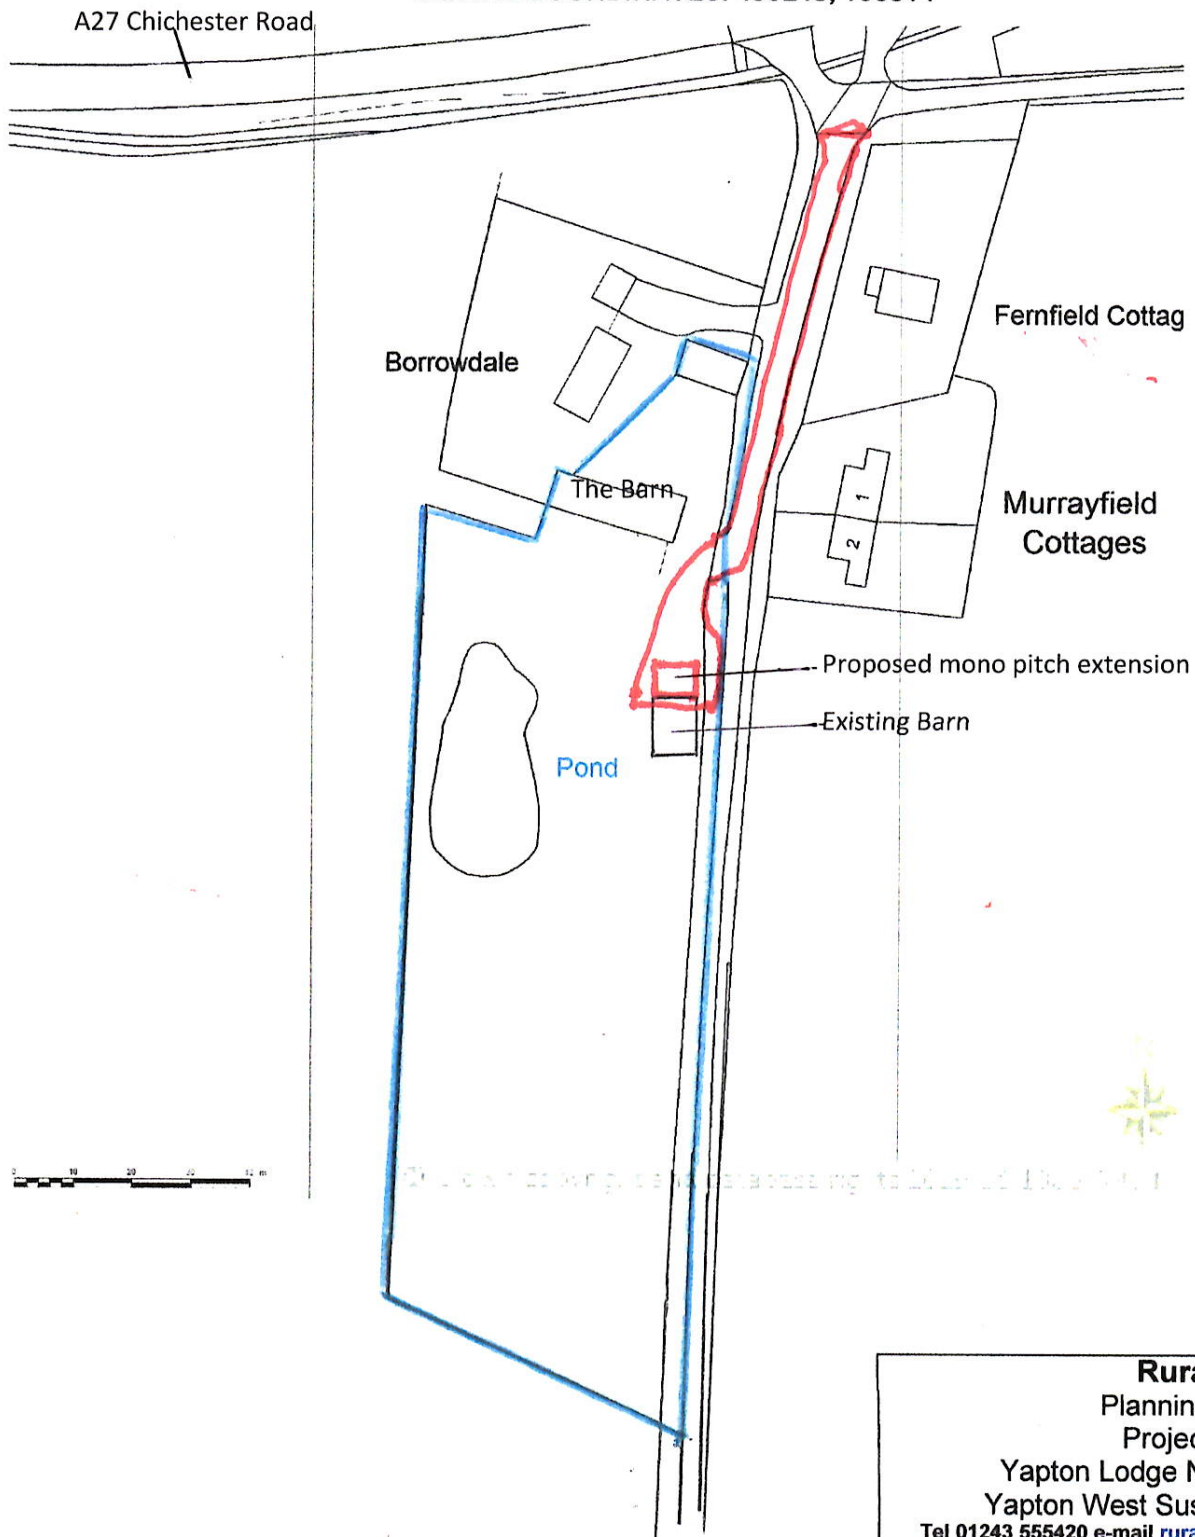

Rural Associates
Planning ,Procurement
Project Co-ordination
Yapton Lodge North End Road
Yapton West Sussex BN18 0DT
Tel 01243 555420 e-mail ruralass@freenet.co.uk

Title
Proposed Side extension to existing
Tractor and Machinery storage barn at
The Barn Arundel Road Norton
Chichester
PO18 0JX

Client
Mr. and Mrs. D Singleton
The Barn
Arundel Road
Norton
PO18 0JX

Scale 1-1250

Date 24/07/19

Drag No

RA/042/JC SITE PLAN