




IF IN DOUBT - ASK

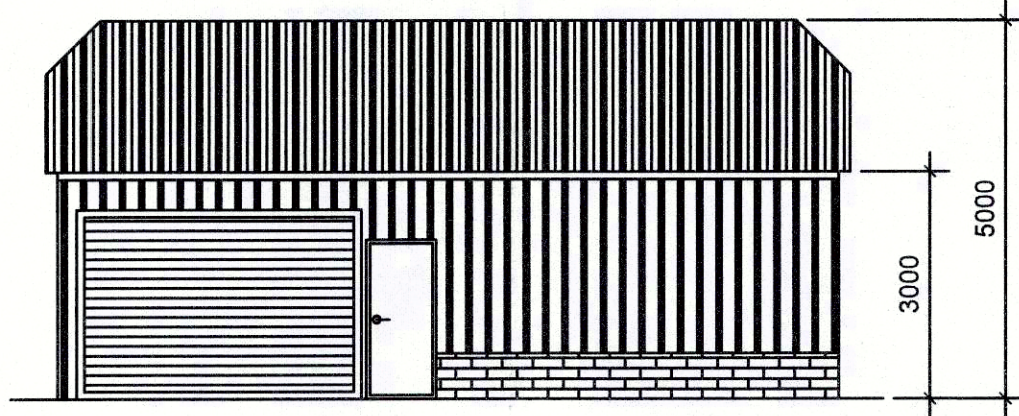


Existing West Elevation

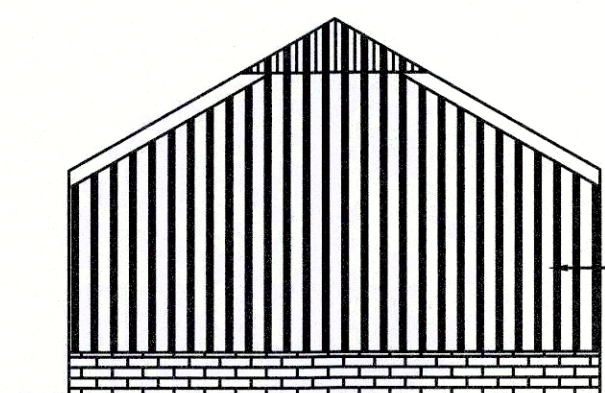


Existing South Elevation
(To remain unchanged)

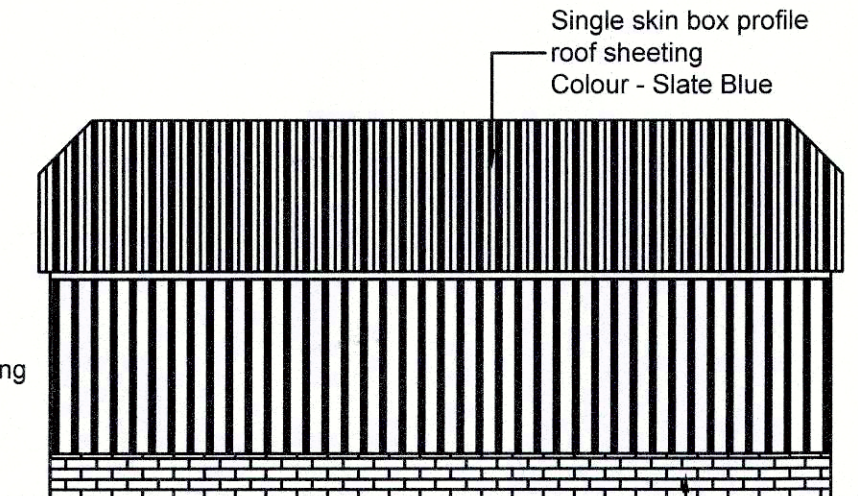


Existing East Elevation

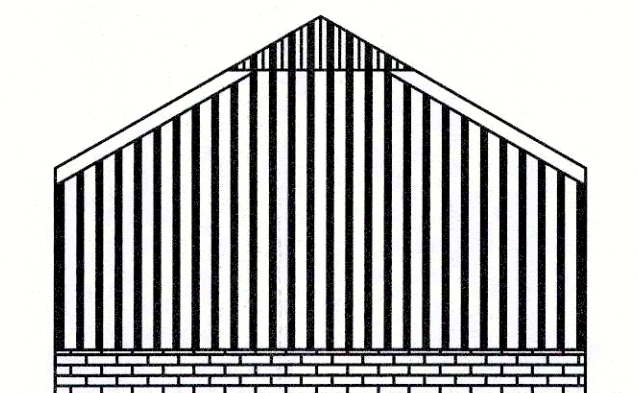


Existing North Elevation

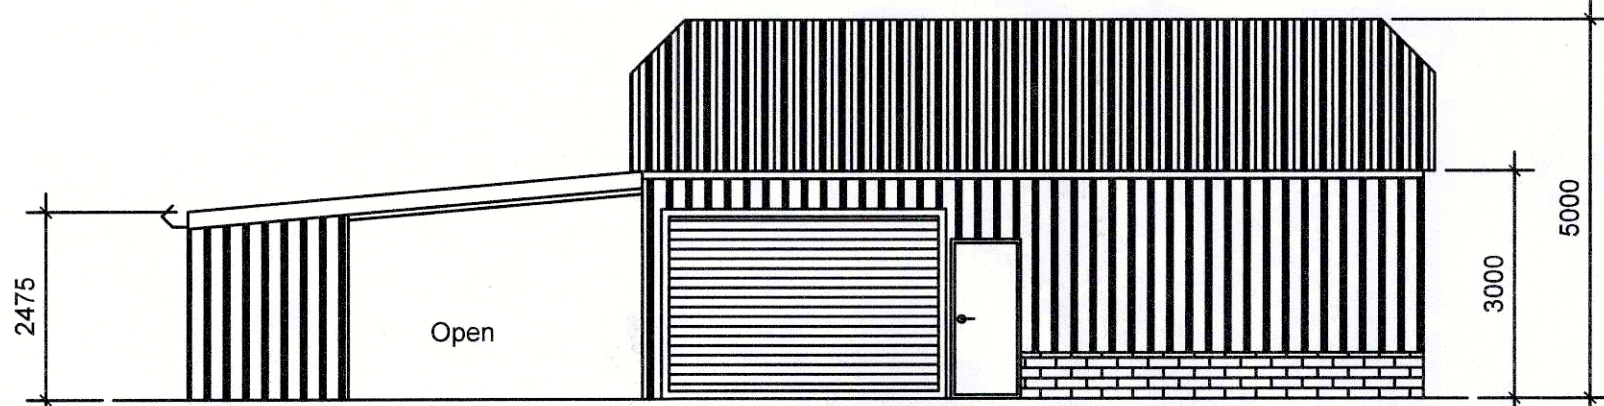


Proposed West Elevation

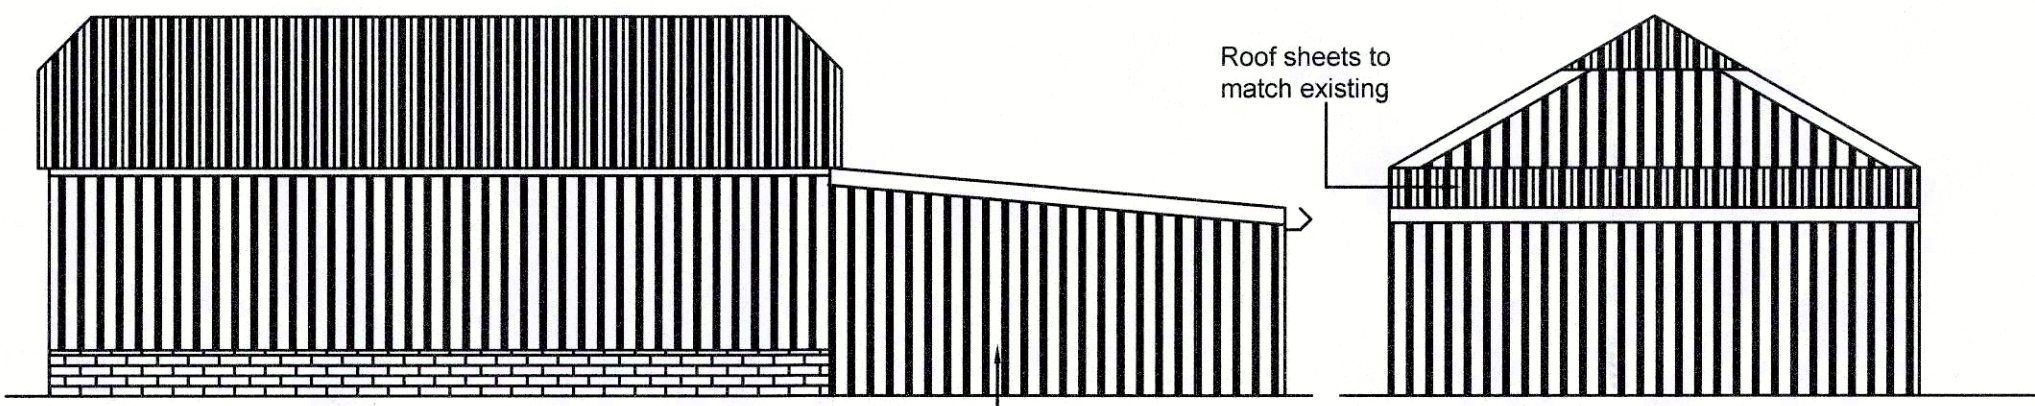


Proposed East Elevation

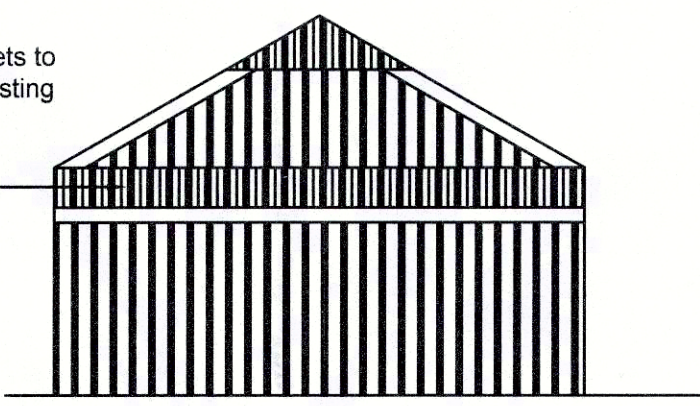

Proposed North Elevation

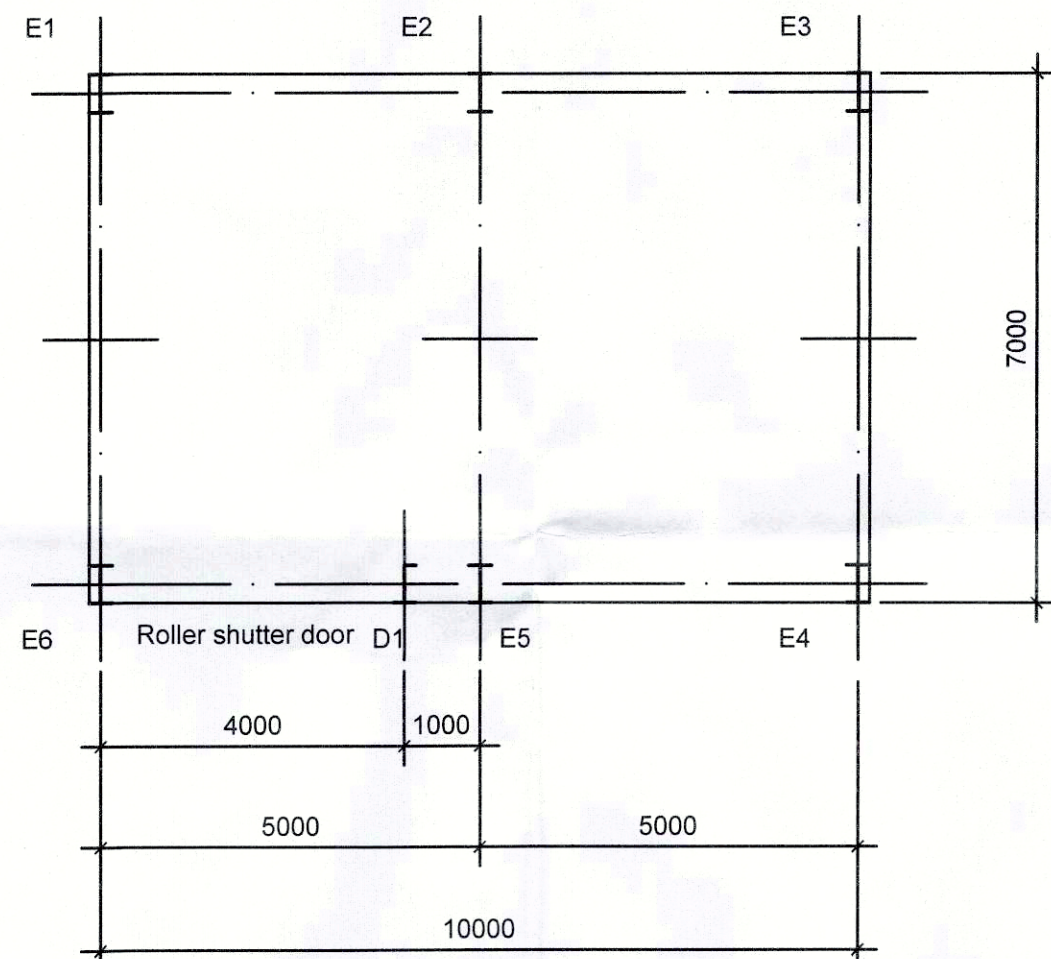

Existing Floor Plan

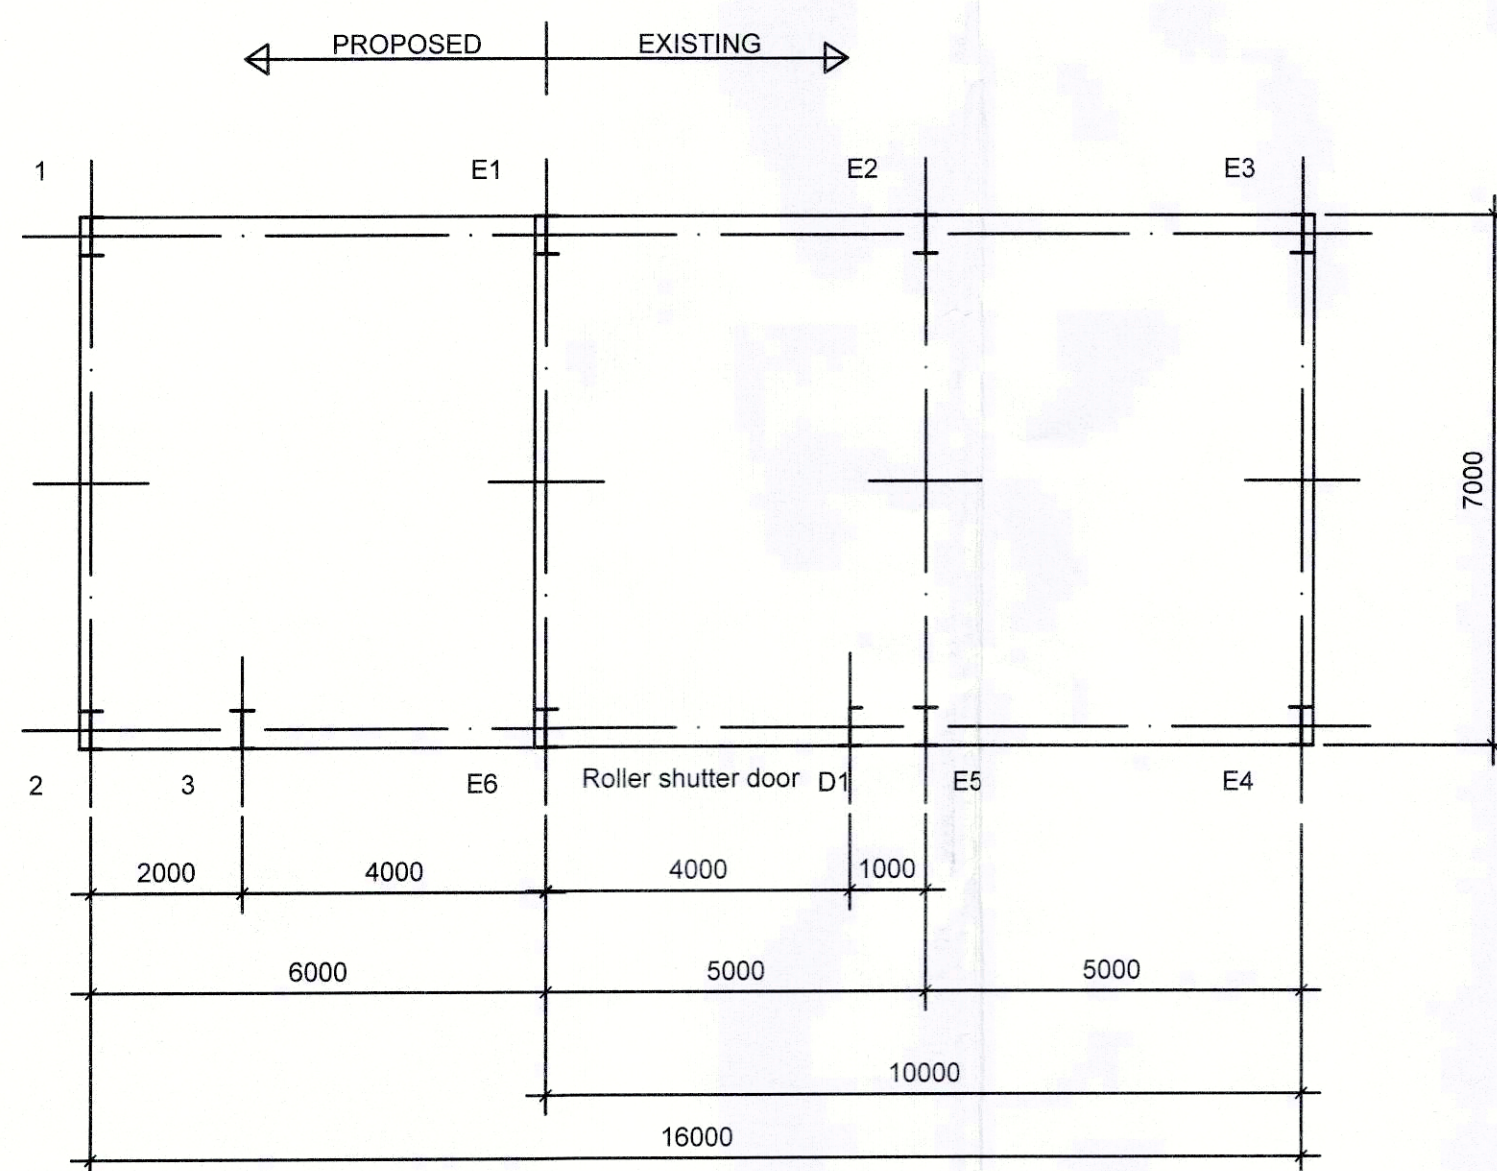

Proposed Floor Plan

RURAL ASSOCIATES

Planning, Procurement, Project Co-ordination
Agricultural and Rural
Yapton Lodge, North End Road
Yapton, Nr Arundel
West Sussex, BN18 0DT
Tel 01243 555420 Fax 01243 555421 Mobile 07850 514093
E-mail ruralass@yaptonlodge.co.uk

CLIENT Mr and Mrs D Singleton
The Barn
Arundel Road
Norton
Chichester
PO18 0JX

DRAWING Proposed extension to existing tractor and machinery
storage barn at -
The Barn
Arundel Road
Norton
Chichester
PO18 0JX

REV	DESCRIPTION	DATE	BY
Rev. 1	Sales Issue	25/07/19	M.T

SCALE	1 : 100 on A1	DRAWN	M.T.
-------	---------------	-------	------

DATE	25/07/19	DRAWING No.	MT / 1548 / 100
------	----------	-------------	-----------------